


1 Queens Road, Waterloooville

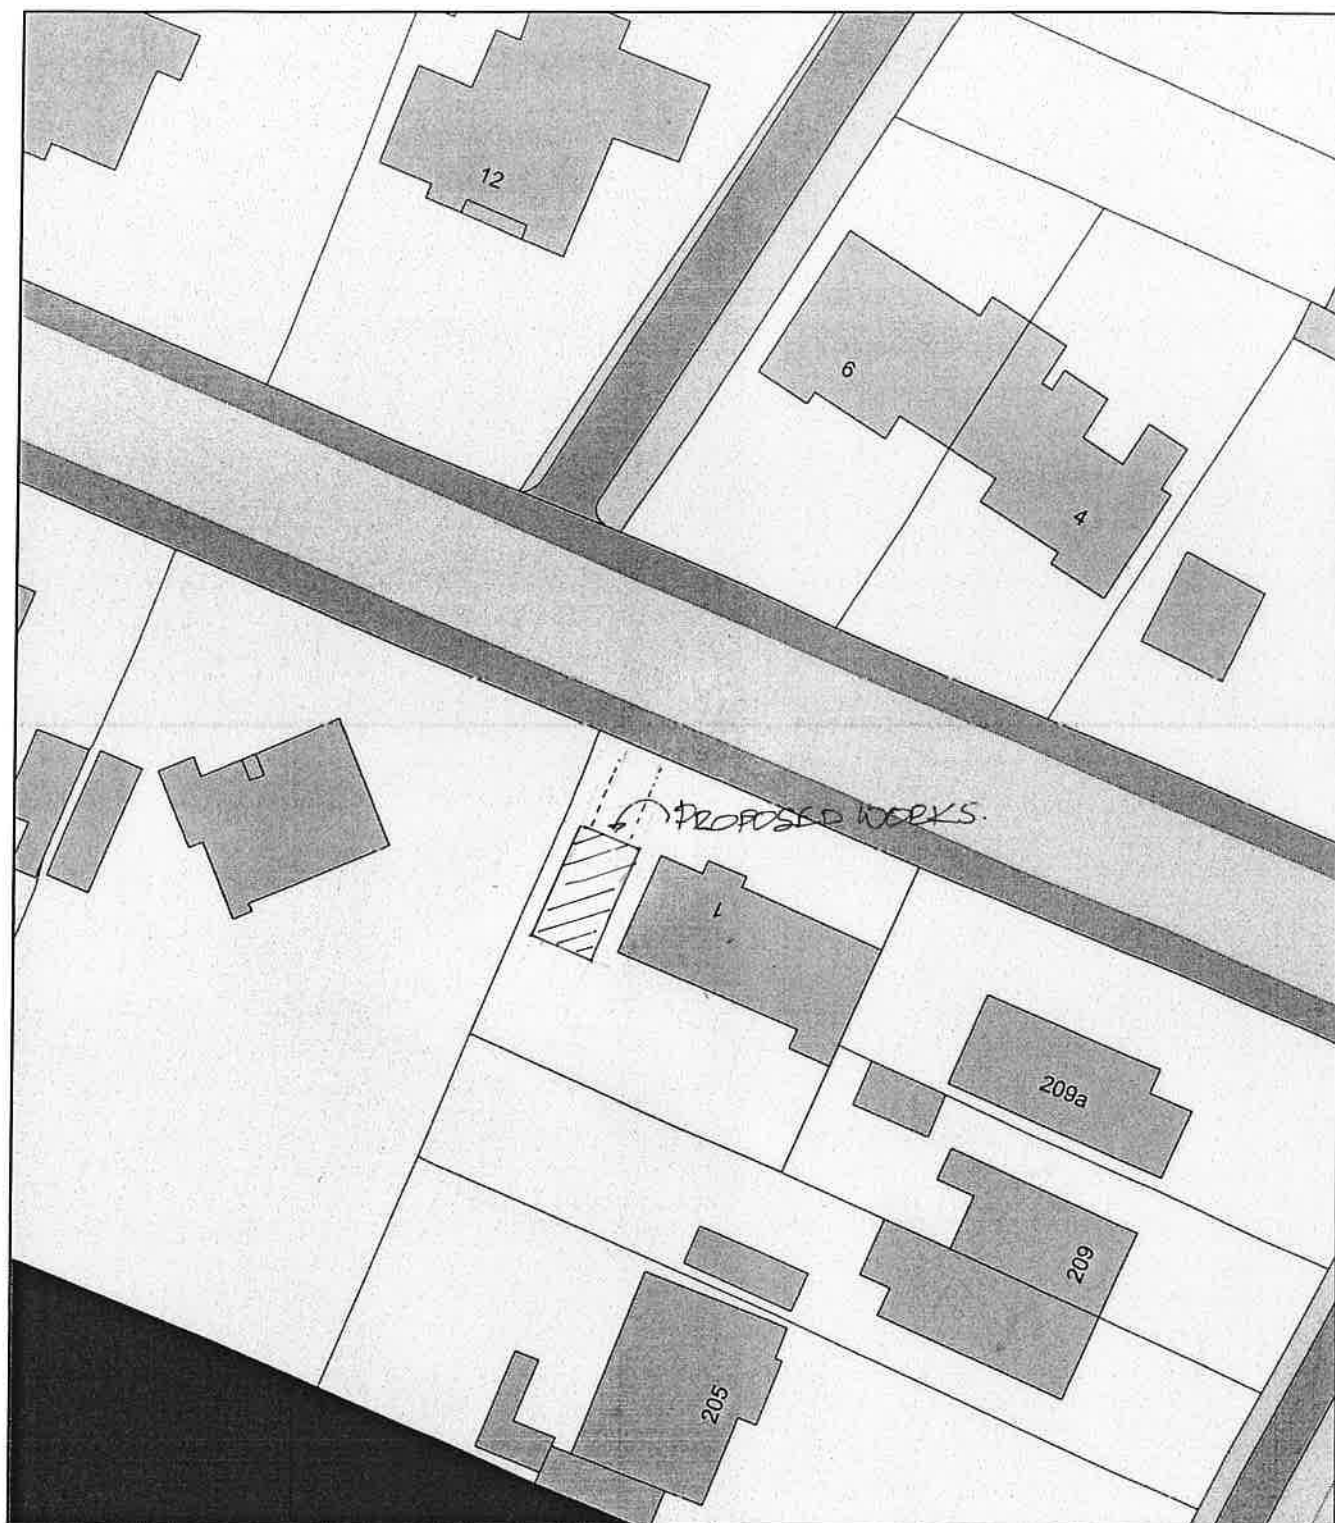

0 20
Metres



Plan Produced for: Thorns Young Architectural

Date Produced: 07 May 2019

Plan Number/Project ID: TQRQM19127090621201

Scale: 1:500 @ A4