


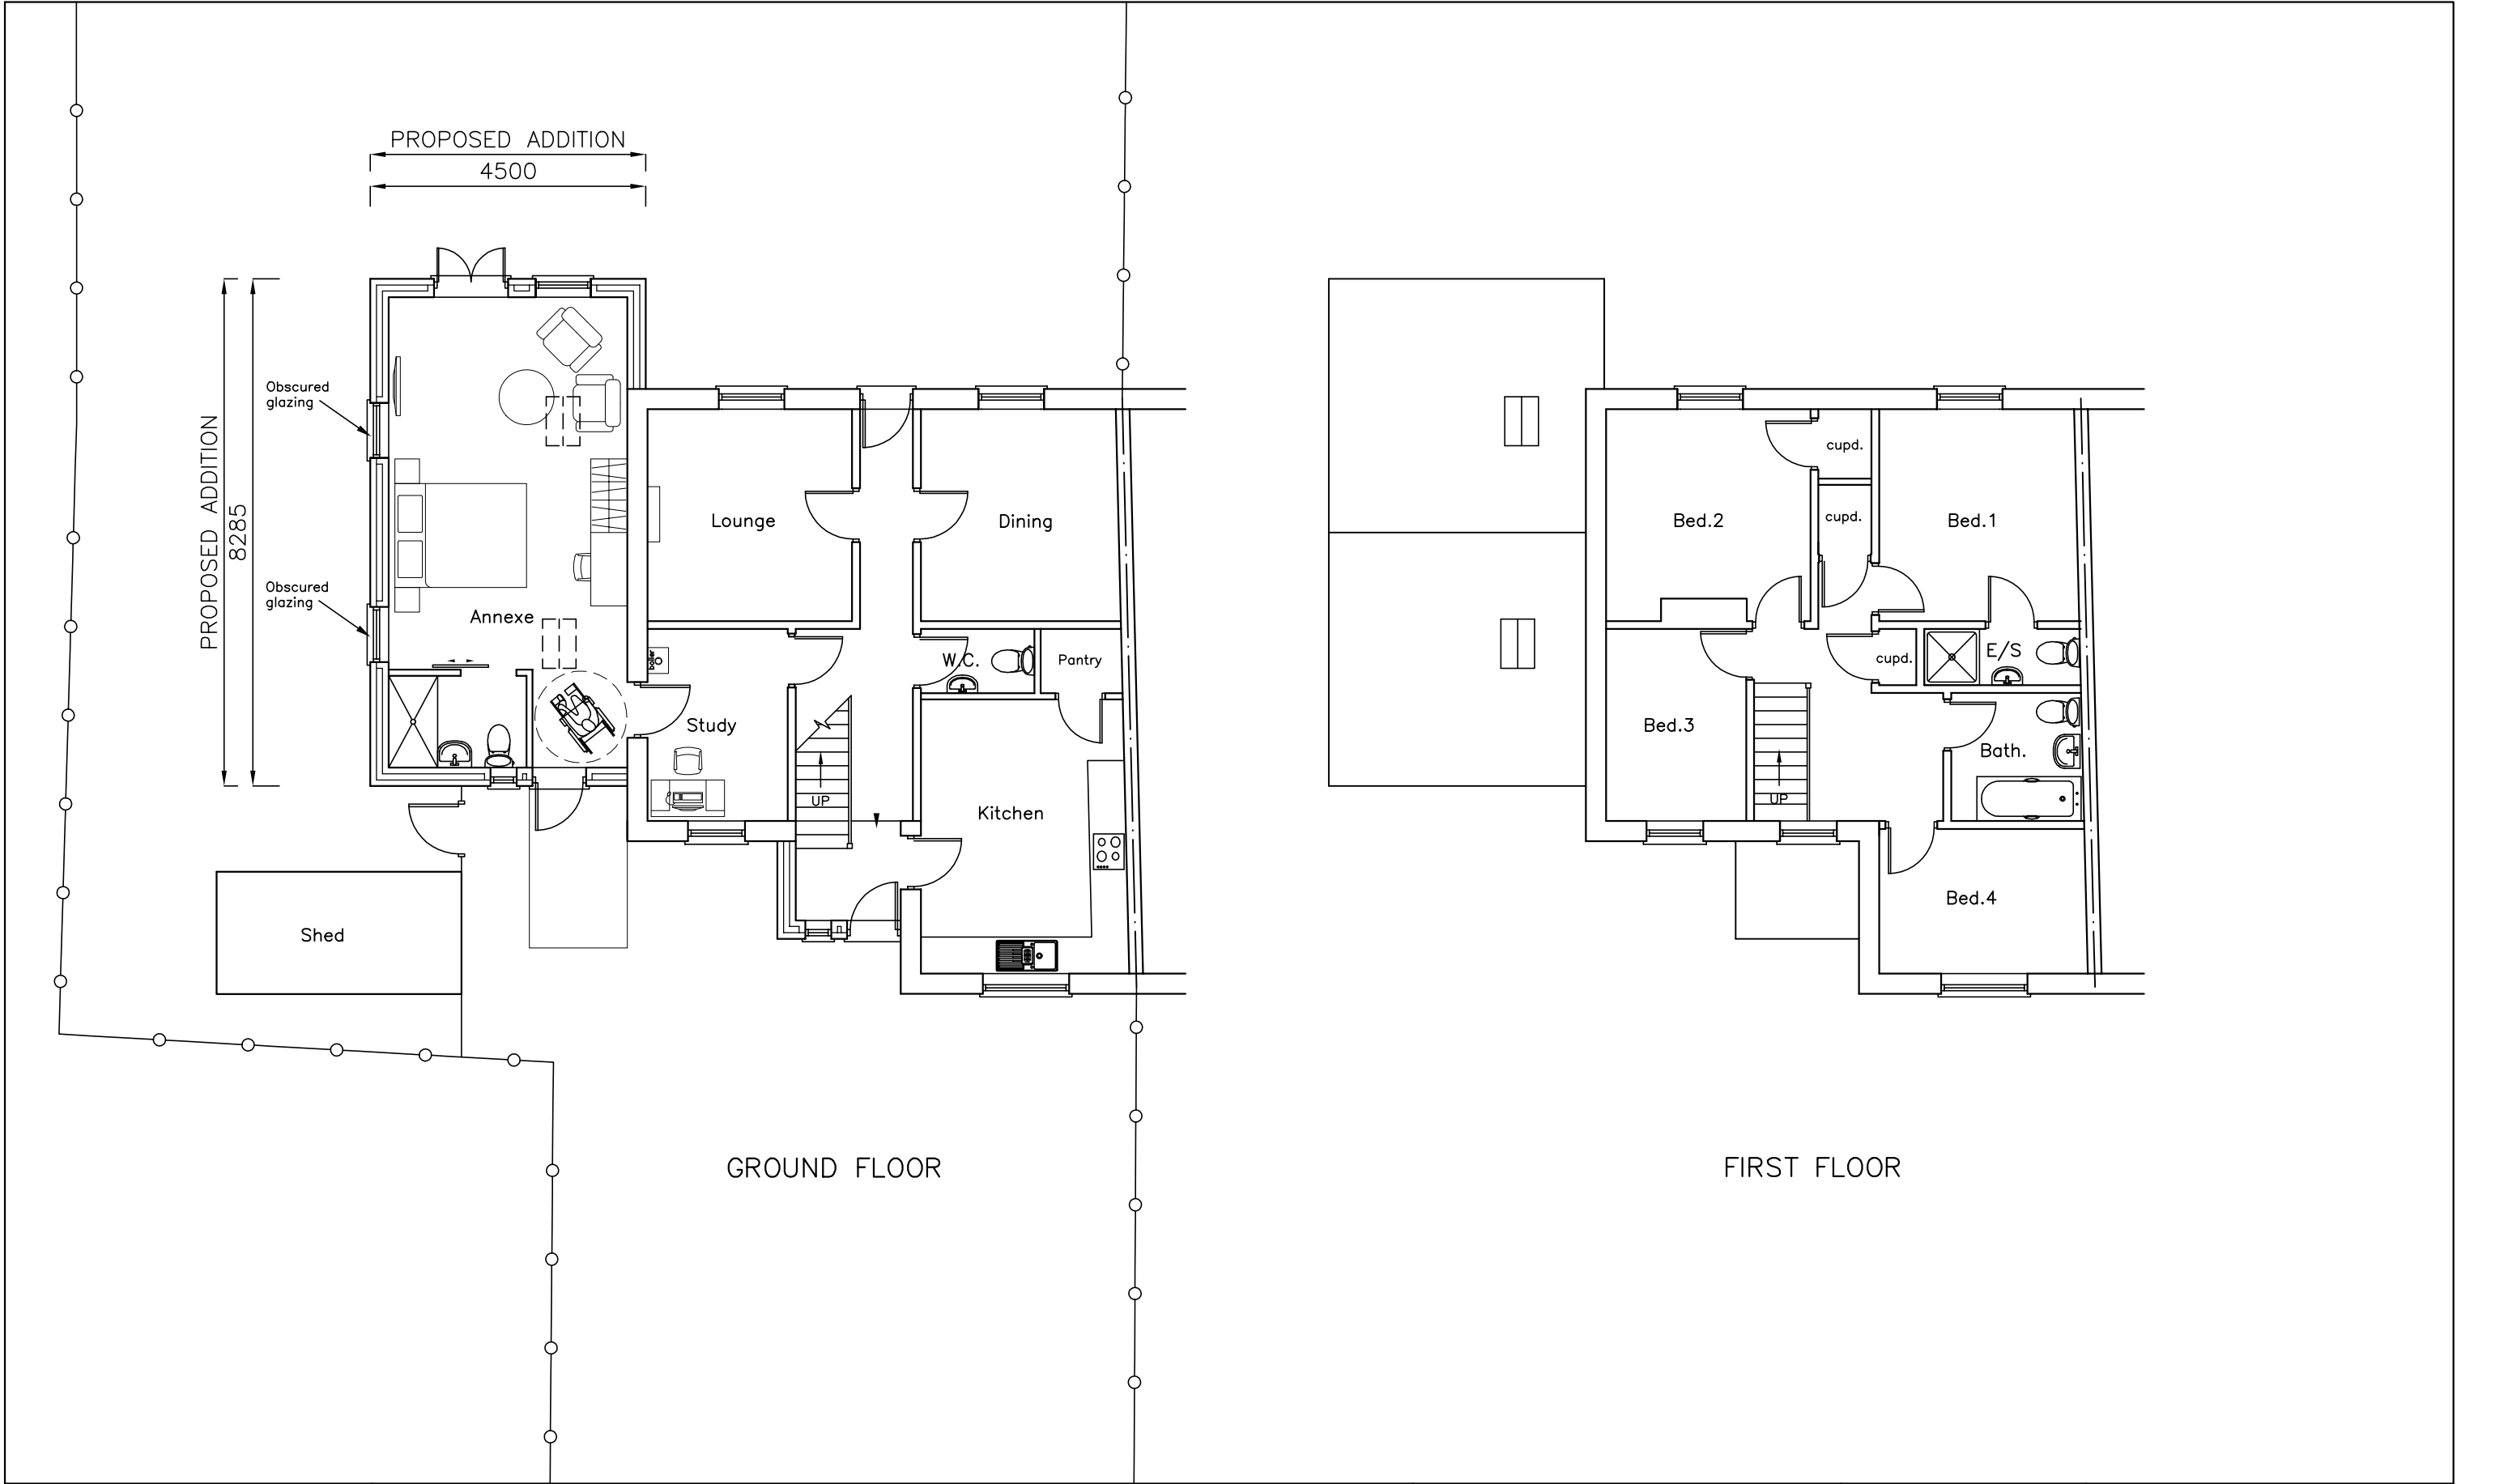

6 Denn Fields, Denvilles, Havant, PO9 2QZ	PROPOSAL PLANS		 Critchley Architecture And Design Ltd. Contact: 02392 474 919 info@caad.online The Old Brewery, 15E South Street, Havant, PO9 1BU		Scale A1=1: 50, A3=1:100 Drawn JHL Date 30/01/19
	Revisions	a) East windows obscure glazed/06.03.19/JHL b) c) d)			A 19001-402
		10m	20m	30m	40m

19001-402^A