

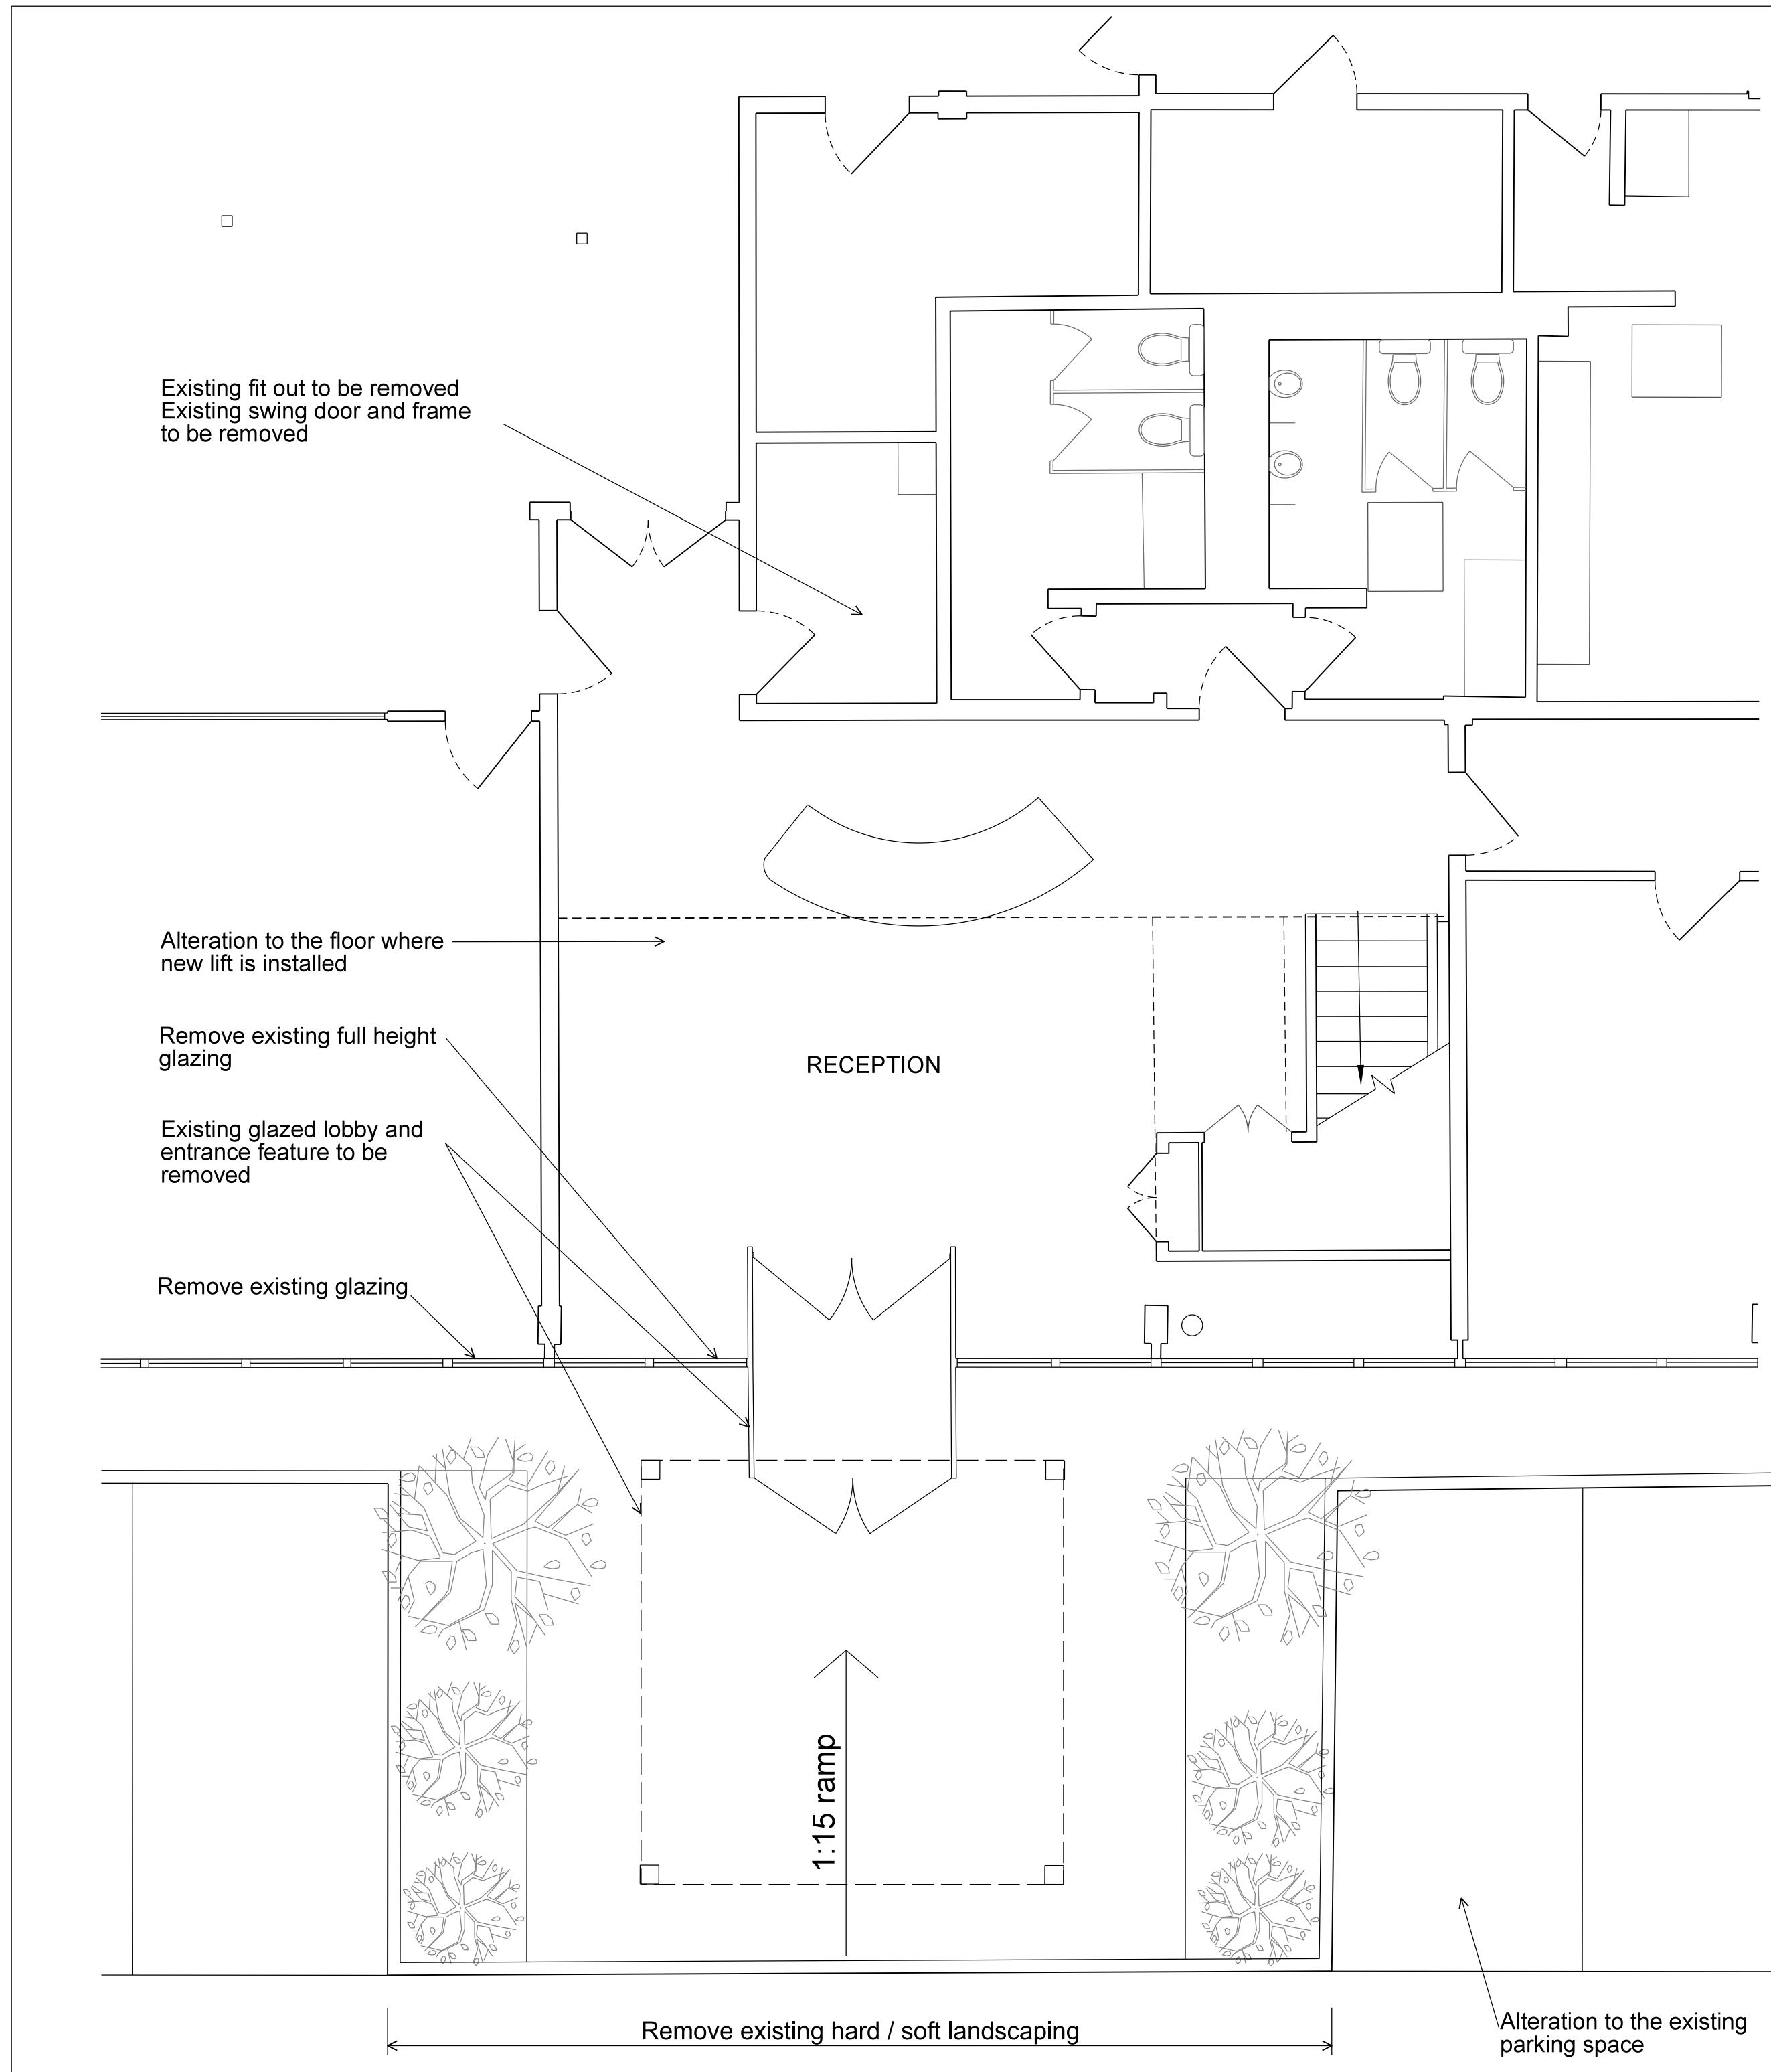
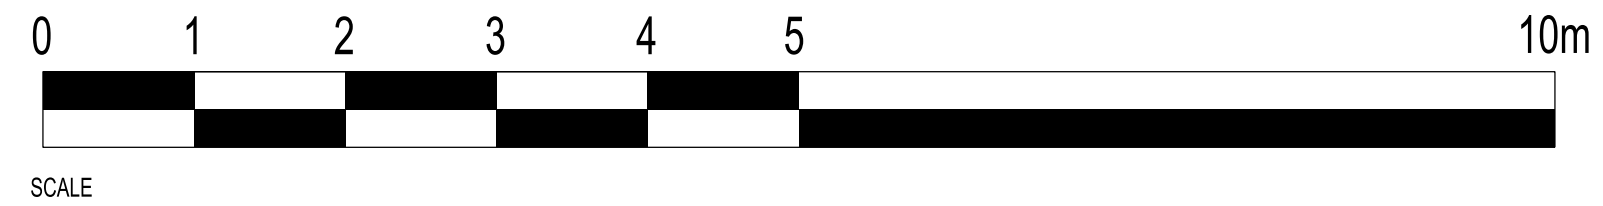


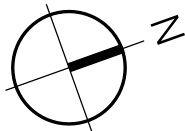

EXISTING GROUND FLOOR

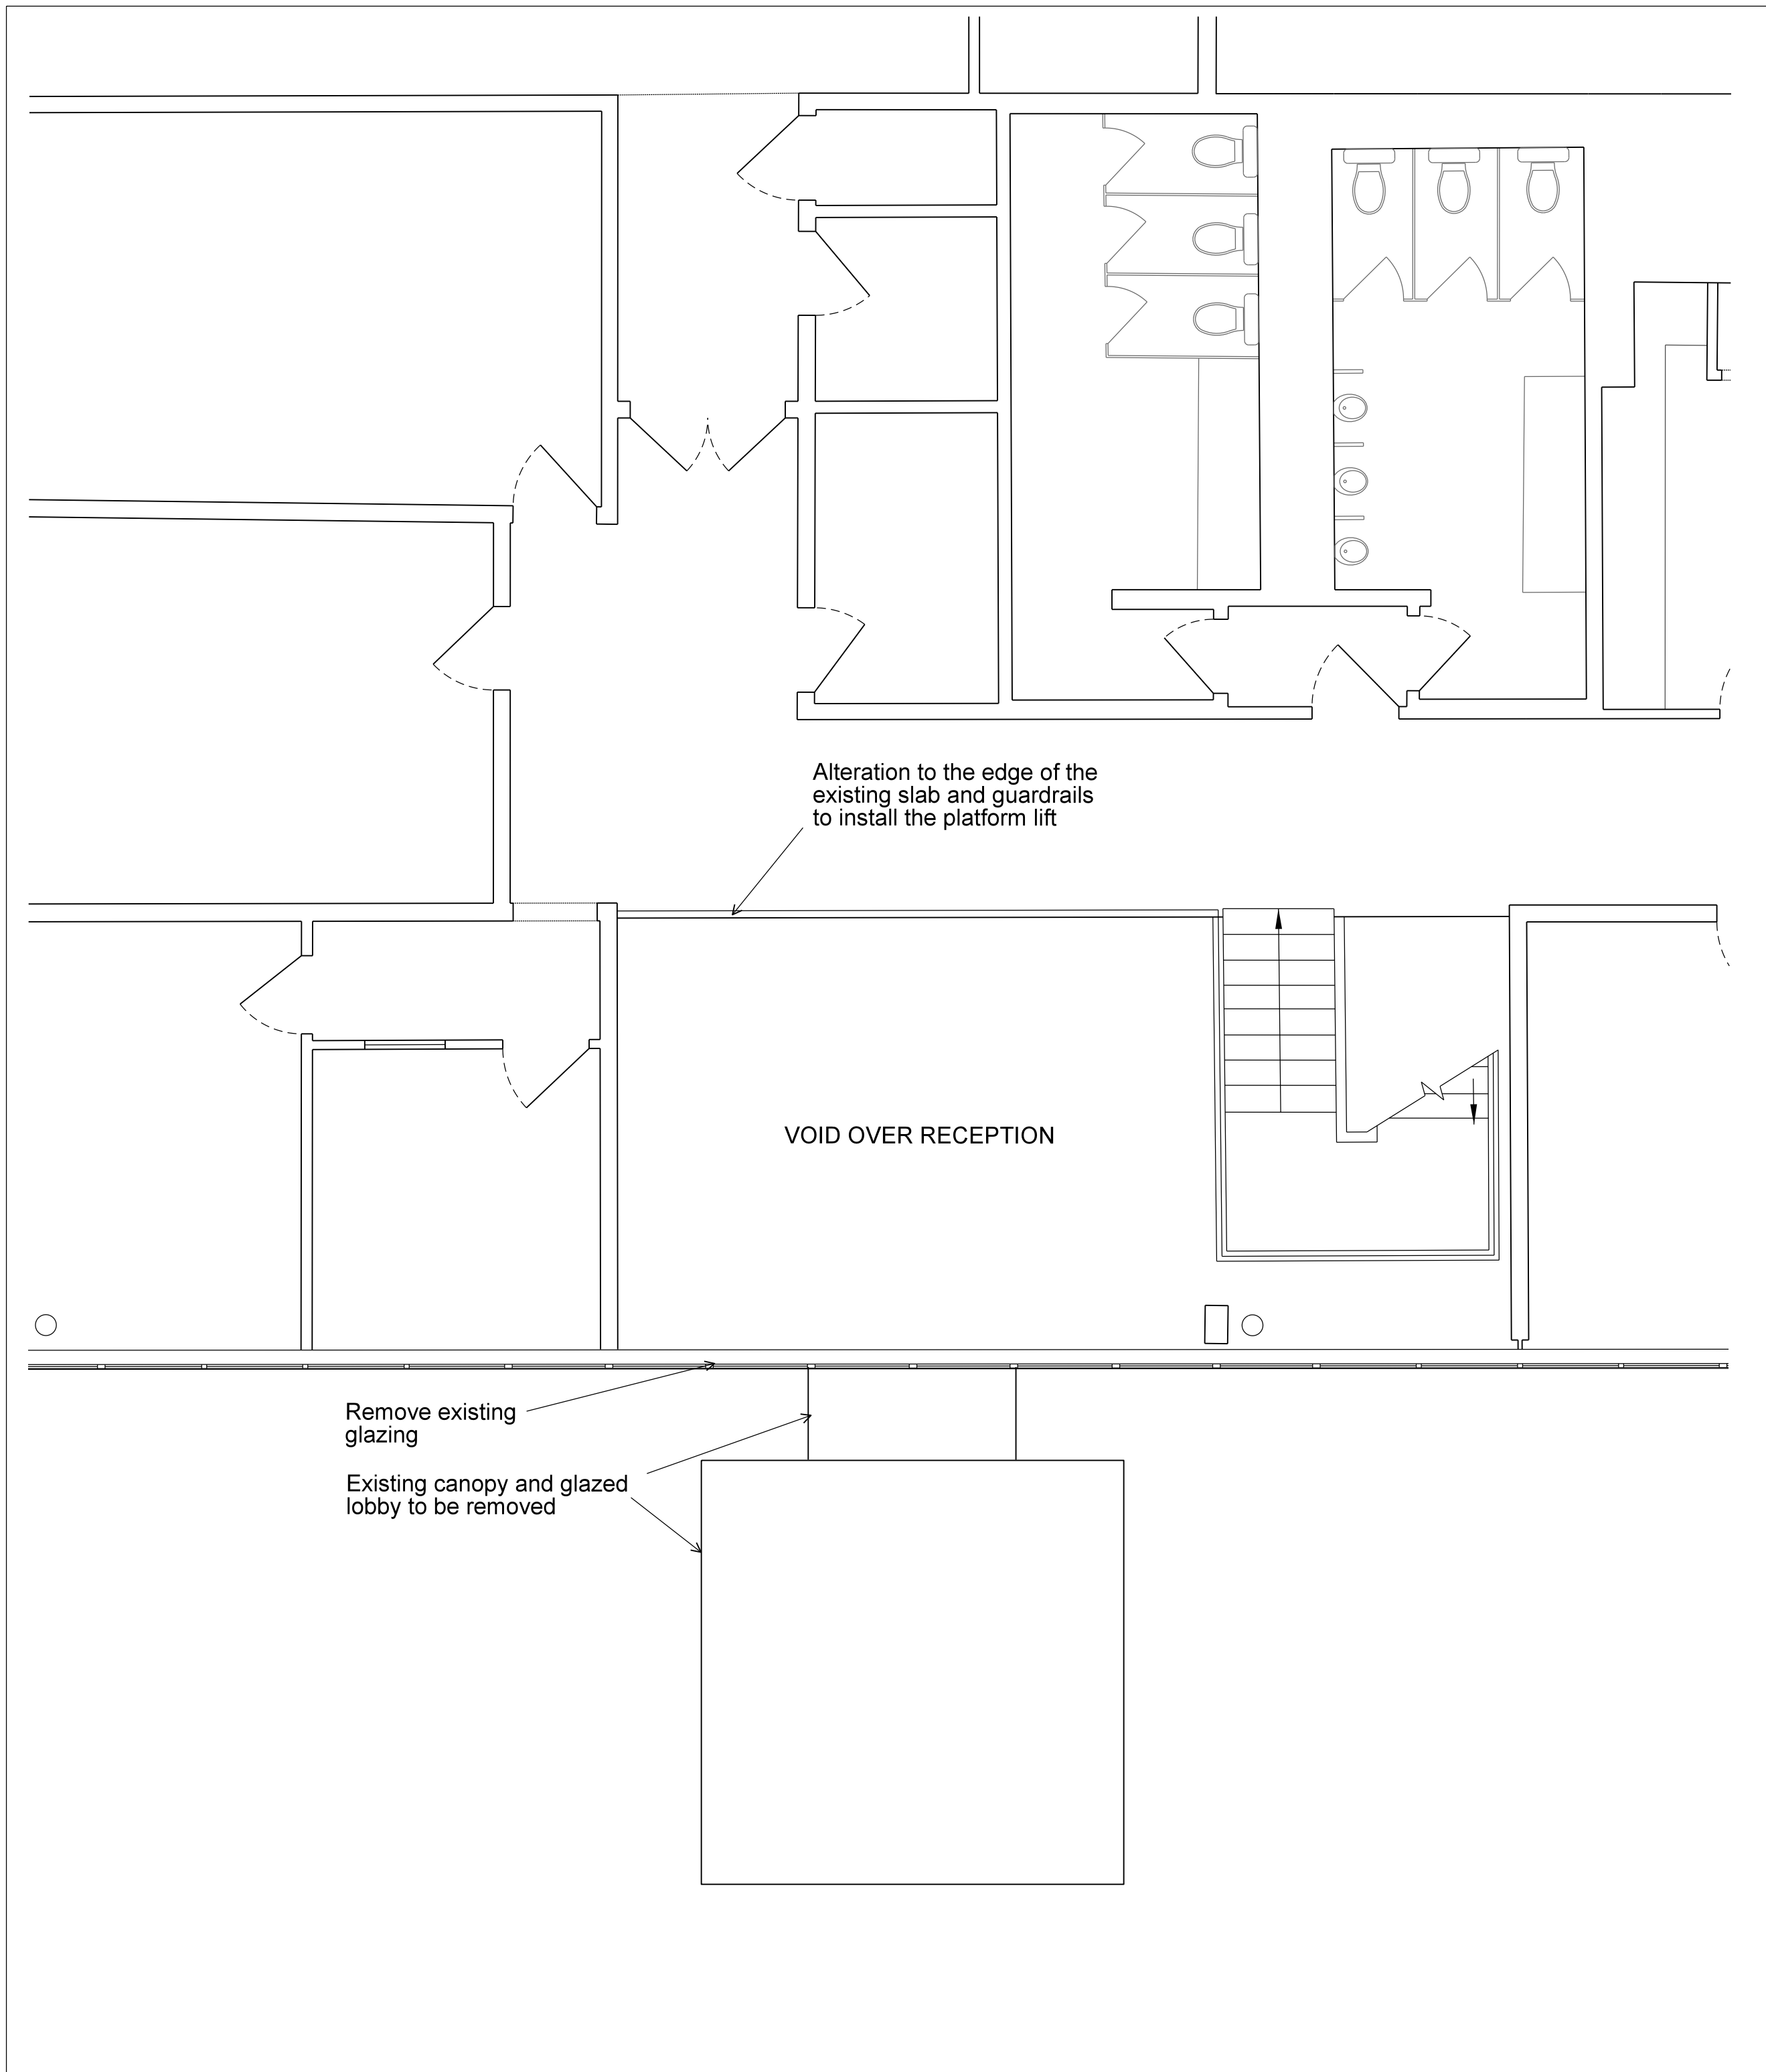

EXISTING FIRST FLOOR

| REV. | DATE | NOTES | INT. |
|------|------|-------|------|
|------|------|-------|------|

|                          |  |  |  |
|--------------------------|--|--|--|
| CLIENT / PROJECT         |  |  |  |
| LONDON METRIC            |  |  |  |
| WARTSILA                 |  |  |  |
| 4 MARPLES WAY, HAVANT    |  |  |  |
| DRAWING TITLE            |  |  |  |
| EXISTING OFFICE ENTRANCE |  |  |  |
| AND RECEPTION            |  |  |  |
| GROUND AND FIRST FLOOR   |  |  |  |
| STATUS                   |  |  |  |
| PLANNING                 |  |  |  |

| DATE     | DRAWN | SCALE @ A1 |
|----------|-------|------------|
| 21.09.18 | MS    | 1:50       |

| PROJECT NUMBER | UNIT / SUB CODE | CI / SPS CODE | TYPE A NUMBER | REVISION LETTER |
|----------------|-----------------|---------------|---------------|-----------------|
| 10609          | P               | 004           | A             |                 |

| Site Location Plans | L | GA Plans | P | Sections | D | Drawings | Protic Colour | C |
|---------------------|---|----------|---|----------|---|----------|---------------|---|
|                     |   |          |   |          |   |          |               |   |