
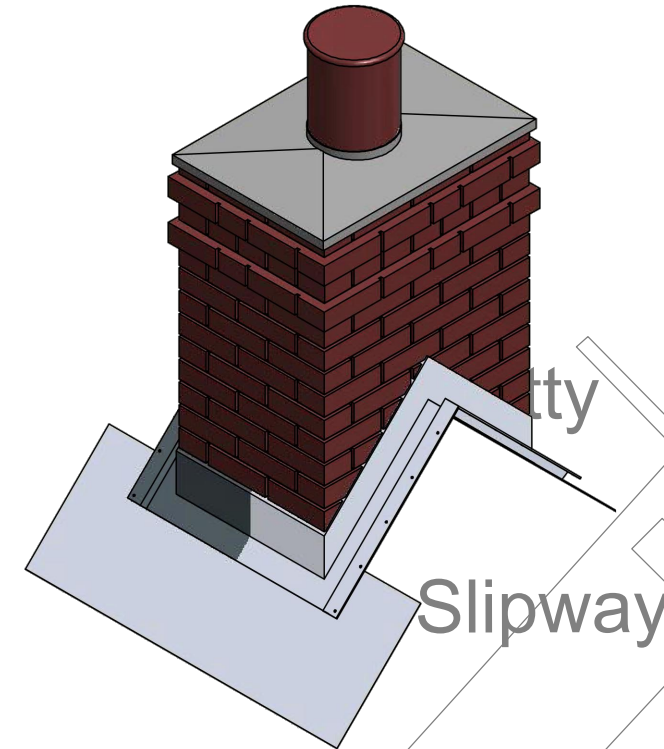
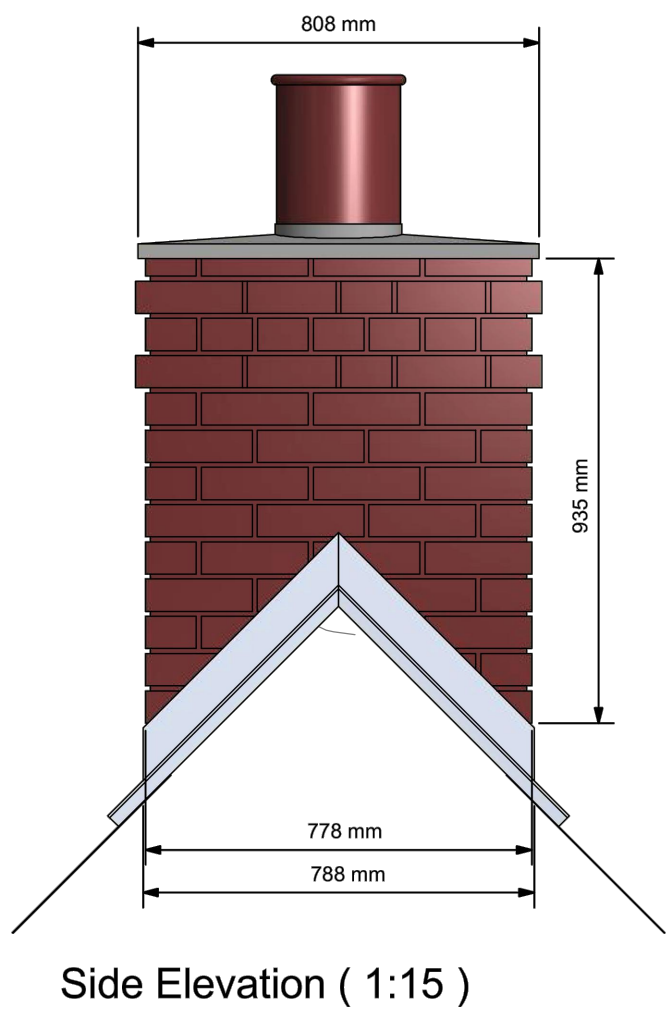


KEY

● Indicates Chimney Locations

CHIMNEY DETAIL (NOT TO SCALE)

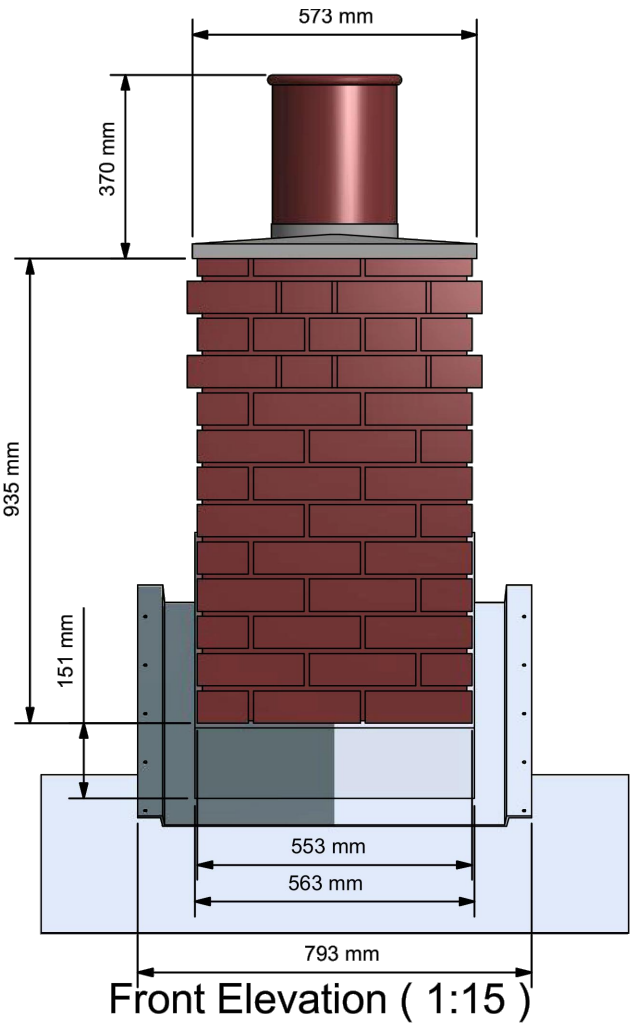

Slipway

Slipway

Jetty

NORTH SHORE ROAD

NORTH SHORE ROAD

rights reserved. Licence number 1000224

El Sub Sta

TCB

SINAH LANE

Car Park

Theatre

FURNISS WAY

Drain

Path

SUDS ATTENUATION
ATTENUATION FEATURE
BASE LEVEL: 4.450m
BASE AREA: 1900m²
DEPTH: 1.500m
CREST AREA: 2400m²
CREST LEVEL: 6.000m
3.0m Maintenance Easement
Low flow channel

DO NOT SCALE
All dimensions to be checked on site and Architect to be notified of any discrepancies prior to commencement


DESIGNER'S RISK ASSESSMENT

Construction (Design and Management) Regulations 2015

RESIDUAL RISKS:

REV	DESCRIPTION	DATE
0		
5		
10		
20		
50		

Scale 1:500 @ A0

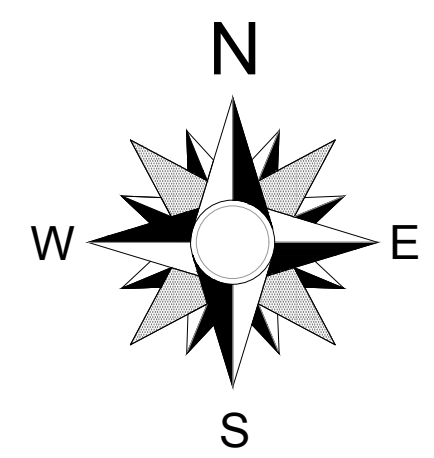

BARRATT
HOMES

P2	16/07/19	Updated to correspond with latest layout SL-01 P2 KT
P1	28/06/19	Updated to correspond with latest layout SL-01 P1. Issued for planning KT
D3	27/06/19	Updated to correspond with latest layout SL-01 D17 KT
D2	26/06/19	Updated to correspond with latest layout SL-01 D16 KT
D1	25/06/19	First issue KT

idp PARTNERSHIP
NORTHERN

ARCHITECTURE | MASTERPLANNING | URBAN DESIGN

IDPartnership Northern, St Jude's, Barker Street, Sheffield, Newcastle upon Tyne, NE2 1AS
T: +44 (0)191 281 4442 | W: idpartnership.com | E: info@idpartnership-northern.com

PROJECT CLIENT
Sinah Lane, Hayling Island
for BDW Southampton

DRAWING TITLE
Chimney Location Plan

PROJECT NO	KD	PROJECT NO	N81:2517	DRAWING REVISION	
ARCHITECT	KT	DRAWING NO	PL-10	P2	
DRAWN BY	IDP	SCALE	1:500 @ A0	DRAWING STATUS	PLANNING
CHECKED		DATE	June 2019		

COPYRIGHT : IDPartnership Northern