


REF: APP/19/00213

Block Plan with Cabin

TREES & PARKING

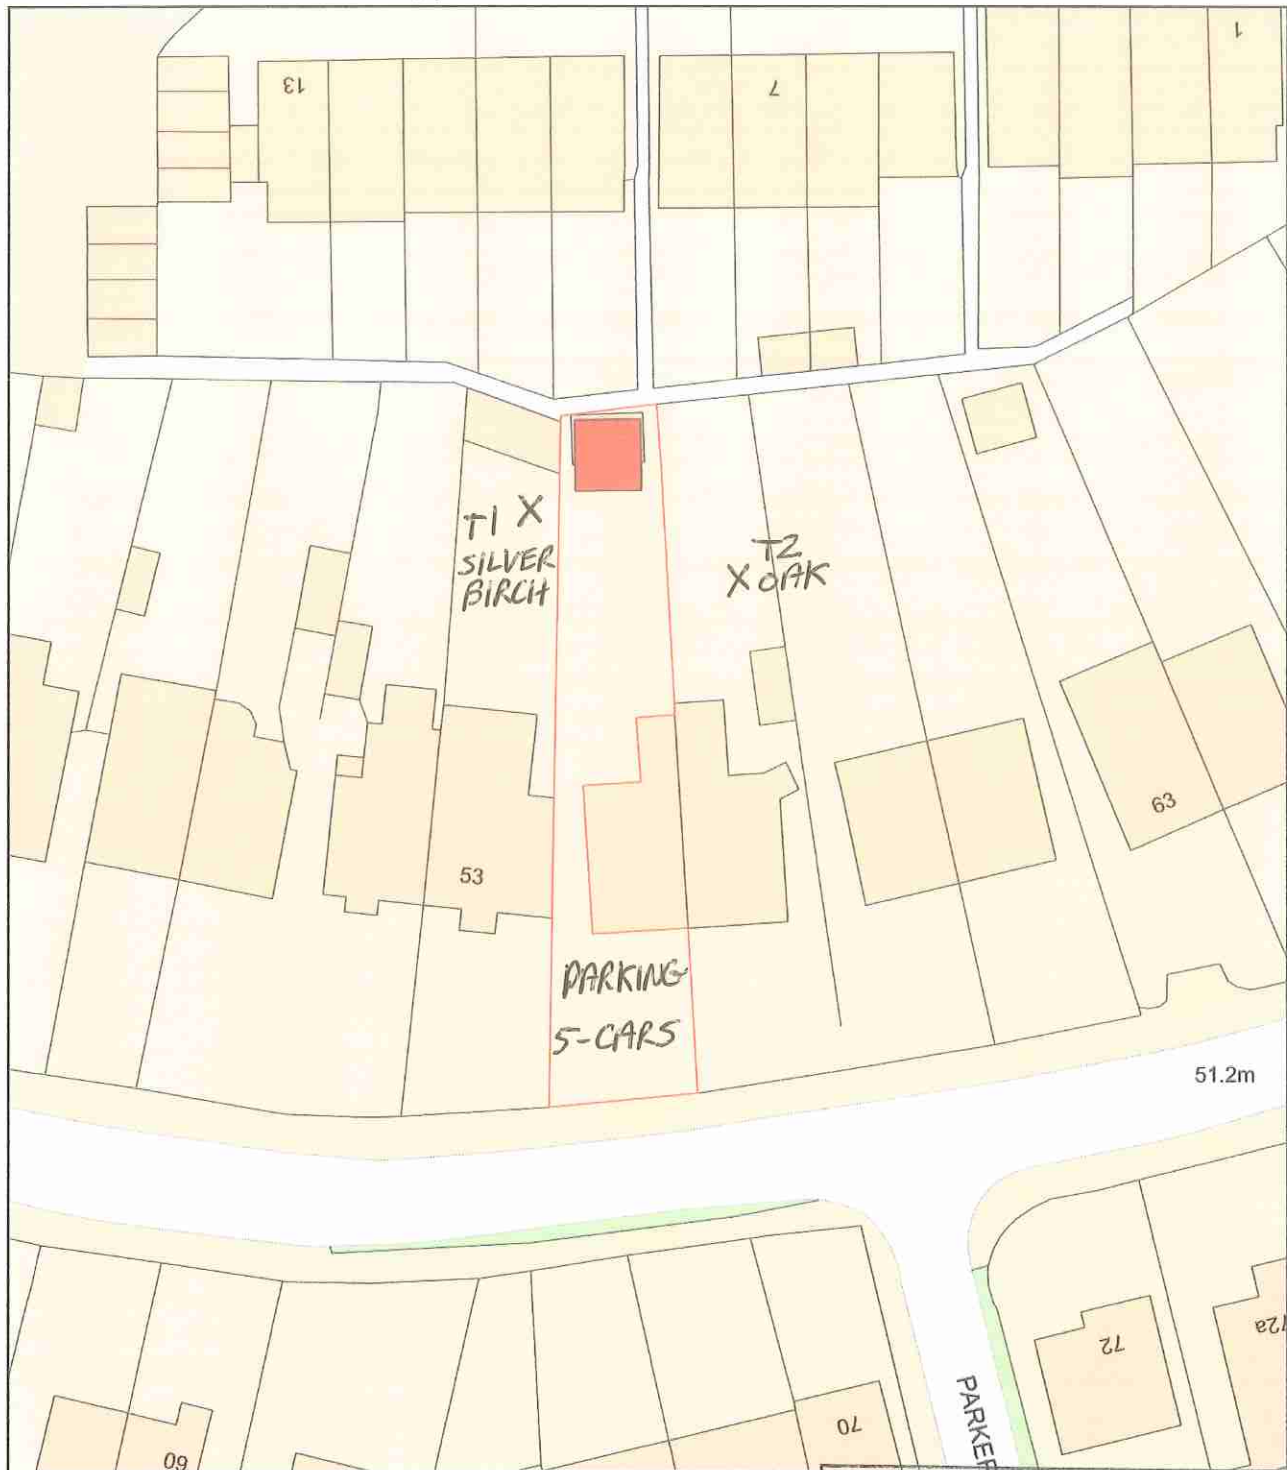

51.2m



0 20
Metres

Plan Produced for: Chris Cooper

Date Produced: 02 Mar 2019

Plan Number/Project ID: TQRQM19061122102005

Scale: 1:500 @ A4

HAVANT BOROUGH
COUNCIL
14 MAR 2019
RECEIVED

