
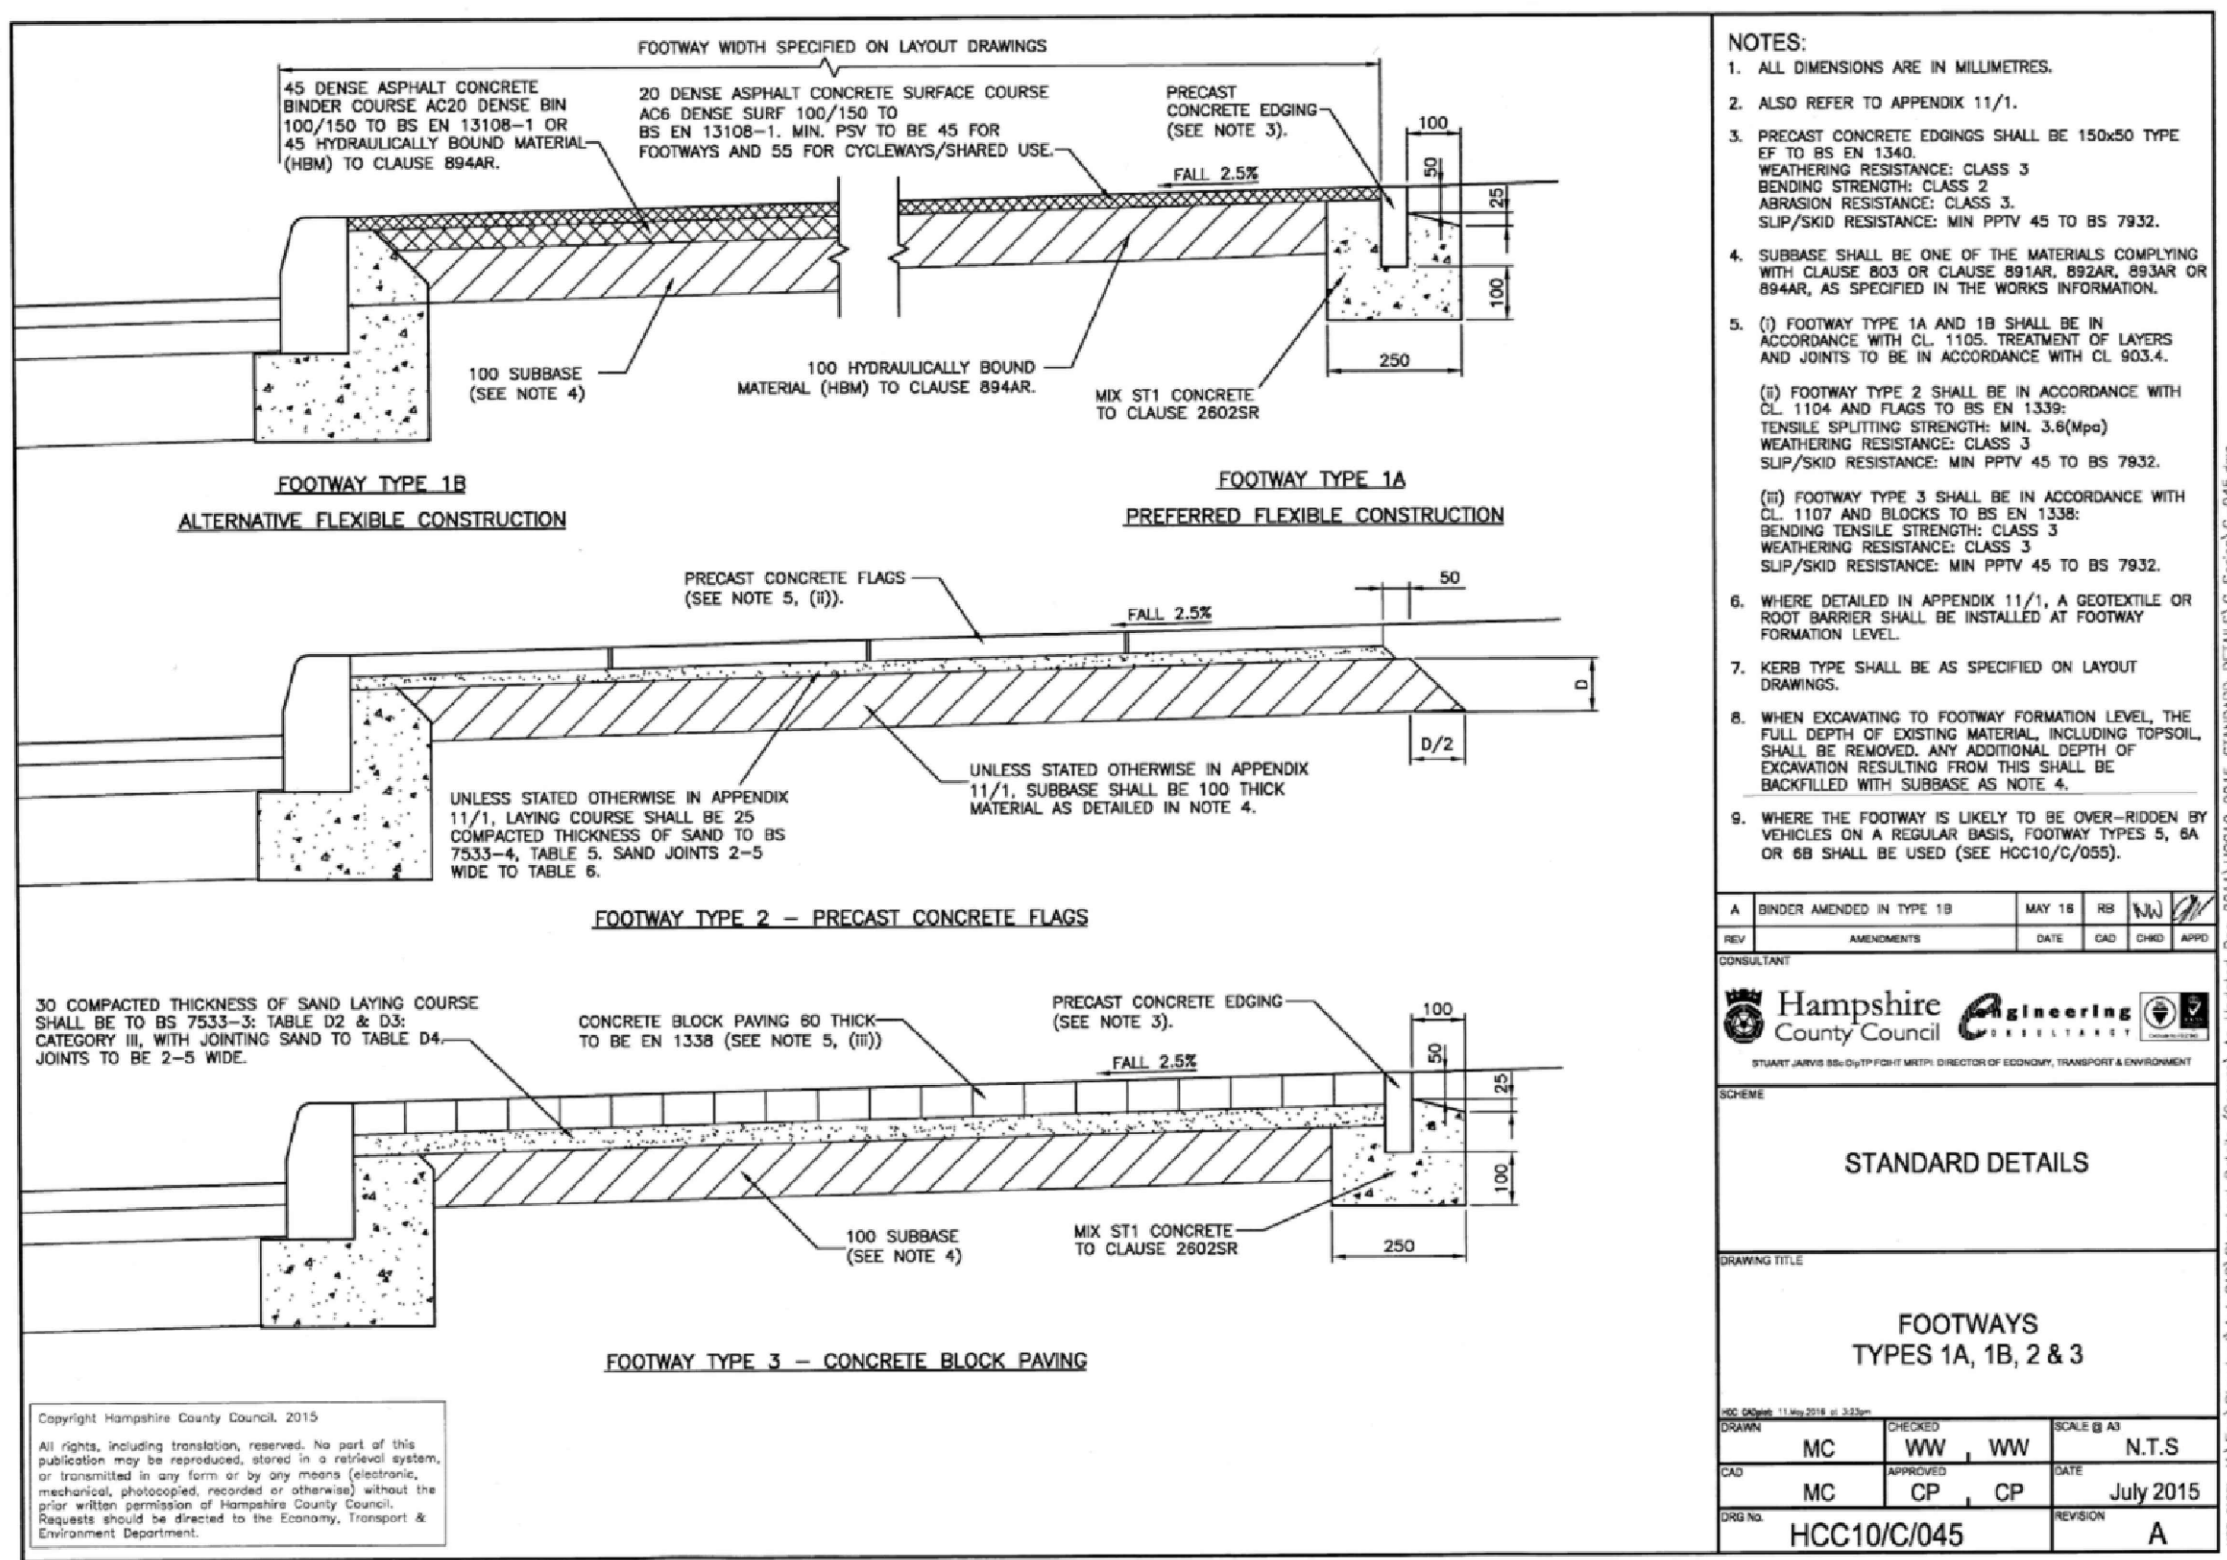
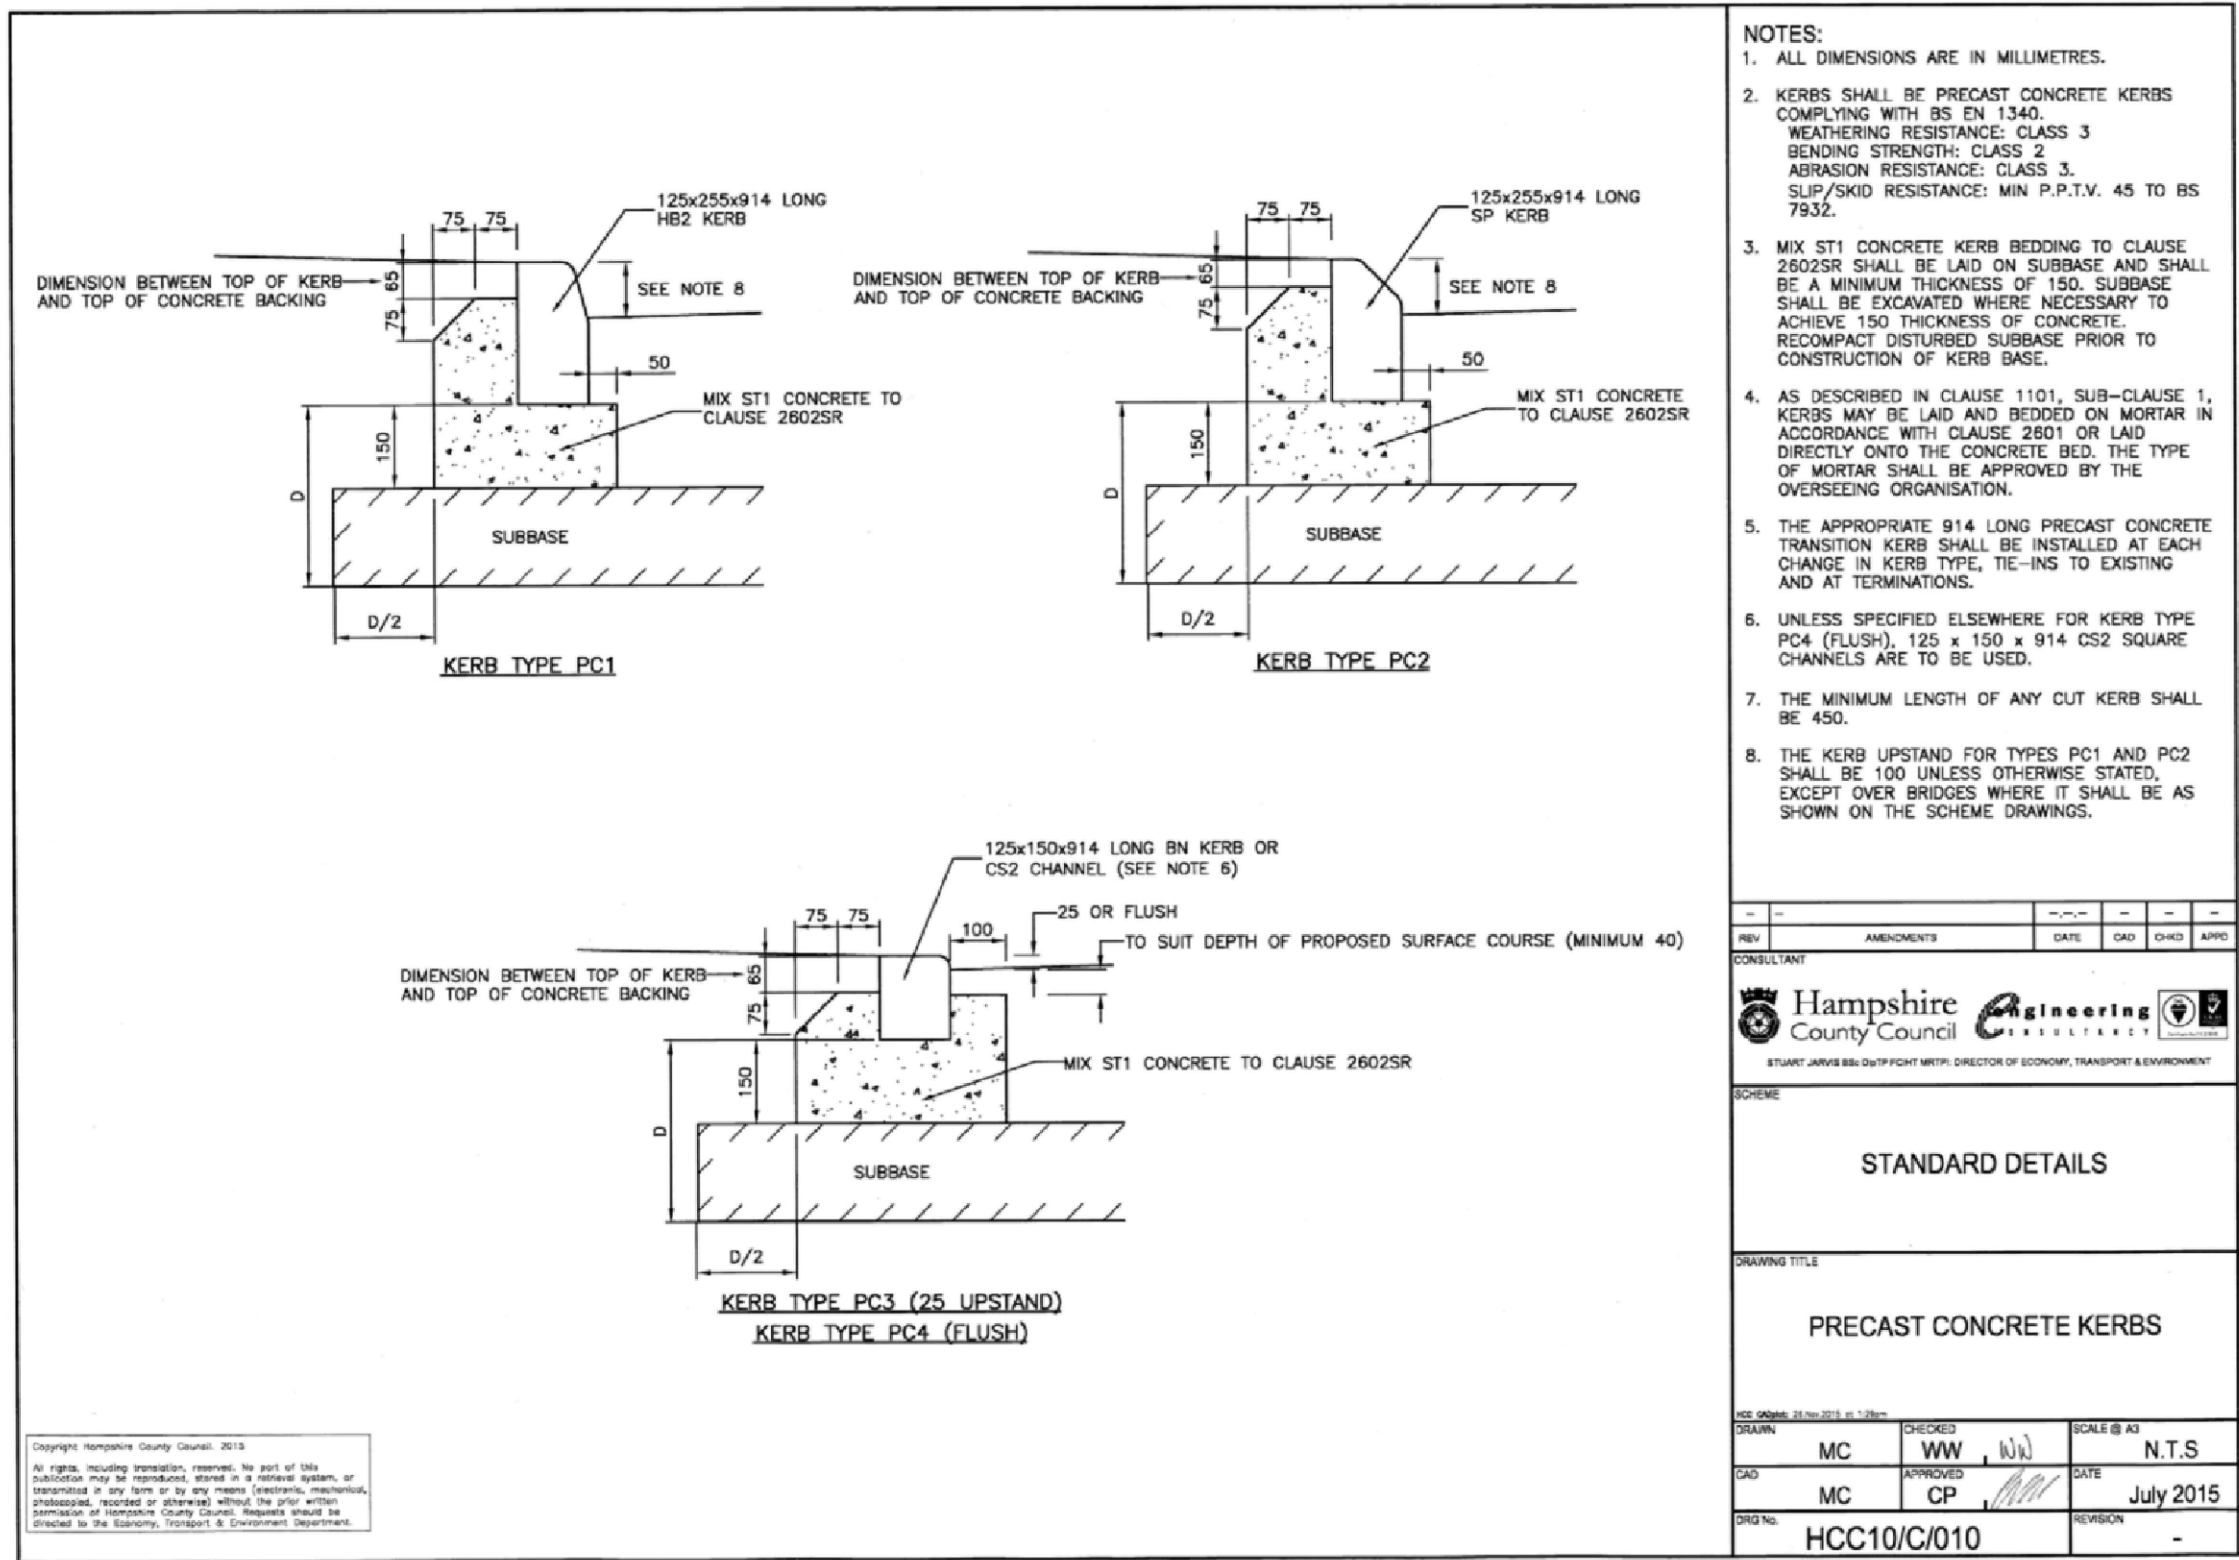
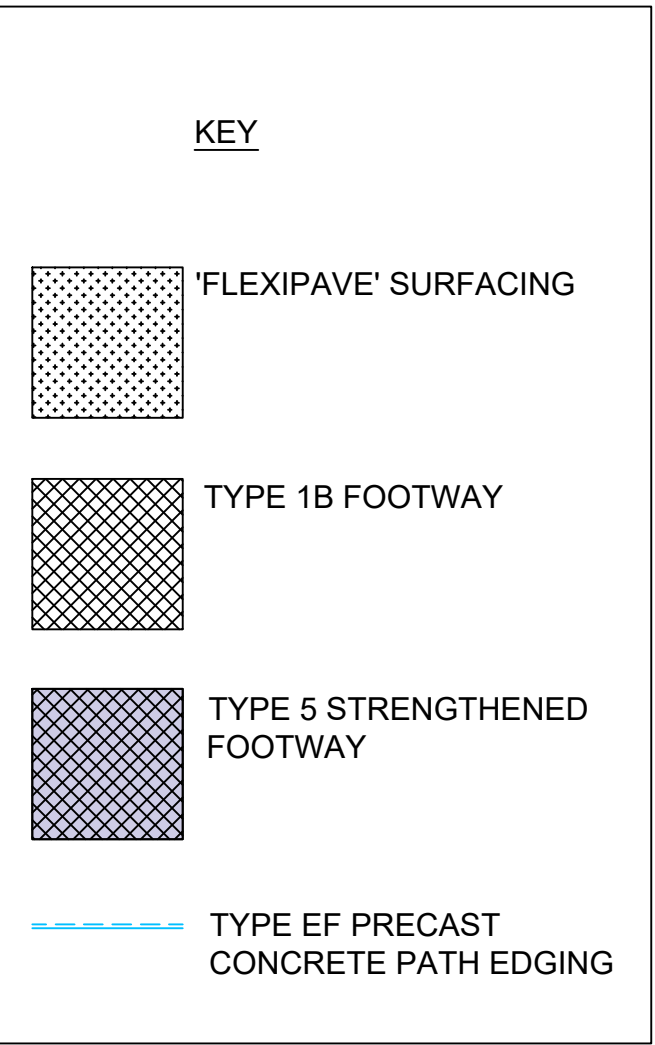


FILE LOCATION: J:\HCC\Corporate Data\Community Group\Development and Technical Services\ACAD\Emsworth Feasibility Studies\Study.dwg

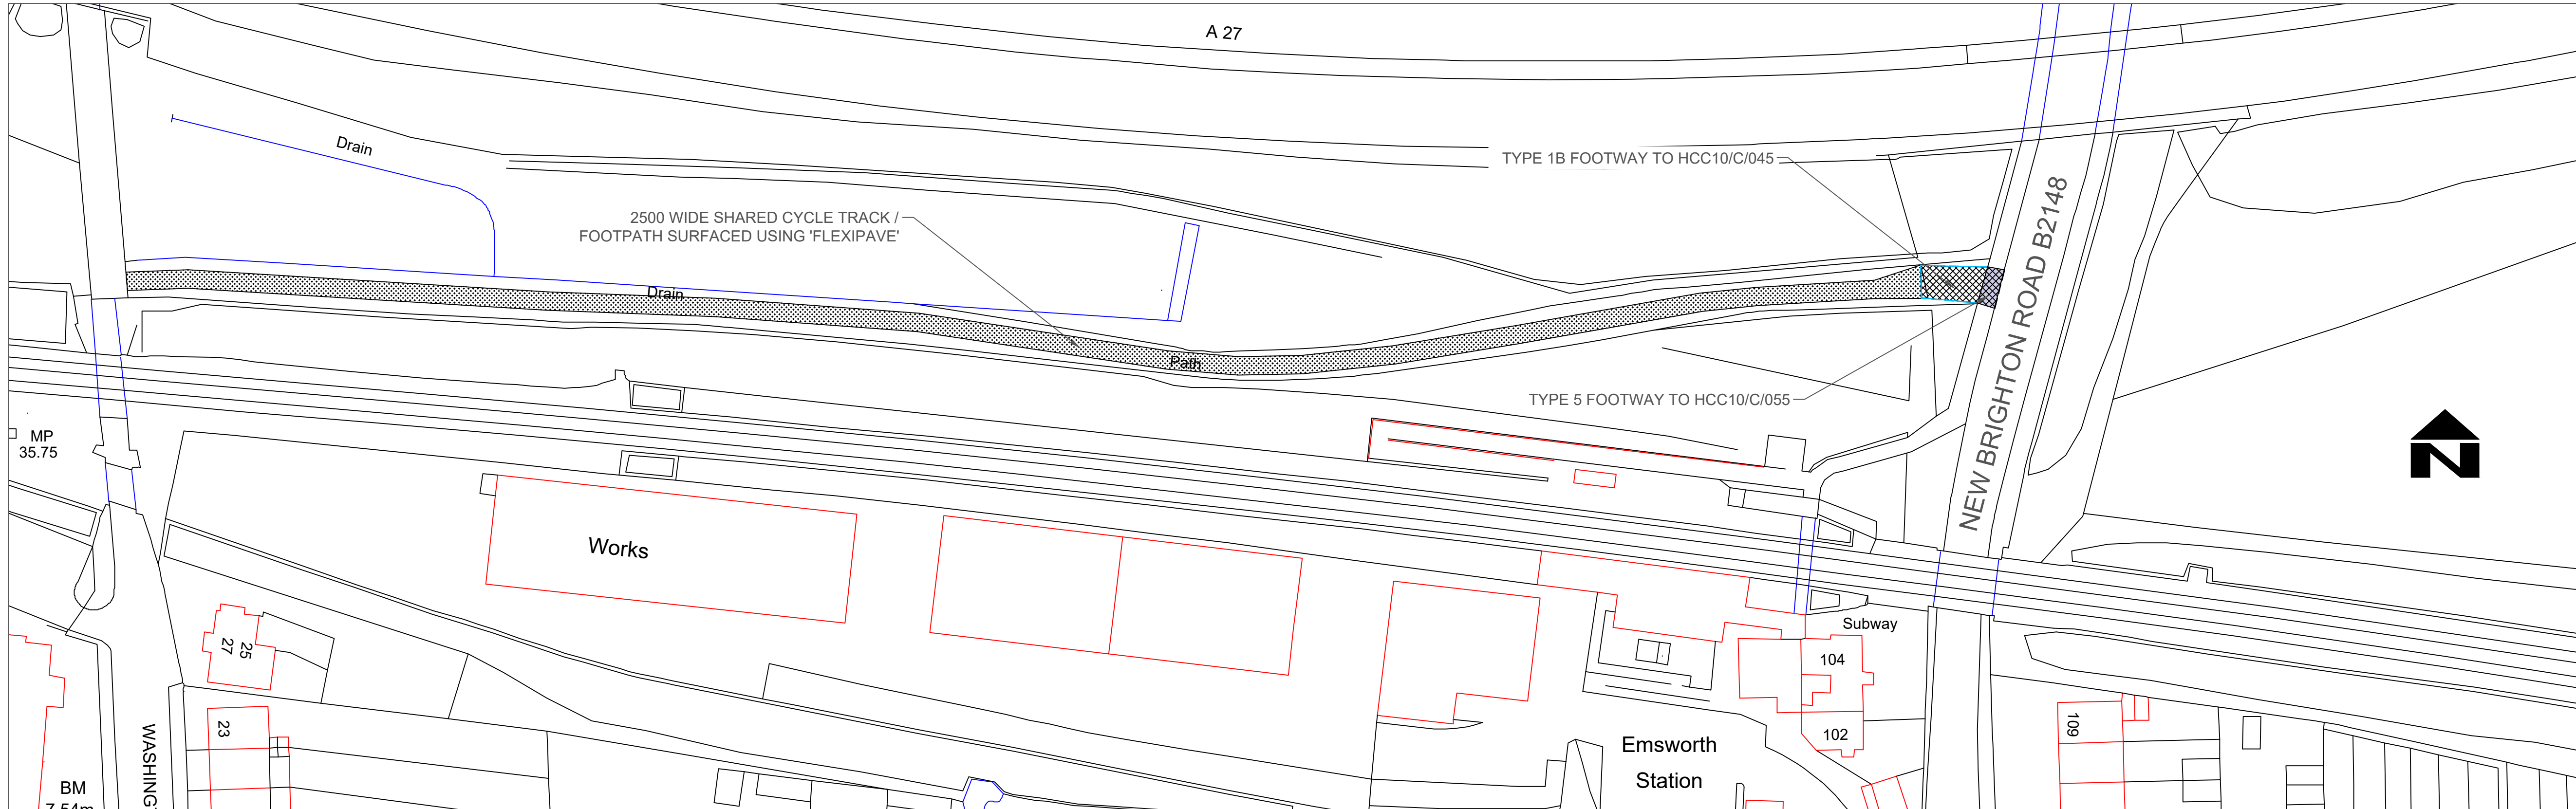

NOTES:

1. ALL DIMENSIONS ARE IN MILLIMETRES UNLESS OTHERWISE STATED.
2. ALL KERBS SHALL BE PRECAST CONCRETE KERBS AS SHOWN ON HCC STD. DETAIL DRAWING NO. HCC10/C/010
3. FOOTWAY SHALL BE TYPE 1B AS SHOWN ON HCC STD. DETAIL DRAWING NO. HCC10/C/045 OR TYPE 5 AS SHOWN ON HCC STD. DETAIL DRAWING NO. HCC10/C/055.
4. FLEXIPAVE SHALL BE PROVIDED AND INSTALLED BY KBI LTD, NETHERTON MILL, HOLDSWORTH ROAD, HALIFAX, WEST YORKSHIRE HX3 6SN. THE CONTRACTOR WILL PROVIDE ATTENDANCE AS REQUIRED.
5. ADVANCE WARNING SIGNS SHALL BE ERECTED AT LEAST ONE WEEK IN ADVANCE OF COMMENCEMENT OF WORKS.
6. HCC SIGN BOARDS TYPE 1 TO HCC STD. DETAIL DRAWING NO. HCC10/C/145 TO BE PROVIDED ON EACH APPROACH TO SITE FOR DURATION OF WORKS.
7. ALL TRAFFIC SIGNS AND ROAD MARKINGS TO BE IN ACCORDANCE WITH TRAFFIC SIGNS REGULATIONS AND GENERAL DIRECTIONS 2016
8. THE CONTRACTOR SHALL BE AWARE OF ALL STATUTORY UNDERTAKERS PLANT THAT MAY BE LOCATED WITHIN THE SITE. THE PATH FOLLOWS THE ROUTE OF A FOUL SEWER RISING MAIN.
9. ALL TRAFFIC SIGNS AND STREET FURNITURE TO HAVE MINIMUM 450mm CLEARANCE TO KERR FACES UNLESS OTHERWISE STATED

REPRODUCED FROM THE CRIMINAL SURVEY MAPPING WITH THE PERMISSION OF THE CONTROLLER OF HER MAJESTY'S STATIONERY OFFICE. CROWN COPYRIGHT IS NOTED. UNAUTHORISED REPRODUCTION INFRINGEMENTS WILL BE PROSECUTED AND MAY LEAD TO PROSECUTION ON CIVIL PROCEEDINGS. HAMPSHIRE COUNTY COUNCIL, 076651

CLIENT										CONSULTANT										DESIGNER				SCHEME				DRAWING TITLE																			
																				SM				EMSWORTH CYCLES AND CROSSINGS				INTERBRIDGES LINK GENERAL ARRANGEMENT																			
STUART JARVIS BSc DipTP FCIHT MRTPI, DIRECTOR OF ECONOMY, TRANSPORT & ENVIRONMENT, THE CASTLE, WINCHESTER.										Public Service Plaza Civic Centre Road Havant. Hants. PO9 2AX Telephone: (023) 9247 4174 Email: customer.services@havant.gov.uk Internet: www.havant.gov.uk										SM				JOB No. CMS2646				CAD PLOT: 10/02/2016 10:15:58																			
B FOR TENDER										A MINOR REVISIONS										DW DW				SCALE @ A1				DATE				SHEET NUMBER				DRAWING NUMBER											
REV										DATE										CAD				CHKD				APPD				1:500				17.01.19				1 OF 4				2014-07/648			
AMENDMENTS	