



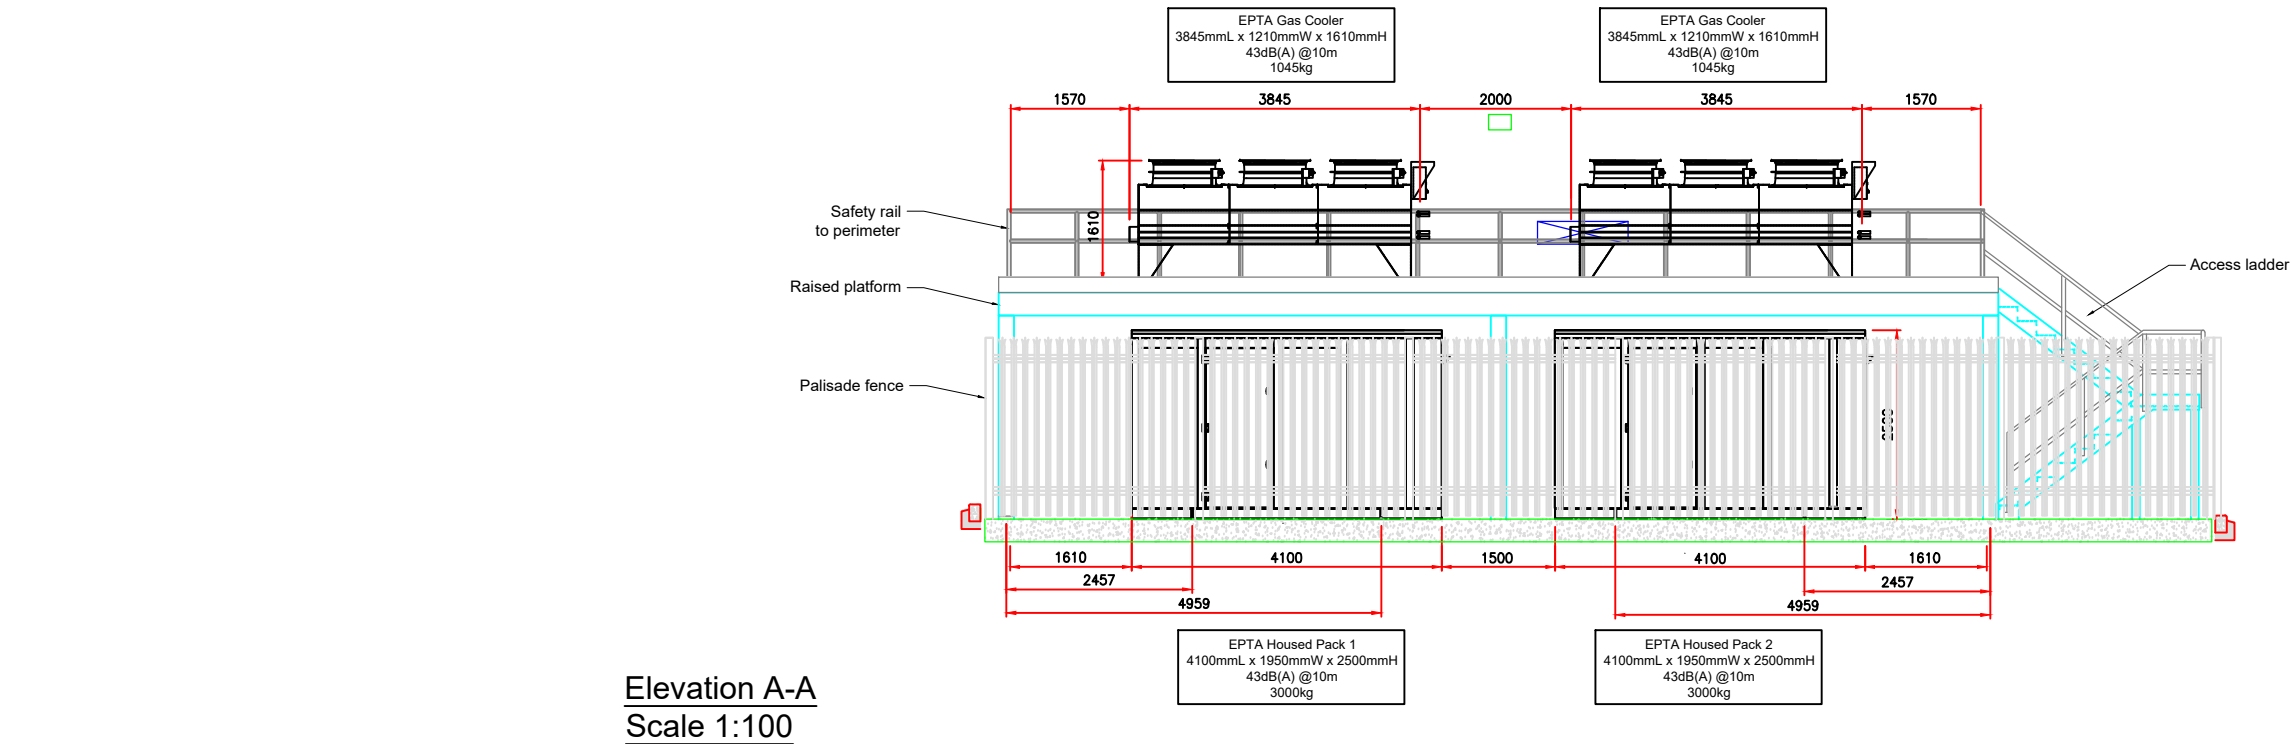

Elevation A-A  
Scale 1:100

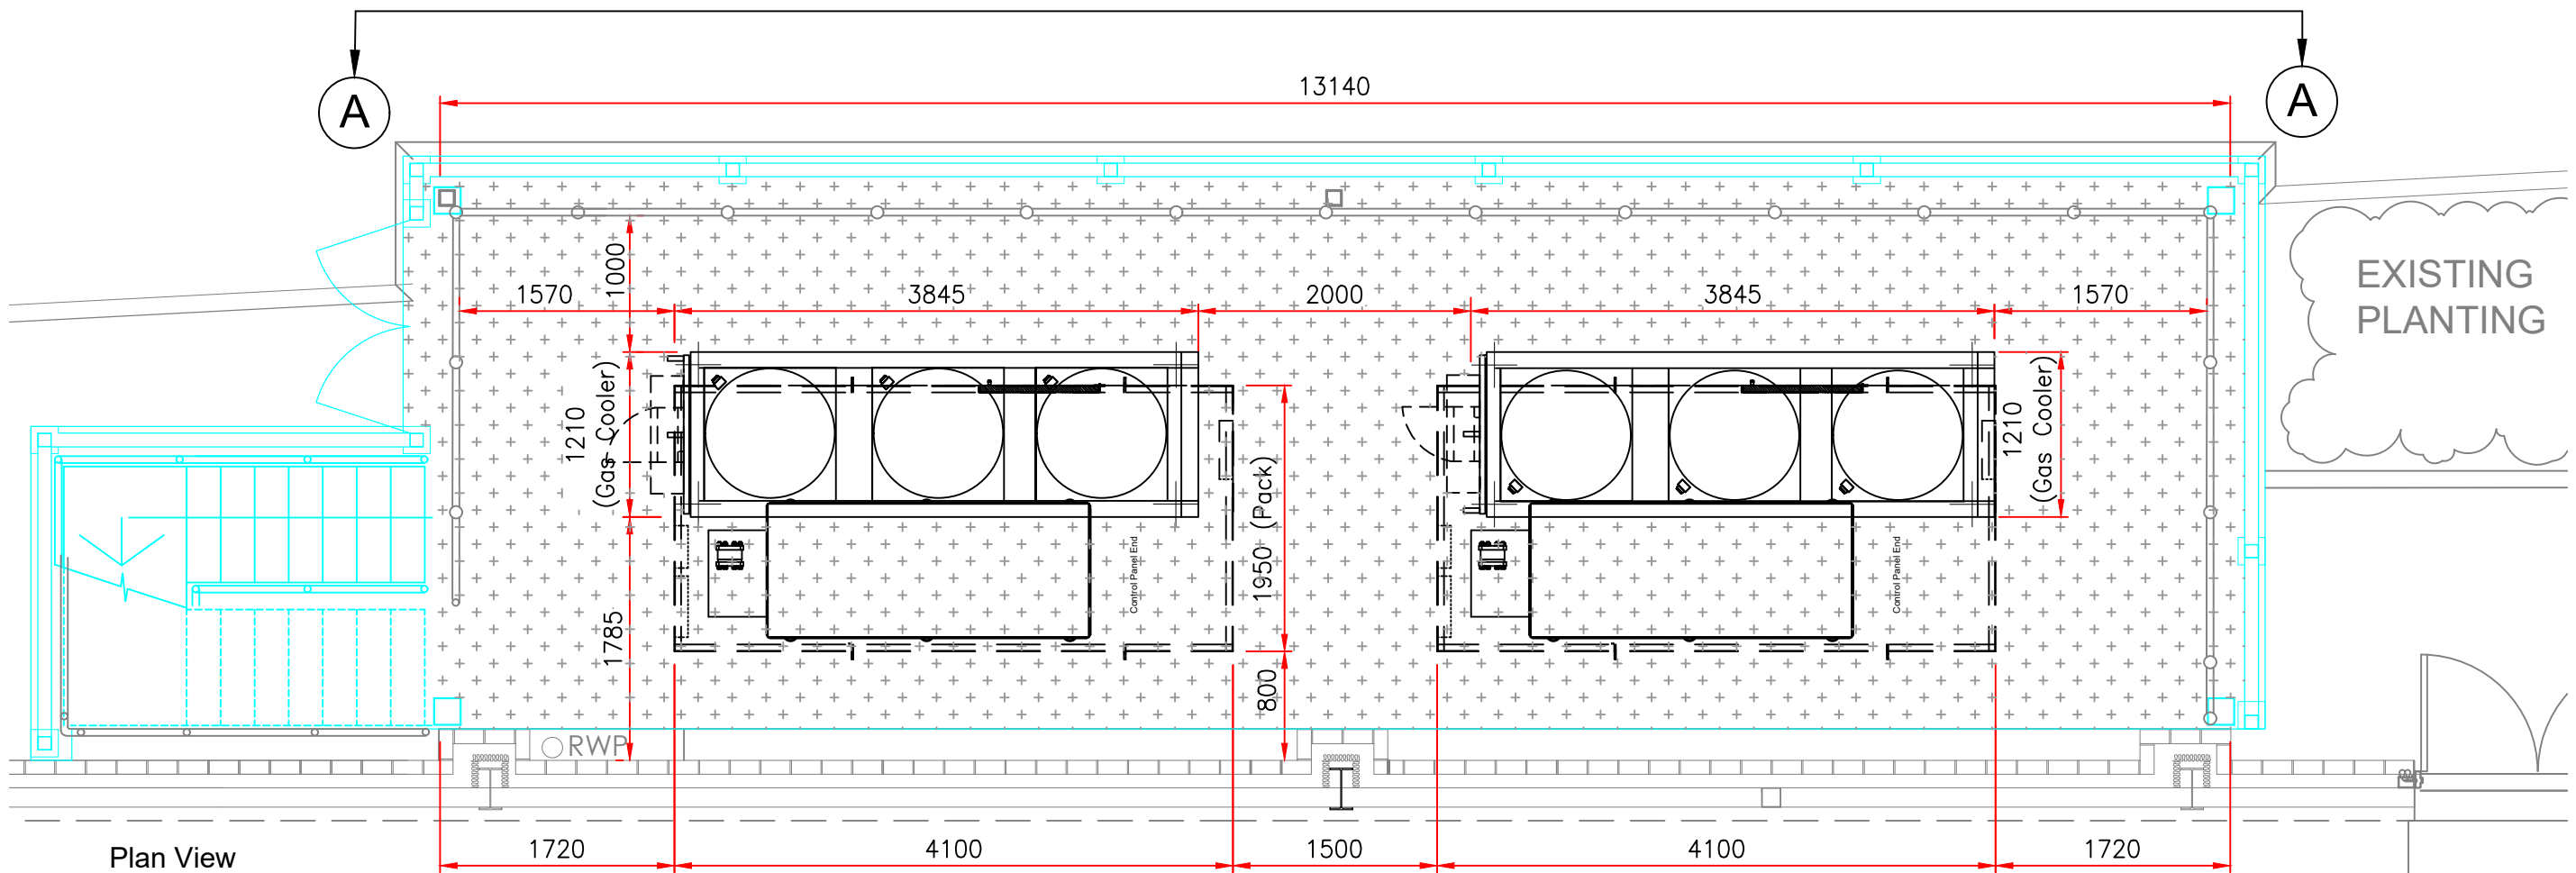

Plan View  
Scale 1:50

Copyright of K2 Engineering (Cooling) Ltd. Drawings are not to be reproduced in whole or in part without the prior written permission of K2 Engineering (Cooling) Ltd. Do not scale, figured dimensions to be taken from this drawing only. All dimensions are in millimeters unless otherwise stated and to be verified on site before proceeding with work. Any discrepancies to be notified in writing to K2 Engineering (Cooling) Ltd immediately.

CLIENT

ALDI Stores Ltd



REVISIONS

| REV. | DESCRIPTION   | DRAWN | APPD. | DATE       |
|------|---|-------|-------|------------|
| -    | Original issue.   | S.W.  | E.B.  | 25-07-2019 |
| A    | EPTA plant sizes changed. Access stairs amended. Gates moved.                                                                | S.W.  | E.B.  | 06-08-2019 |
| B    | Gas Cooler sizes updated. Packs moved to be 800mm from store wall. Access stairs amended. Gates moved. Palisade fence added. | S.W.  | E.B.  | 14-08-2019 |
| C    | Plant platform amended. Gas Cooler rotated.                                                                                  | S.W.  | E.B.  | 02-10-2019 |

PROJECT

Aldi Havant

DRAWING TITLE

Plant Area Layout

DRAWING NUMBER  
1229-R6


Rev  
C

SCALE  
1:50/100

SHEET SIZE  
A3

STATUS

INFORMATION

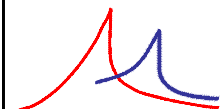

**K2 Engineering (Cooling) Ltd**  
Specialists in Refrigeration and  
Air Conditioning

**K2 Engineering (Cooling) Ltd**  
2 The Parade  
Brighton Road  
Burgh Heath, Surrey  
KT20 6AT

Tel: +44 (0) 20 8394 0900  
Email: david@k2cooling.com