




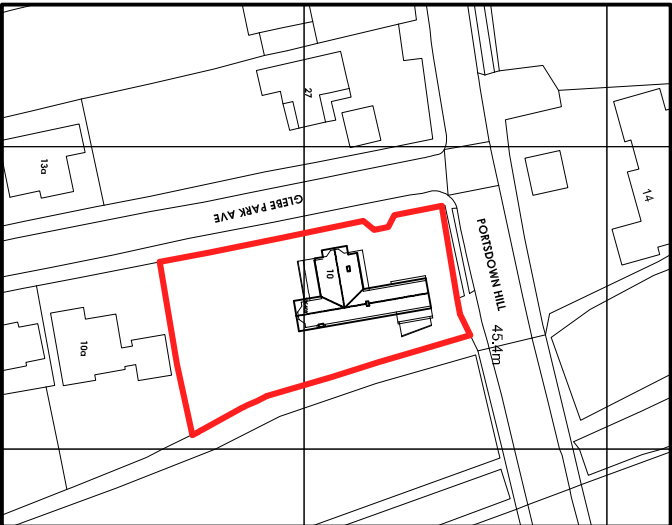

Ordnance Survey (c) Crown Copyright 2019. All rights reserved. Licence number 100022432
LOCATION PLAN SCALE 1:1250

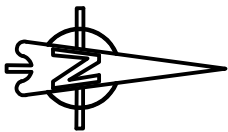

INDICATIVE

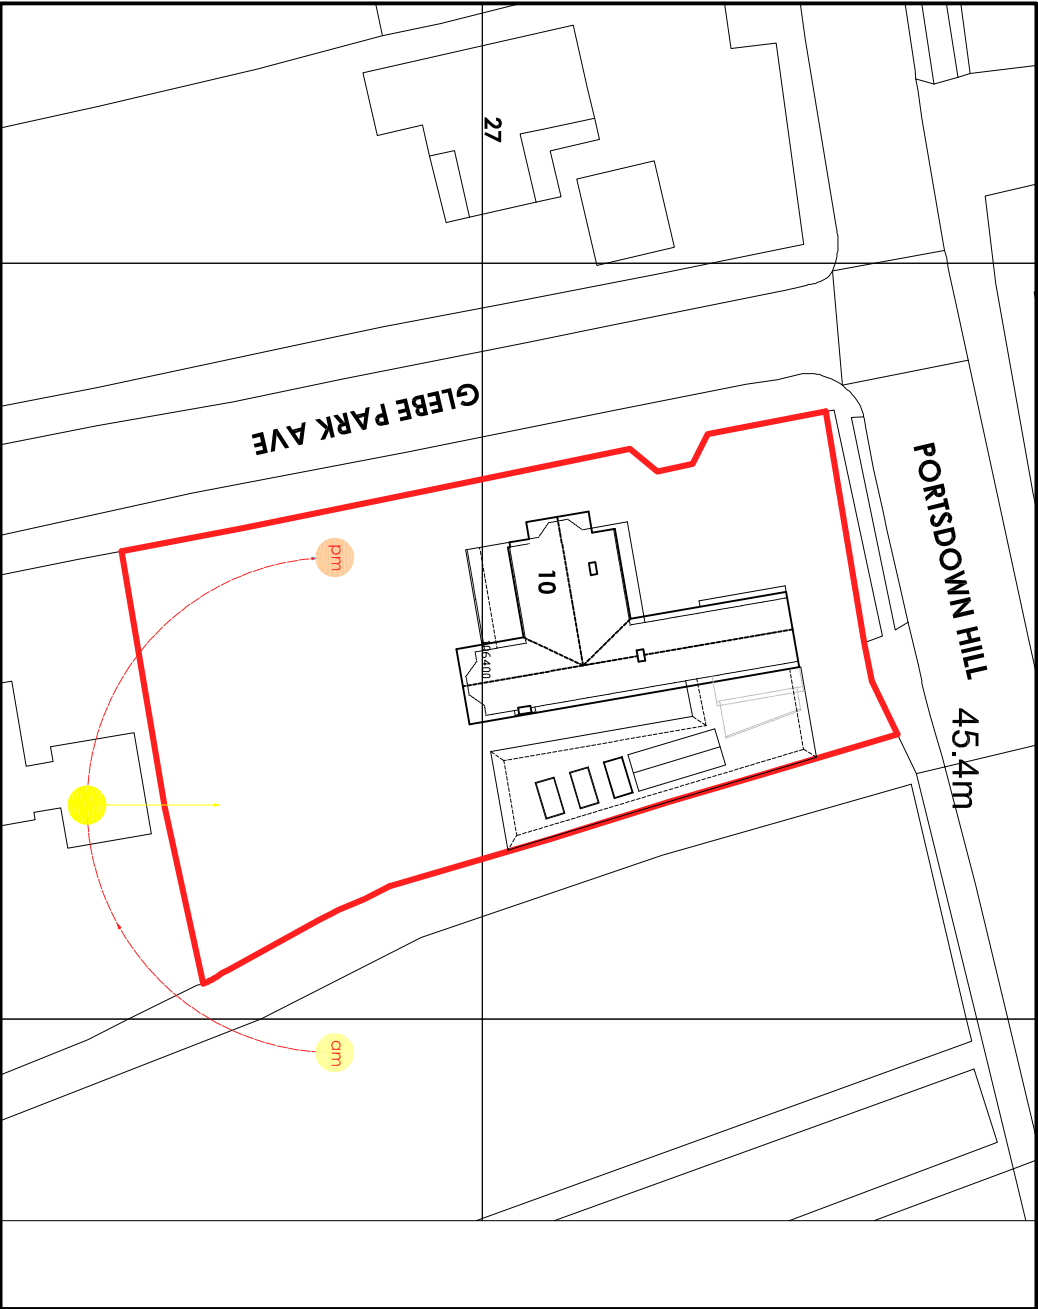

Ordnance Survey (c) Crown Copyright 2019. All rights reserved. Licence number 100022432
SITE LAYOUT SCALE 1:500

The drawing is the copyright of CMCDesign and may not be copied, altered or reproduced in any form without the written consent of CMCDesign.

It is the responsibility of the building owner to draw up all legal agreements with adjoining property owners to cover the over-hanging of any fascias, gullies, balconies or any part of the building. CMCDesign can not be held responsible in any way whatsoever for any legal costs or other costs incurred through any legal boundary disputes.

It is the sole responsibility of the building owner to comply with the party wall act 1996. CMCDesign can not be held responsible in any way if non compliance is adopted.

Use figures dimensions only. In millimetres only unless stated otherwise.

all plans and sections to check all drawings and to verify all dimensions on the plan to works commencing. any discrepancies in dimensions or boundary locations are to be brought to the attention of CMCDesign immediately before any further works take place on the

revision
01/2019 - 19 - shipped to flat roof introduced at request of fpc.

client
mcclelland

stage
planning

date
may 2019

scale
1:1250 / 500 @ A3

address
10 please park one
horvart
pg9 3jr

drawing no.
352/05/100

drawing
site

location plans



CMCDesign architectural services

the studio 22 melrose road,
chordenford, norfolk ne 3053 5ds
t 07948 997454
e studio@cmcdesign.co.uk
w www.cmcdesign.co.uk