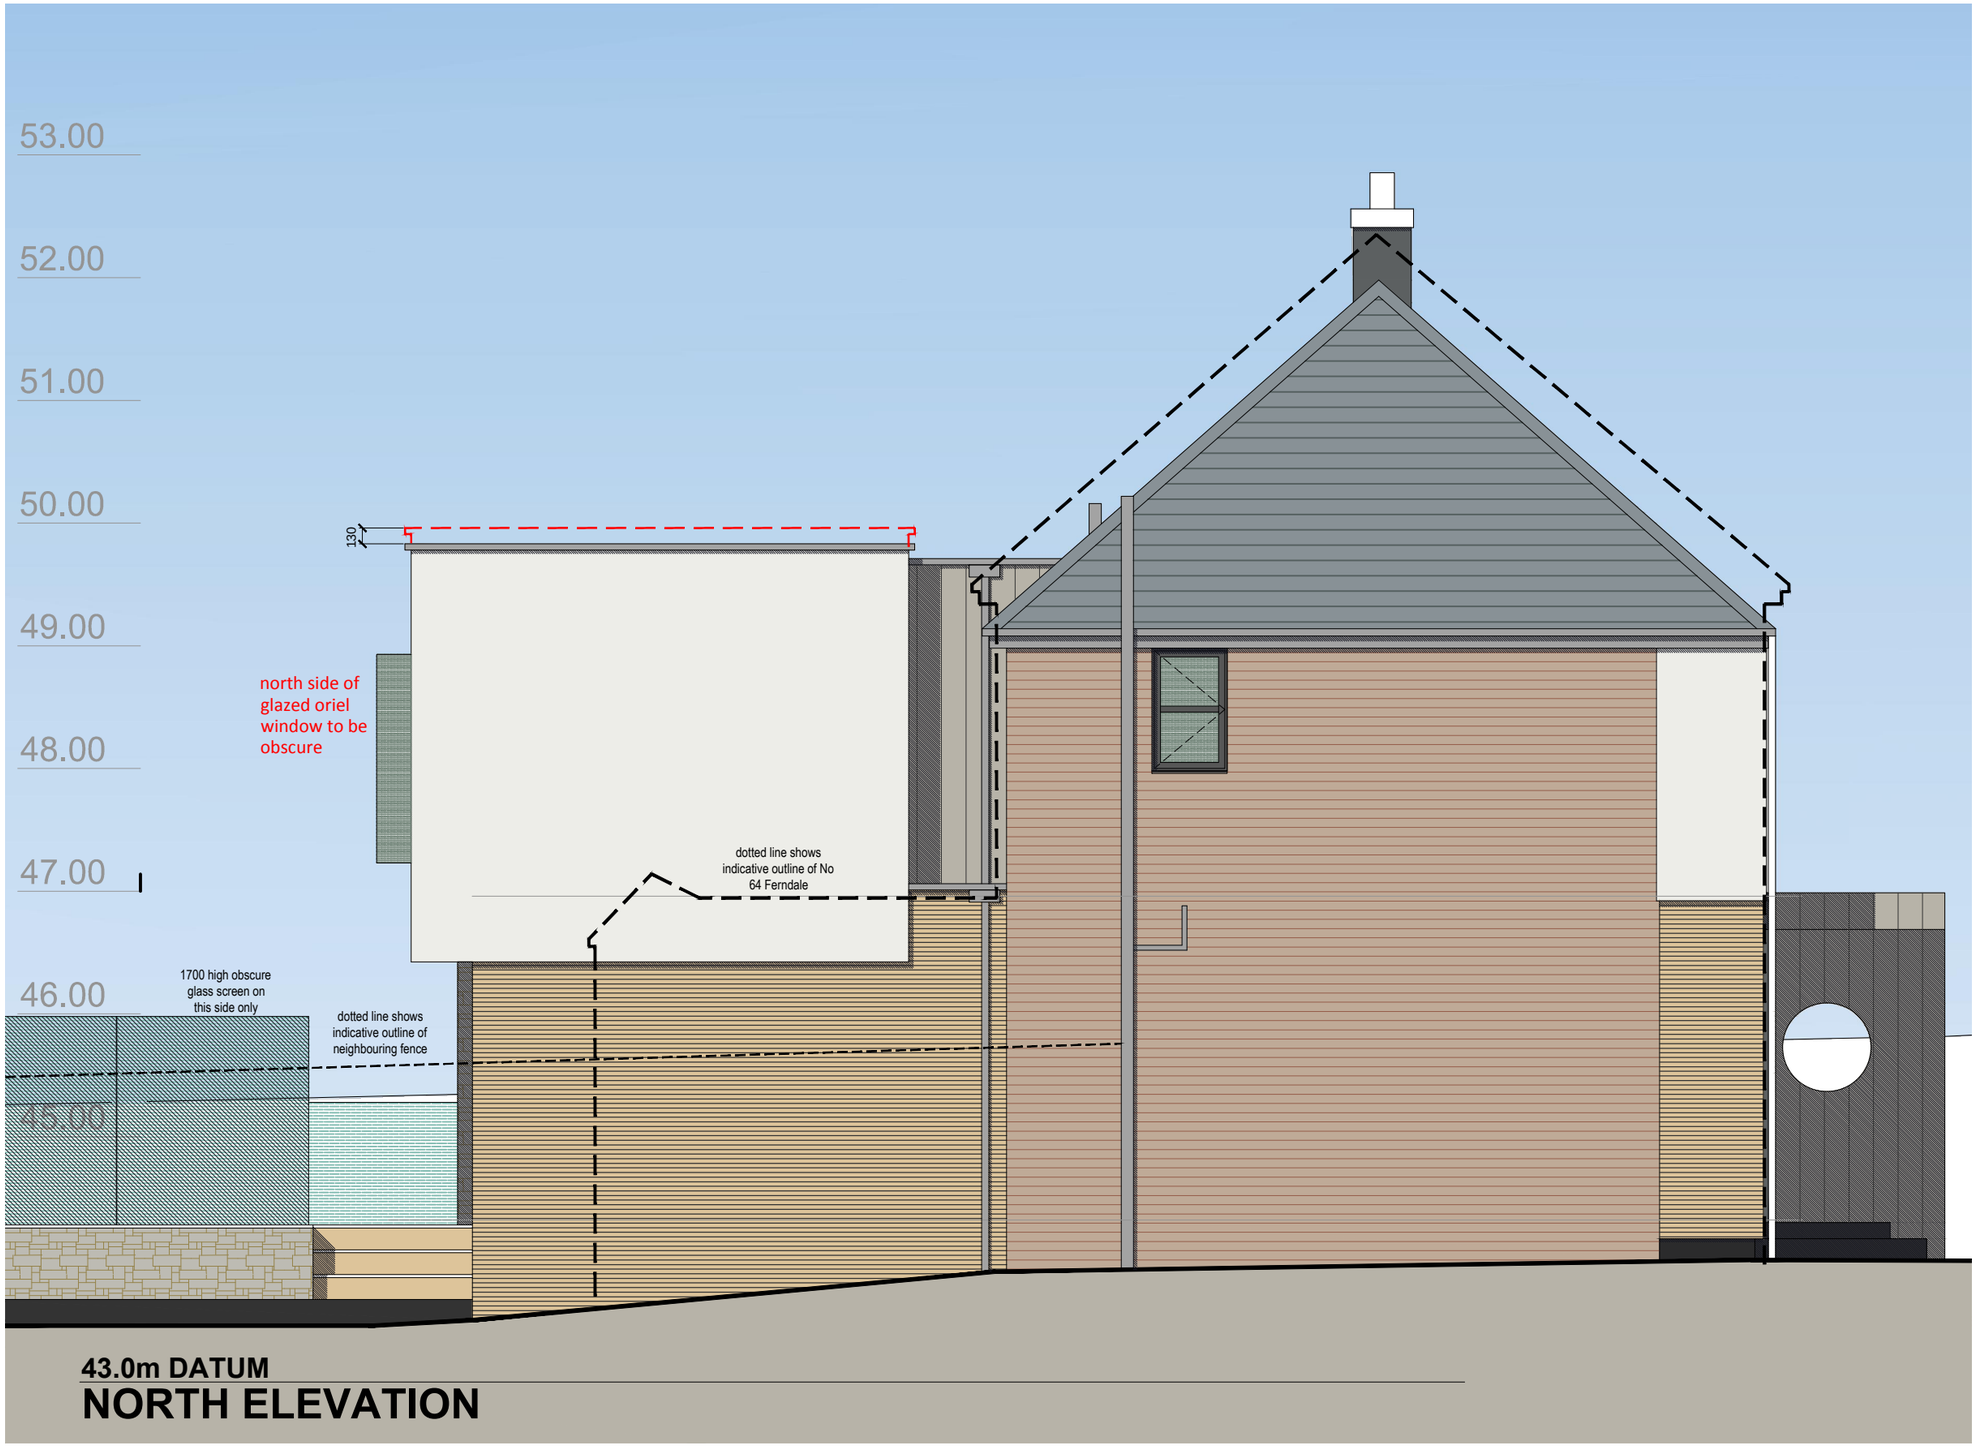

NORTH ELEVATION

SLATE
Natural slate roofing tiles to be used on the existing roof

RENDER
Quality white render - StoRend or similar

ZINC
Select areas zinc cladding to be used to mark transition between the existing and new extension

TIMBER SLATS
Select areas of quality timber slats used as rainscreen cladding

STONE
Natural stone cladding to be used as accent detail on the back and partly inside. - colour grey

BRICK
Existing red brick work being retained.

BRICK PLINTH
Existing and new plinth to be painted dark grey

BALUSTRADE
Glazed panels for the elevated decking areas

NOTES:

This drawing has been prepared for the purposes of submitting a Planning Application and is not to be used for any other purpose. Dimensions are indicative and should be referenced against measured surveys only.

This drawing is the property of Martin Ralph and must not be reproduced, in part or whole, or deviated from, without their permission.

AMENDMENTS		DATE
C	Profile of extension corrected. outline of No 64 added. Oriel window added.	06.09.19
B	Minor change to rear extension	06.09.19
A	Minor change to Legend	18.06.19

CLIENT
Neil and Jodie Perkins
62 Ferndale
Waterlooville
Hampshire, PO7 7PB

PROJECT
PROPOSED FIRST FLOOR REAR EXTENSION & INTERNAL RECONFIGURATION

DRAWING TITLE
NORTH ELEVATION - SIDE
AS PROPOSED

DATE
FEBRUARY 2019

SCALE
1:50 @ A3

DRAWING No.
19A_012 014

REVISION
C

MARTIN RALPH
ARCHITECTS
RIBA Chartered Practice
CHARTERED ARCHITECTS
SURVEYORS & ENGINEERS
Part of THE MARTIN RALPH GROUP

11 Dragoon House
Hussar Court
Brambles Business Park
Portsmouth
Hampshire
PO7 7SF

www.martinralph.co.uk
info@martinralph.co.uk

T. 023 9225 7711
F. 023 9225 7712