




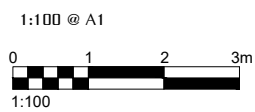

Existing Site/Block Plan Showing Existing Sewer
1:100

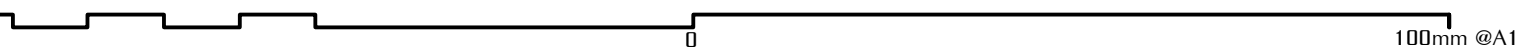

- LEGEND:**
- Site Boundary
 - Existing storm water drain
 - 5m easement from storm drain

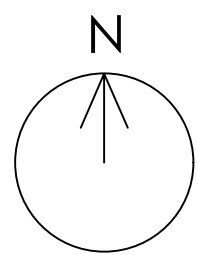

NOTE: The contractor is responsible for checking all site dimensions and levels. These should be checked prior to the ordering of any components and before the commencement of the works. All discrepancies should be brought to the attention of the Contract Administrator

revisions: A | 19.03.2019 SCR | General Update

Mr Eyre
200 Park Avenue
Purbrook, Waterlooville

drawing information	title:	Existing Sewer
status:	Planning	
date:	May 2018	
scale:	1:100@A1	
drawn:	SCR	job:
chk'd:	GR	dwg:

1040 1701 A

