


Proposed erection of 2 No. 6m x 50mm Diam Alloy poles.

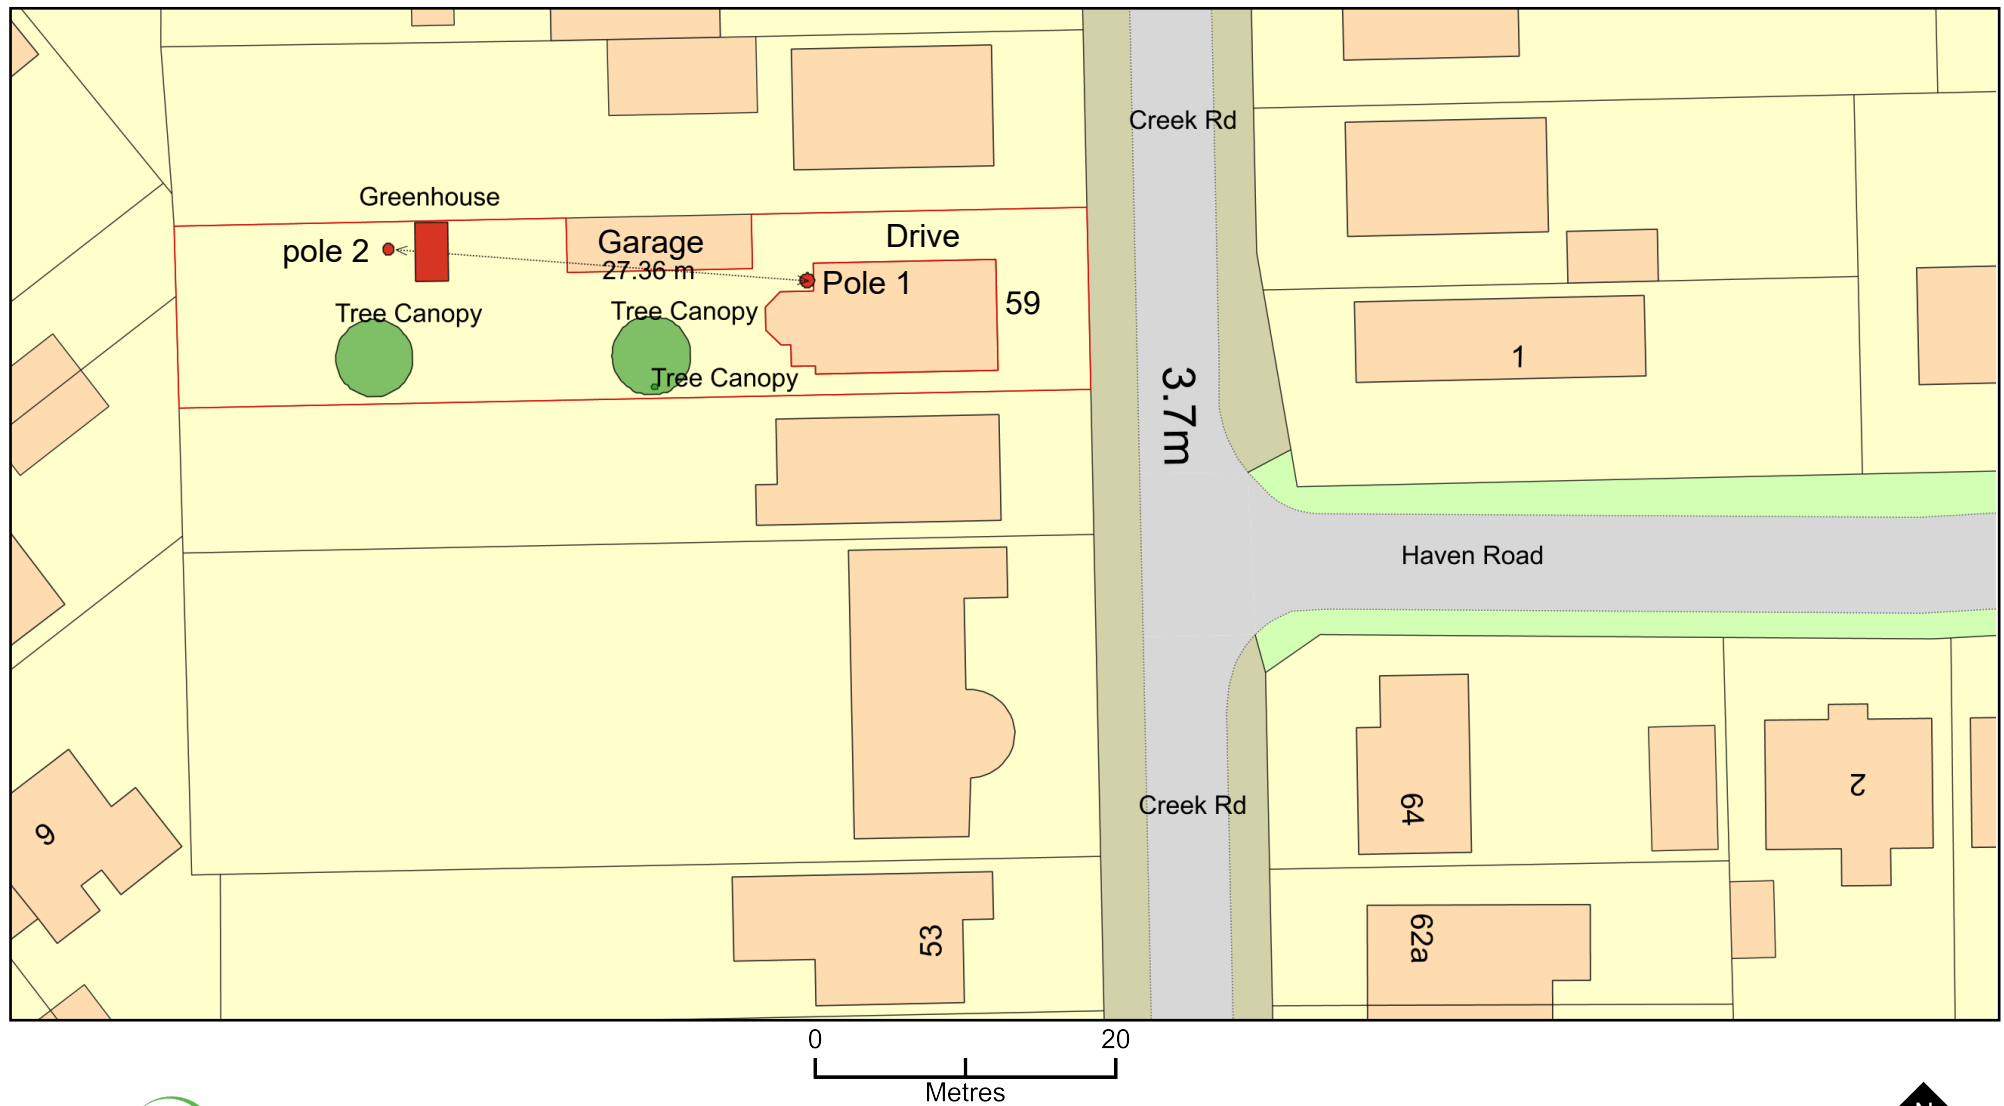

Plan Produced for: Mr R N Corke

Date Produced: 26 Apr 2019

Plan Number/Project ID: TQRQM19116172511488

Scale: 1:500 @ A4

© Crown copyright, All rights reserved. 2019 Licence number 0100042766