




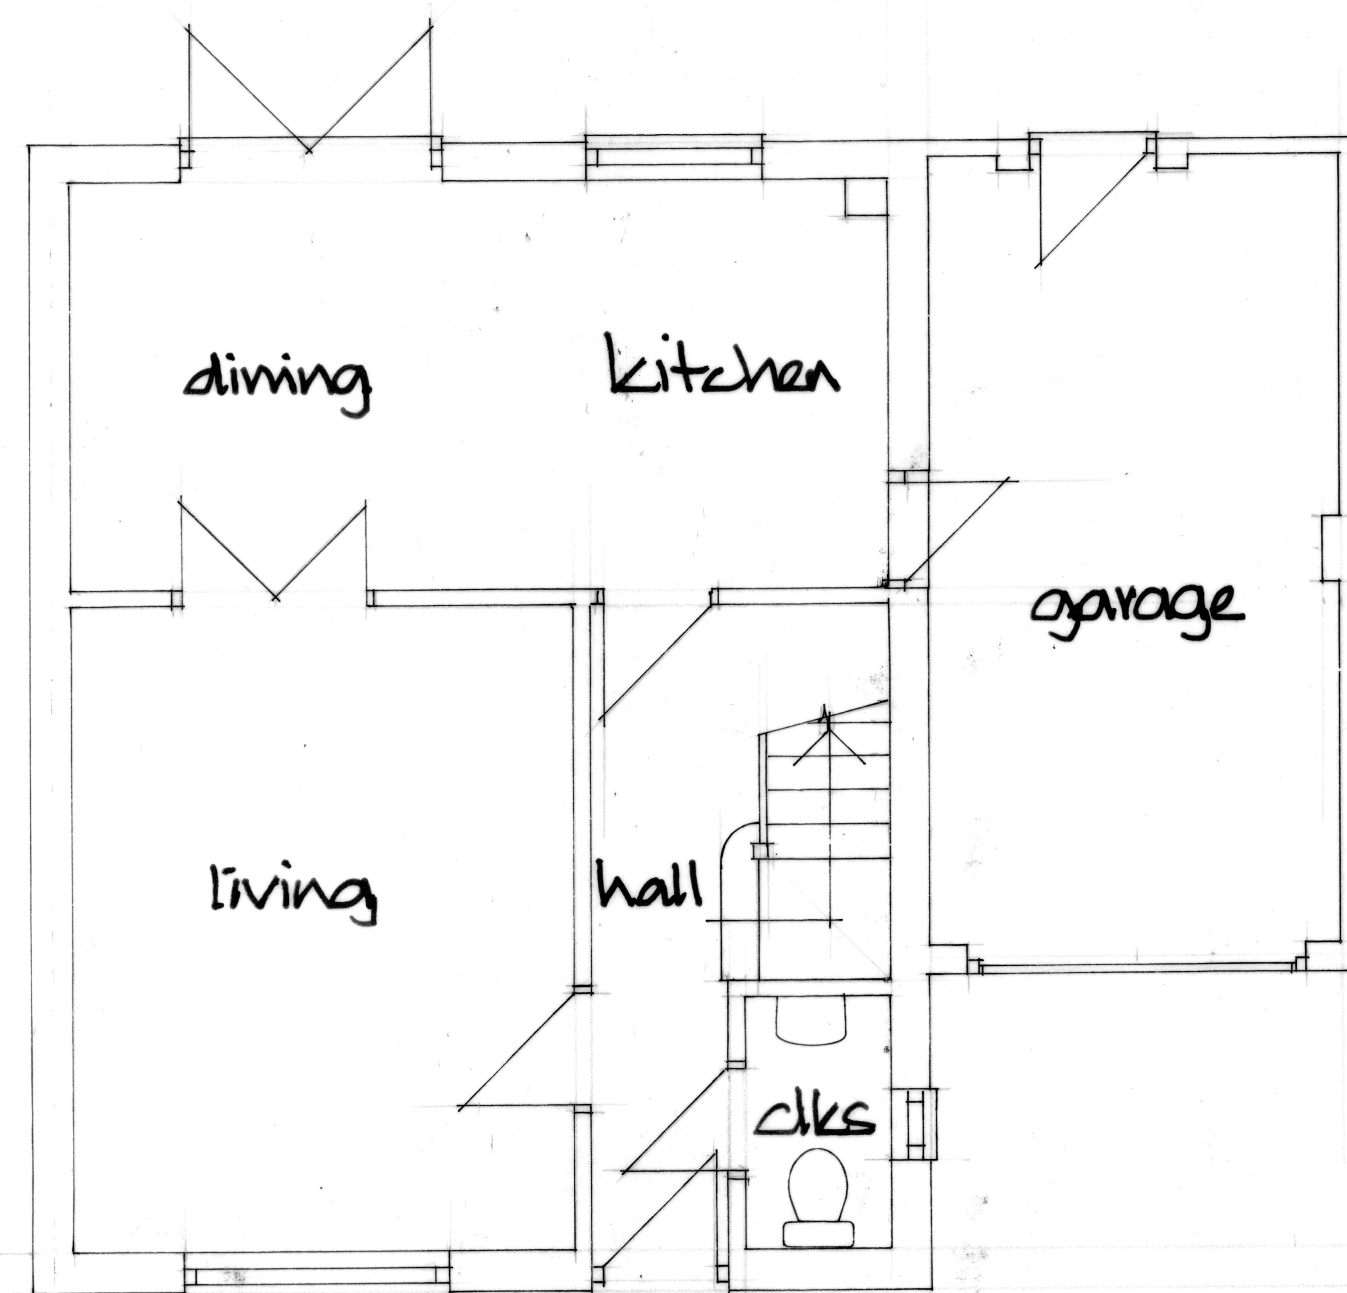

GROUND FLOOR

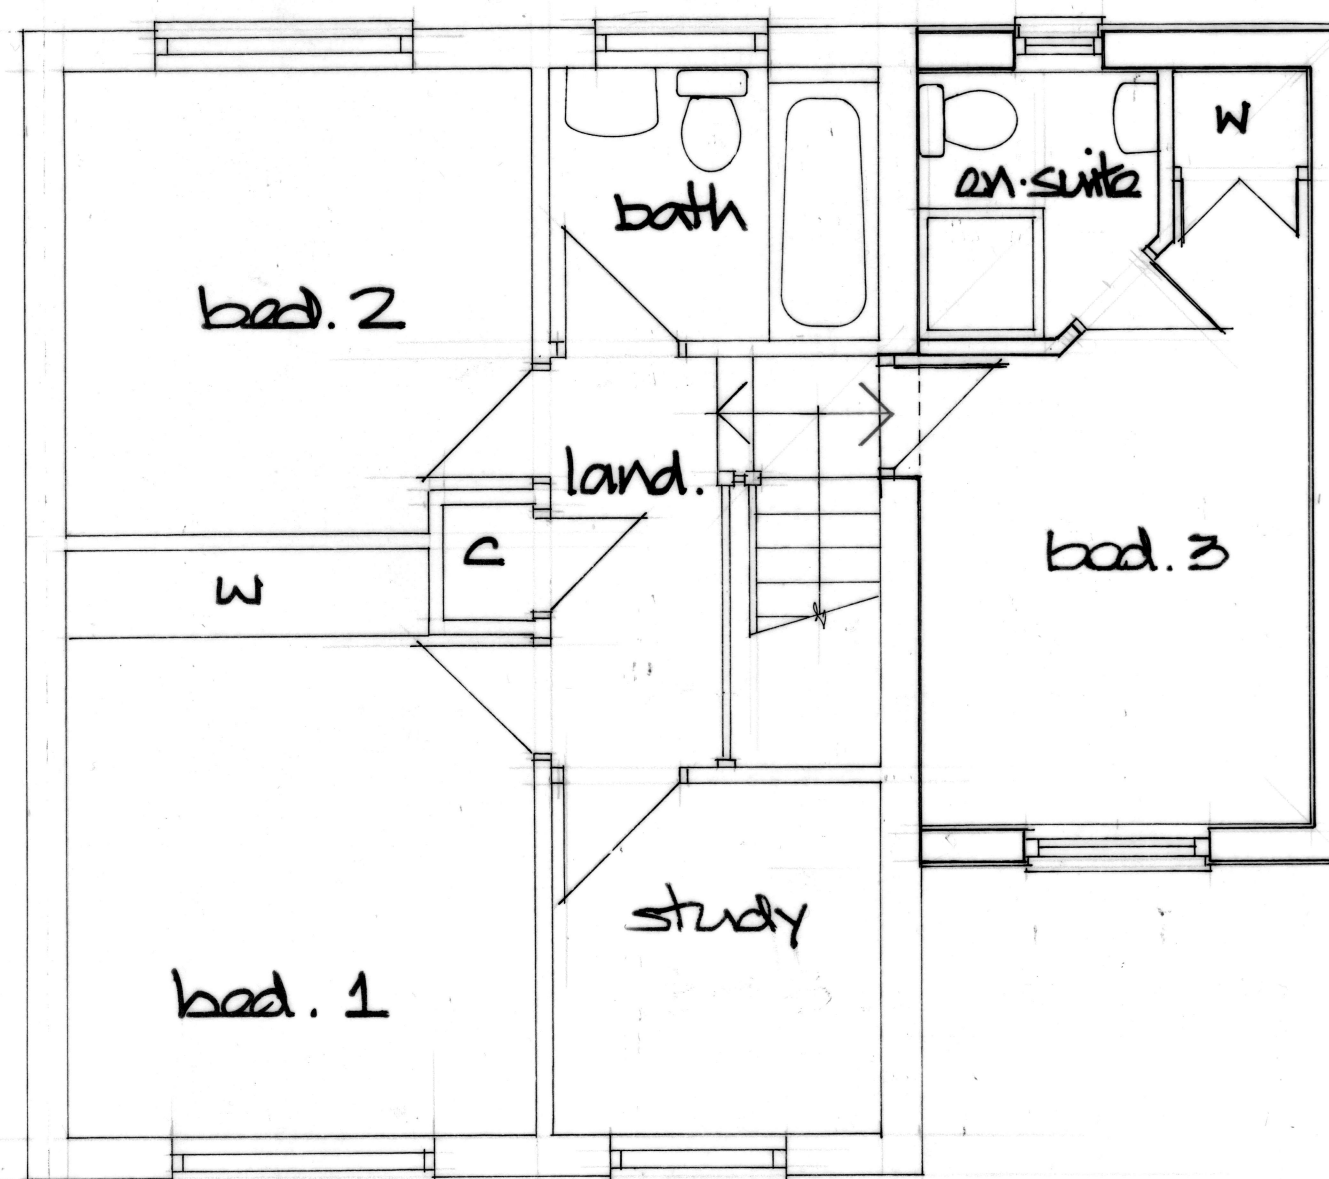

FIRST FLOOR

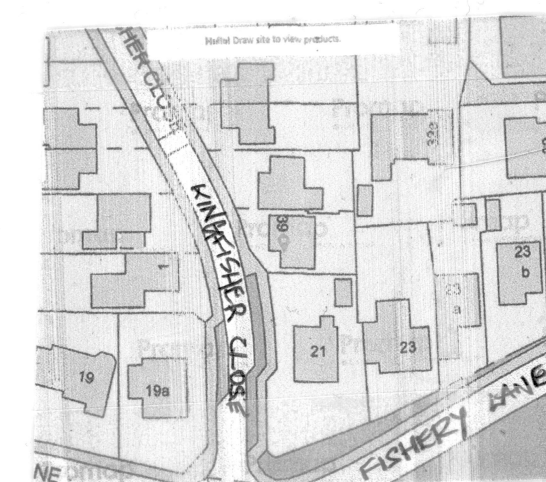

LOCATION PLAN
Scale 1:1250
OS UK 100046326

DEREK TREAGUS ASSOCIATES ARCHITECTURAL SERVICES No3-The Townhouse, 20 Nelson Road, Southsea, Hampshire PO5 2AS Tel: 07956 624094 Email: derek.treagus@bt.com	
Project	SIDE FF EXTENSION TO 39 KINGFISHER CLOSE, HAYLING ISLAND, HAMPSHIRE.
Client	Mr B Symmonds
Subject	Planning Drawing
Date: Jan 2019	Scale: 1:50, 1:100 @ A2
Rev:	Drg. No. 19/788/01
• Copyright reserved. • All dimensions are to be site confirmed and should not be scaled unless for Planning purposes. • Verify all queries with the office.	