
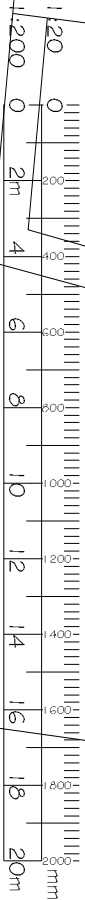


Grange Close

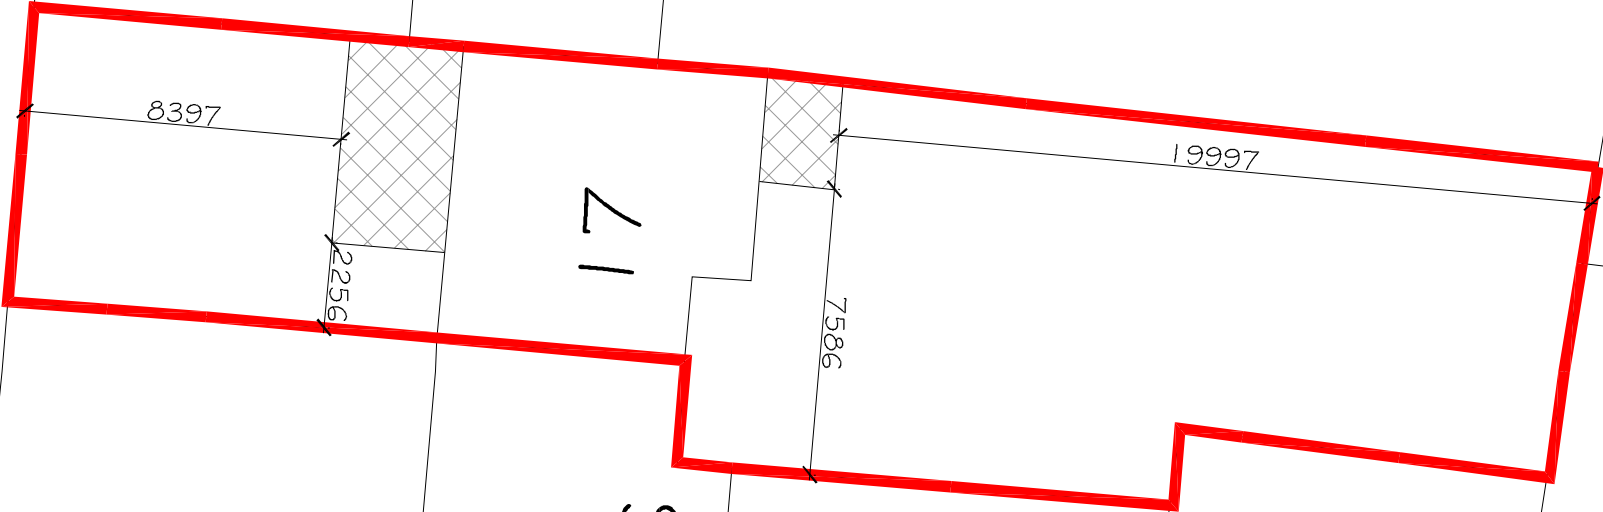

REV. / DATE	REVISIONS:	NOTES:	Proposal	
			CLIENT: Mr & Mrs Hennessy	PROJECT: 17 Grange Close Havant
			SCALE: 1:200 (A3 ORIGINAL)	DRAWING: Block Plan
			DRAWN: MJH DATE: April 19	CHECKED: DATE:
			A	BD170 P02
BLOCK DESIGN Tel: 07391896537 E-mail: blockdesignltd@gmail.com				

© COPYRIGHT EXISTS ON THE DESIGNS AND INFORMATION SHOWN ON THIS DRAWING. DO NOT SCALE FROM THIS DRAWING EXCEPT FOR PLANNING PURPOSES
THE CONTRACTOR MUST VERIFY ALL DIMENSIONS ON SITE BEFORE MAKING SHOP DRAWINGS OR COMMENCING WORK OF ANY KIND.