


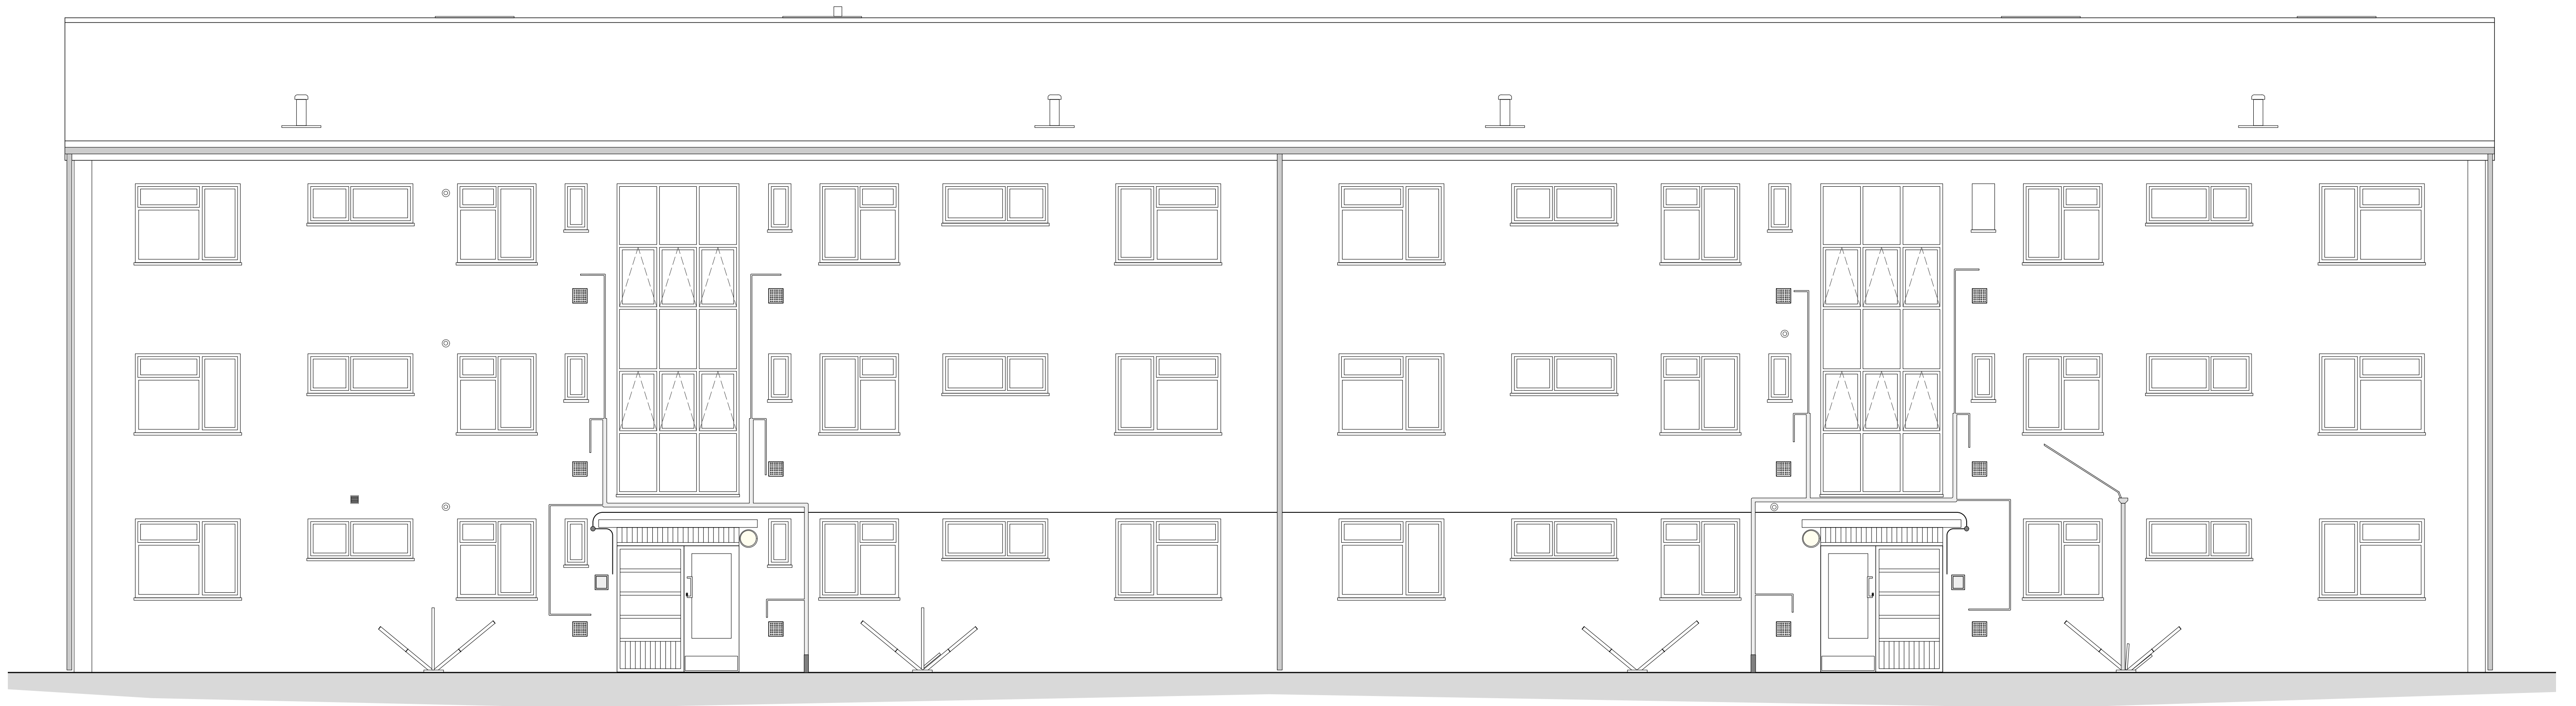


EXISTING ELEVATION 2: FLATS 10-16 & FLATS 18-24A



KEY PLAN  
NTS

EXISTING ELEVATION 2  
PADNELL AVENUE; FLATS 10-16 & 18-24A

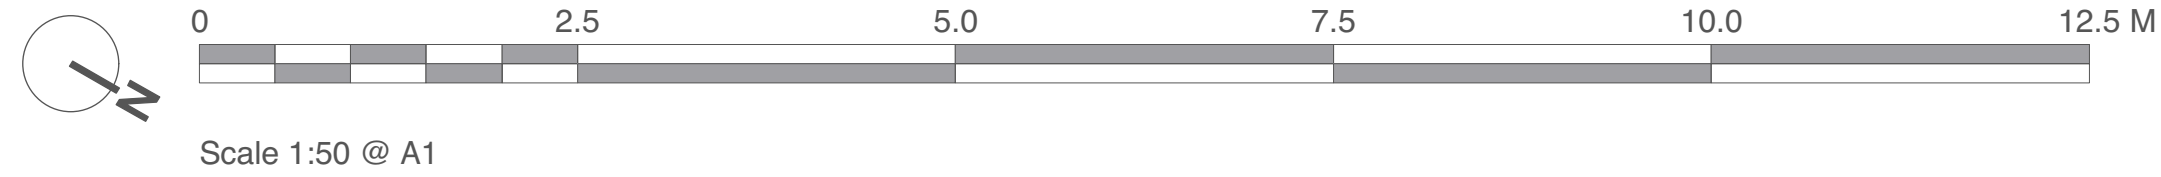

Chartered Architects  
Chartered Building Surveyors  
Interior Designers  
CDM Services

3 GP Centre, Yeoman Road,  
Ringwood, Hampshire, BH24 3FF

+44 (0)1425 472 833  
www.kendallkingscott.co.uk

Project  
Internal and External Decorations  
and Repairs

Client  
The Guinness Partnership

Scale  
1:50

Paper Size  
A1

Filename  
190521.vwx

© Copyright

Rev Date By Ap Note

Drawing Title  
Existing Elevation 2

Client  
Padnell Avenue; Flats 10-16 & 18-24A

Project Number  
190521

Drawing Number  
1301

Revision  
P01

Date  
30/07/19

Drawn  
EN

Checked  
AS

Status  
PLANNING

Check all dimensions and levels on site

Only to be used on the site for which designed. The electronic transmission of design information contained in this drawing is carried out entirely at the client's risk and Kendall Kingscott Ltd. will have no liability for any errors or inaccuracies arising therefrom. The production of amended or updated information from the latest design information by the client is entirely the responsibility of the client and Kendall Kingscott Ltd. shall have no responsibility in respect thereof whatsoever.