



VISUAL SCALE 1:50 @ A3

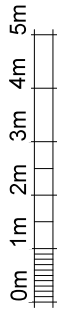

VISUAL SCALE 1:100 @ A3

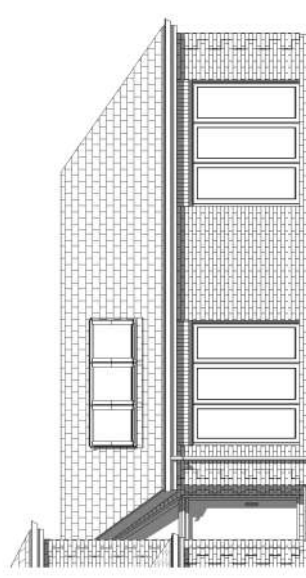


ANNEX - REAR W ELEVATION

1 : 100

GLASS LINK BETWEEN MAIN
DWELLING HOUSE AND ANNEX
USING BLACK ALUMINIUM FRAME

SKYLIGHTS TO VAULTED
CEILING, BY VELUX

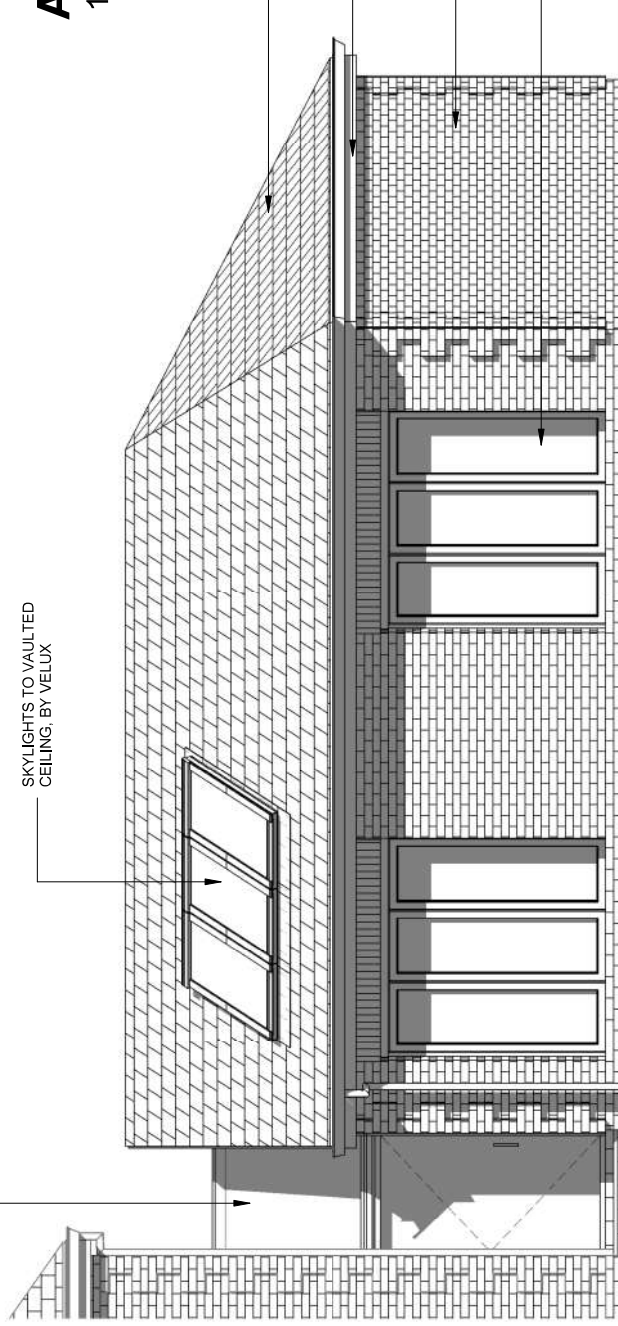

TILE TO MATCH EXISTING

FASCIAS, GUTTERING
AND DOWNPIPES TO
MATCH EXISTING

CLAY BRICK STOCK
AND DETAILING TO
MATCH EXISTING

BI-FOLDING DOORS USING
BLACK ALUMINIUM FRAMES

ANNEX - REAR SW ELEVATION

1 : 50

Simon Wilson

16a Beeches, Emsworth
Road, Havant PO9 2SS

PROPOSED ANNEX ELEVATION REAR

Project number	0226 - v2	P007	Scale 100% @ A3	As indicated
Date	18/03/2019			
Drawn by	JJ			
Status	Planning			