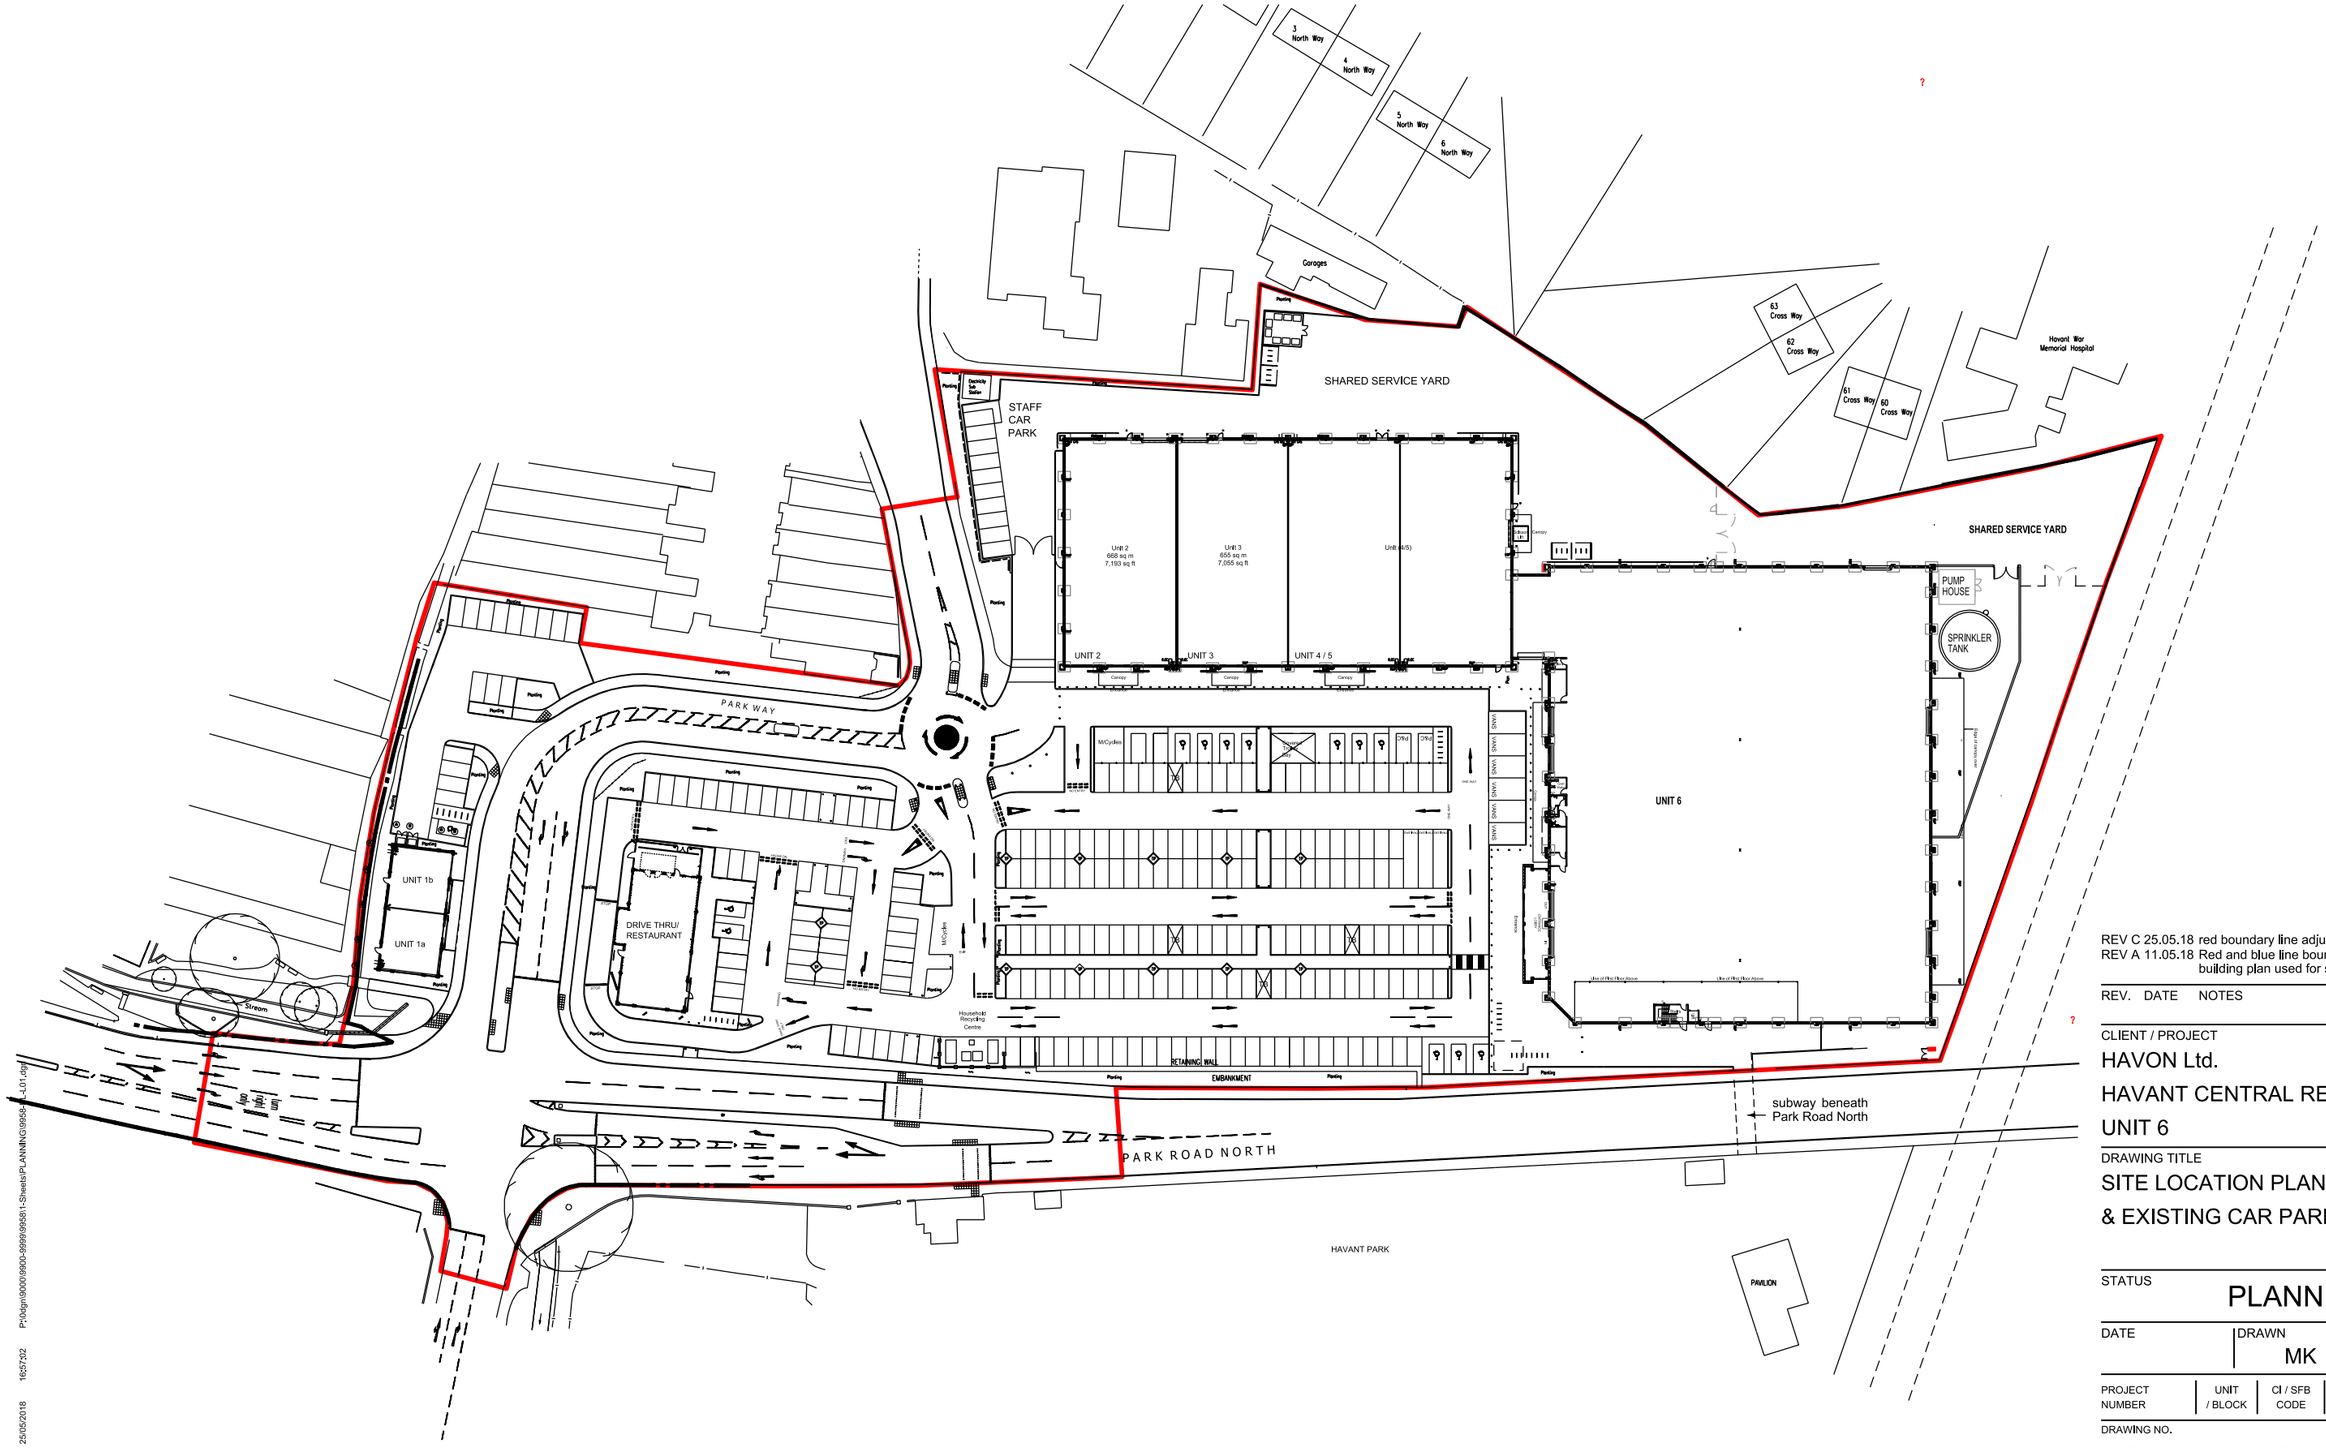

PLANNING APPLICATION BOUNDARY LINE

0 10 20 30 40 50
SCALE @ 1500

REV.	DATE	NOTES	INIT.
C	25.05.18	red boundary line adjusted	MK
A	11.05.18	Red and blue line boundaries added, existing building plan used for site layout	MK

CLIENT / PROJECT

HAVON Ltd.

HAVANT CENTRAL RETAIL PARK

UNIT 6

DRAWING TITLE

SITE LOCATION PLAN

& EXISTING CAR PARK & SITE LAYOUT

STATUS

PLANNING

DATE	DRAWN	SCALE @ A3
	MK	1:1000

PROJECT NUMBER	UNIT / BLOCK	CI / SFB CODE	TYPE & NUMBER	REVISION LETTER
9958		PL	L01	C

DRAWING NO.

Site Location Plans	L	GA Plans	P	Elevations	E
Sections	S	Details	D	Prefix: Colour	C

THE RATCLIFFE GROVES PARTNERSHIP

MANCHESTER
105 MANCHESTER ROAD
BURY LANCASHIRE BL9 0TD
T. 0161 797 6000 E. manchester@rgp.uk.com
www.rgp.uk.com

LONDON
19 BEDFORD ROW
LONDON WC1R 4EB
T. 020 7600 6666 E. london@rgp.uk.com

RGP architects

mike.kemp Central RP Havant 25/05/2018 16:57:02 P:\Digm\9000\9900-9999\9958\1-Sheets\PLANNING\9958_L01.dwg