


NW PERSPECTIVE

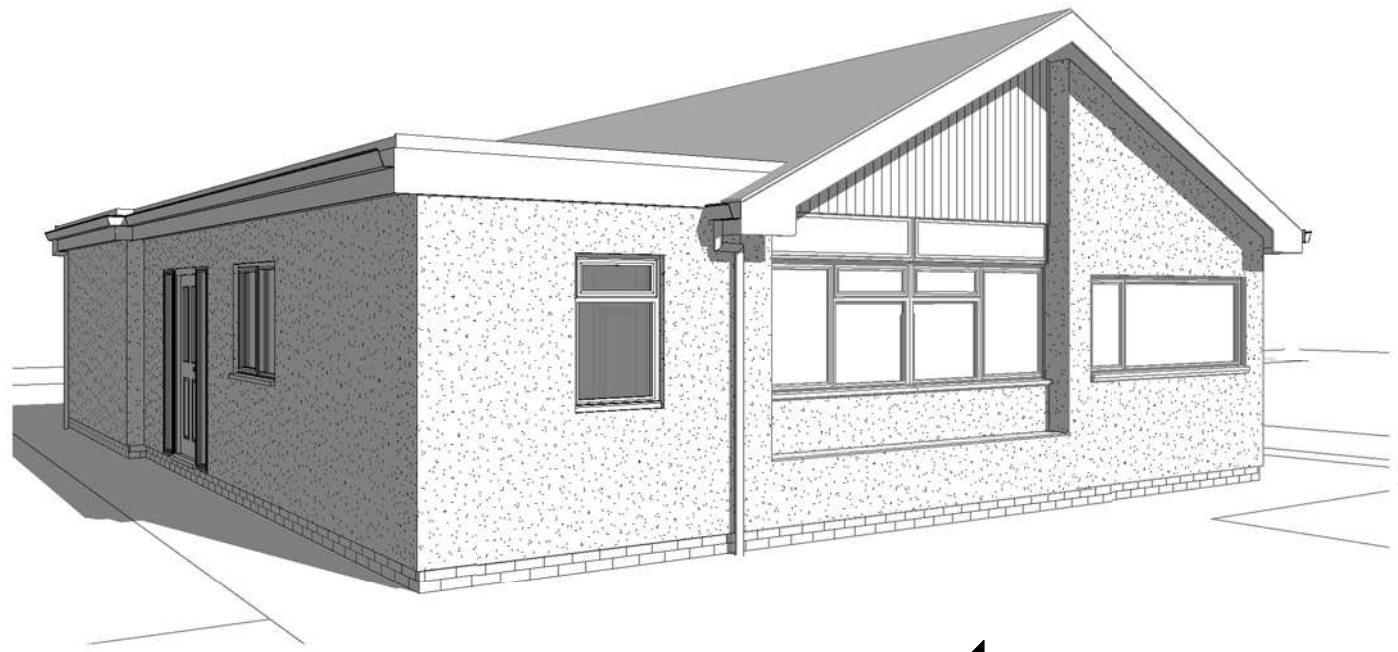

0m 0.5m 1m 1.5m 2m 2.5m
VISUAL SCALE 1:50 @ A3



The Planning Service
Architectural Design & Technical Drawing
Building Survey & Planning Services

The Planning Service
Studio, Old Flints 134 North Lane
Clanfield, Waterlooville
Hampshire PO8 0RL

T: 023 92 597364
F: 0845 519 1103
E: info@theplanningservice.co.uk

Scale is correct when printed to the stated ISO size. Figured dimensions are to be used in preference to scaled sizes and all dimensions must be checked on site by the contractor before ordering materials and or commencing work. All dimensions in mm (millimetres) unless otherwise stated. The contractor is to ensure the works are inspected and completed to the satisfaction of the local authority. Compliance with building regulations or a party wall award / agreement is not to be assumed.


No deviation from this drawing will be permitted without the prior written consent of the designer. Under the provisions of the copyright act 1988, the copyright of this drawing and the work contained therein remains the property of the designer (the planning service), and may not be reproduced in any form whatsoever without prior written consent.

Under the construction (design and management) regulations 2015 CDM2015) all design work for both domestic and commercial development(s) are to conform to those regulations.


E&EO.

Matthew Early
134 Hart Plain
Avenue
Cowplain,
Waterlooville
Hampshire PO8
8PP

PROPOSED DETAILED SIDE ELEVATION (NORTH)	
Project number	0225 v2.1
Date	04/03/2019
Drawn by	JJ
Project Status	Planning
P004	
Scale	1 : 50

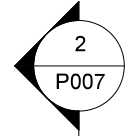

- GUTTERING AND DOWNPIPES TO BE LIGHT GREY PVC-
- GREY SINGLE PLY ROOF COVERING
- UPVC FASCIA TO BE COLOUR CODED TO PROPOSED WINDOWS
- SKYLIGHT TO PROPOSED ENTRANCE HALL

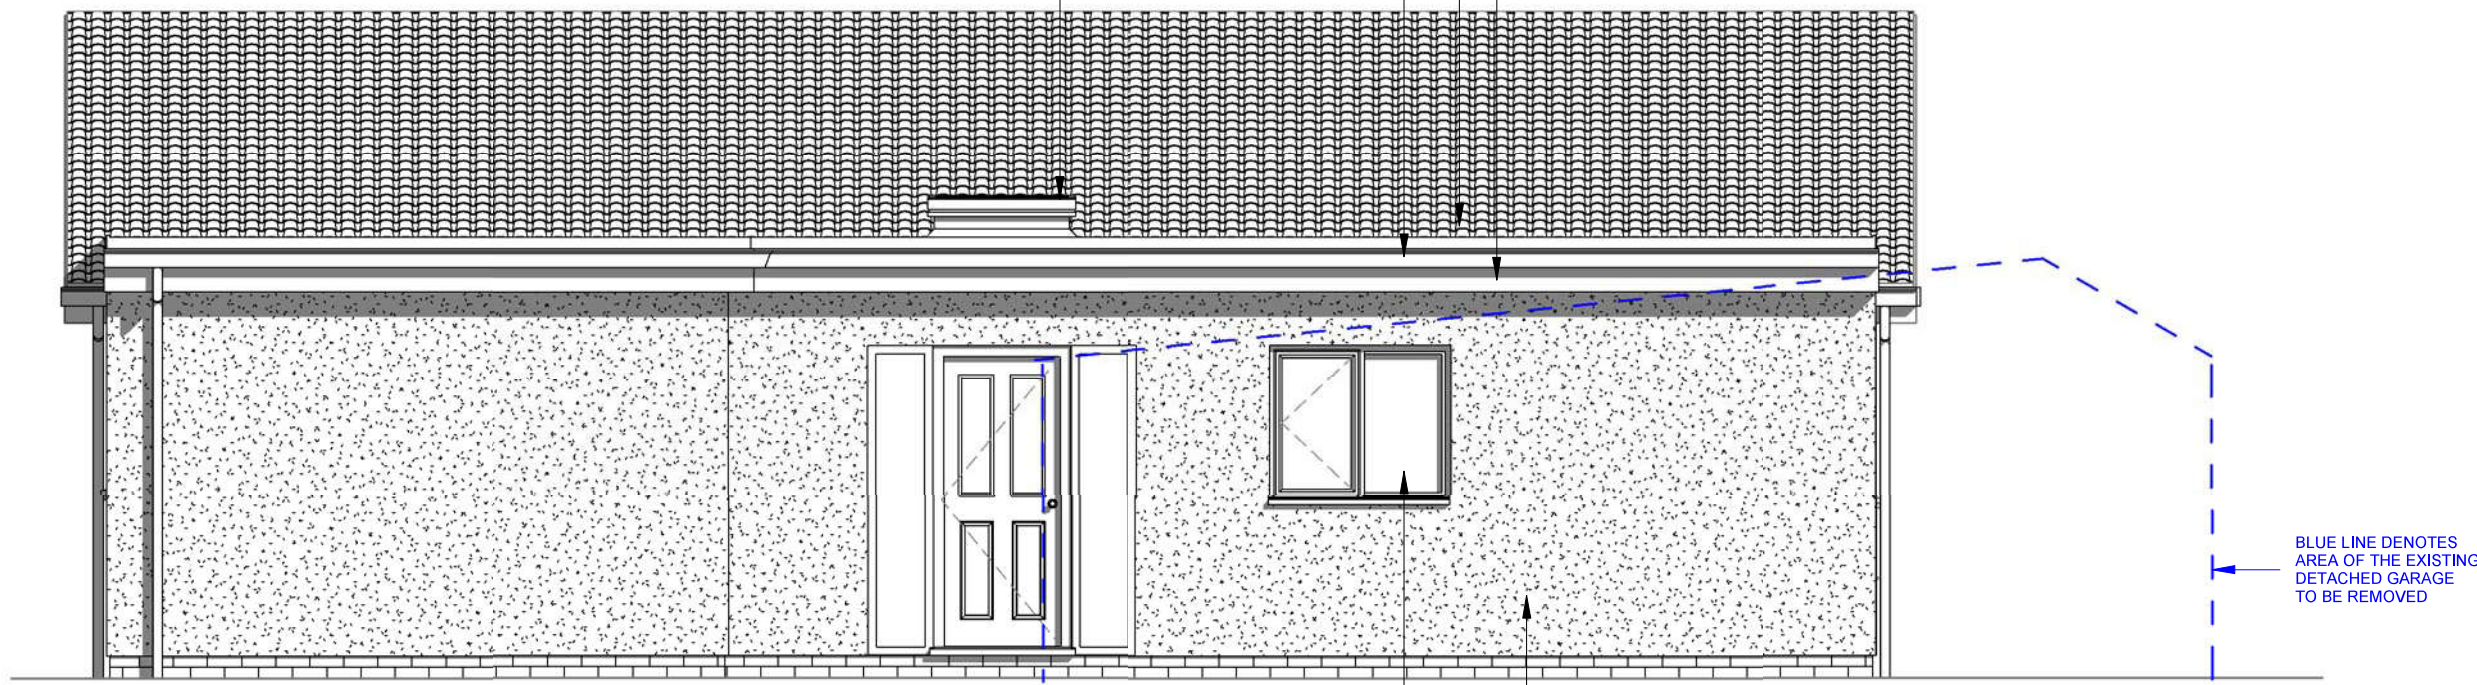

BLUE LINE DENOTES
AREA OF THE EXISTING
DETACHED GARAGE
TO BE REMOVED

- PROPOSED WALLS TO BE RENDERED OVER CLAY BRICK PLINTH
- NEW AND EXISTING WINDOWS & DOORS TO BE GREY UPVC

DETAILED ELEVATION NORTH (SIDE)

1 : 50