


NOTES:



Dimensions to be checked on site before commencing work. Any discrepancies shall be reported to the architect immediately.

Do not scale from these drawings except for planning purposes. Use figured dimensions only.

Where applicable this drawing is to be read in conjunction with other consultants' drawings.

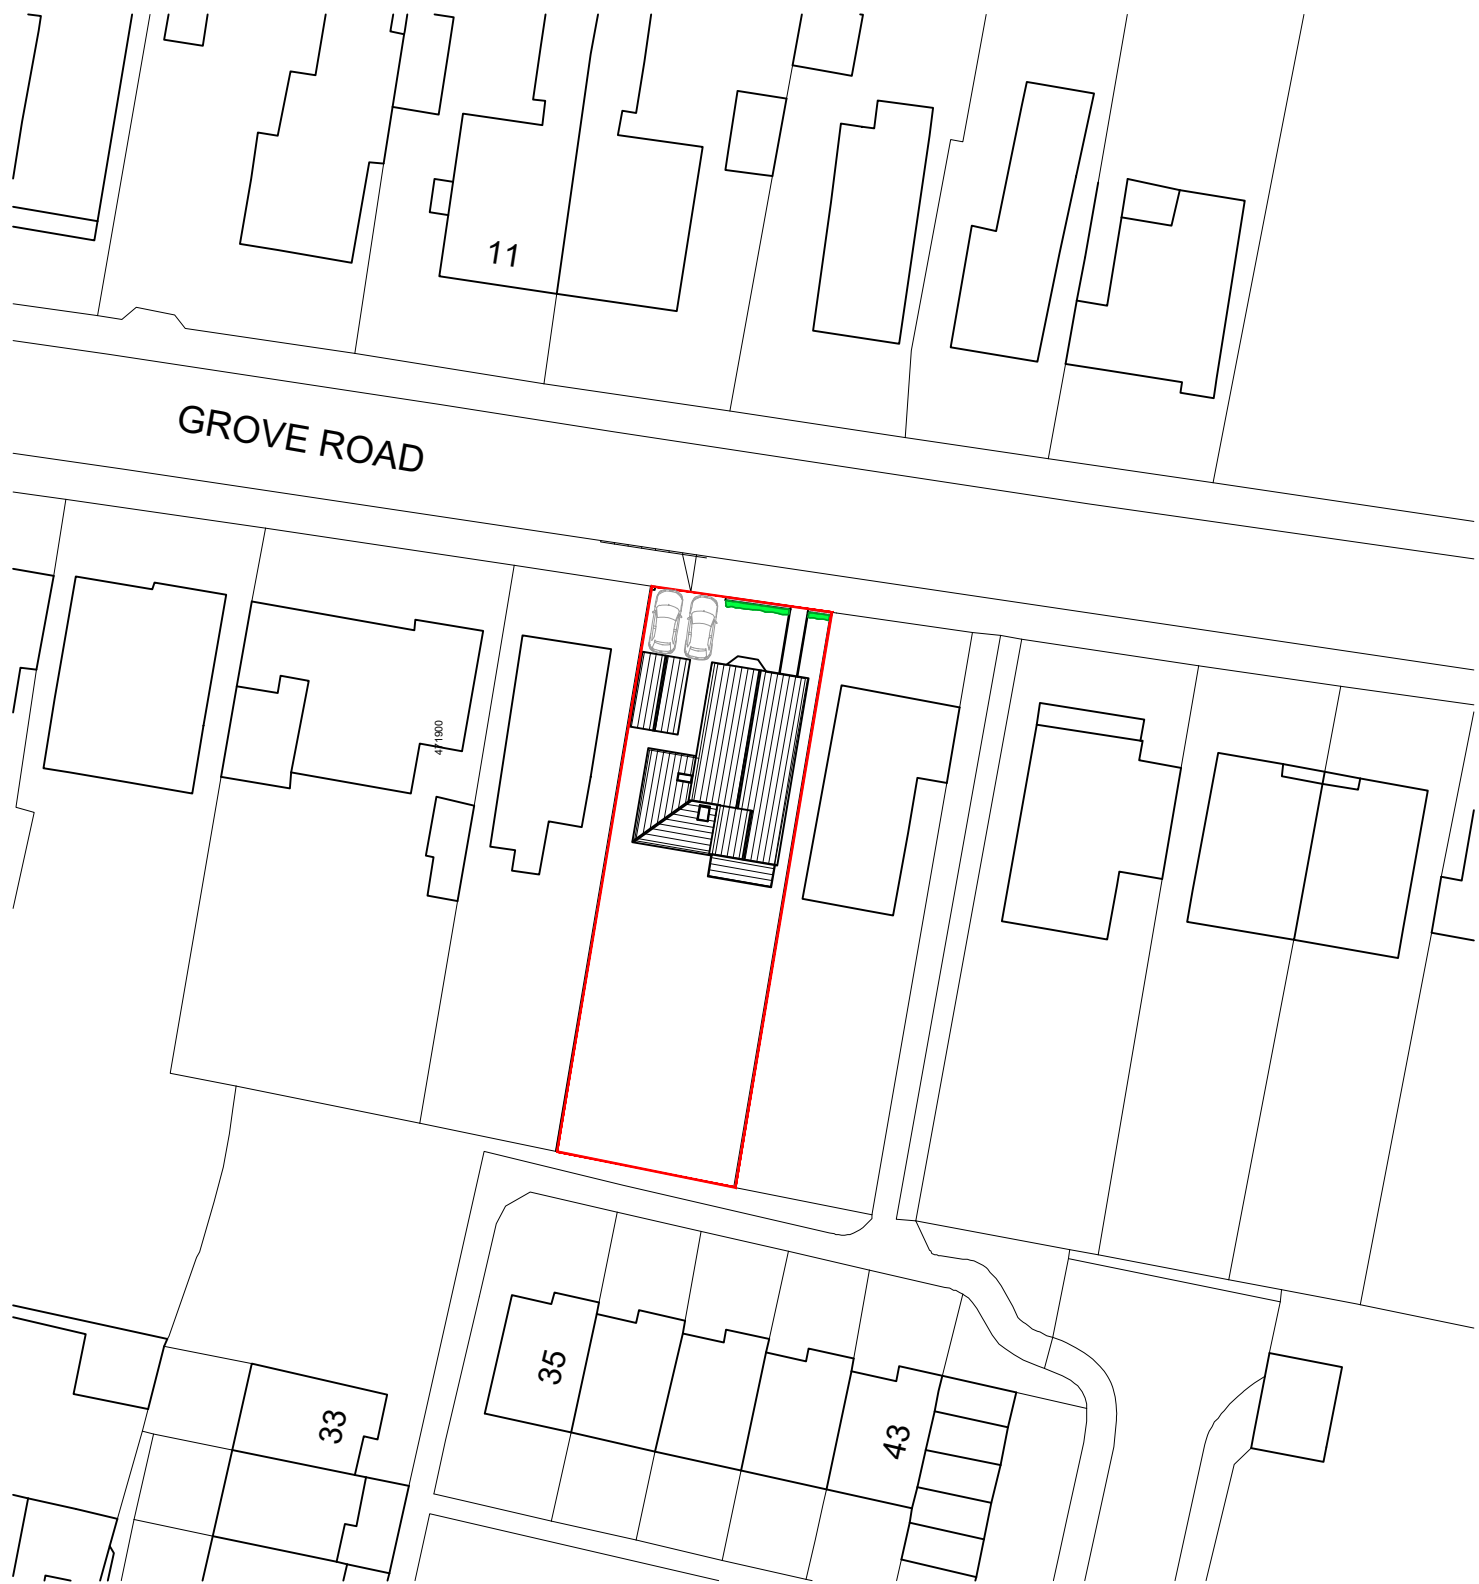

Ordnance Survey, (c) Crown Copyright 2019.
All rights reserved. Licence number 100022432

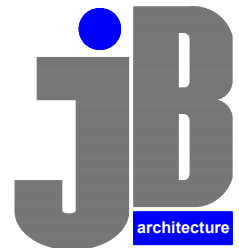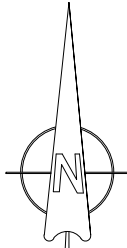

JIMMY BESSANT ARCHITECTURE
E: admin@jb-architecturedesign.com
W: www.jb-architecturedesign.com
T: 01243 933732

For
MR & MRS NICHOLAS

Project
**PROPOSED GARAGE EXTENSION
AT 20 GROVE ROAD,
HAVANT,
PO9 1AR**

Title
**EXISTING
SITE / LOCATION PLANS**

Date	Drawn	Scale	Checked
JAN 2019	JB	1:100 @ A3	-
Job Number	Drawing Number	Revision	
PL233.19	01	A	