
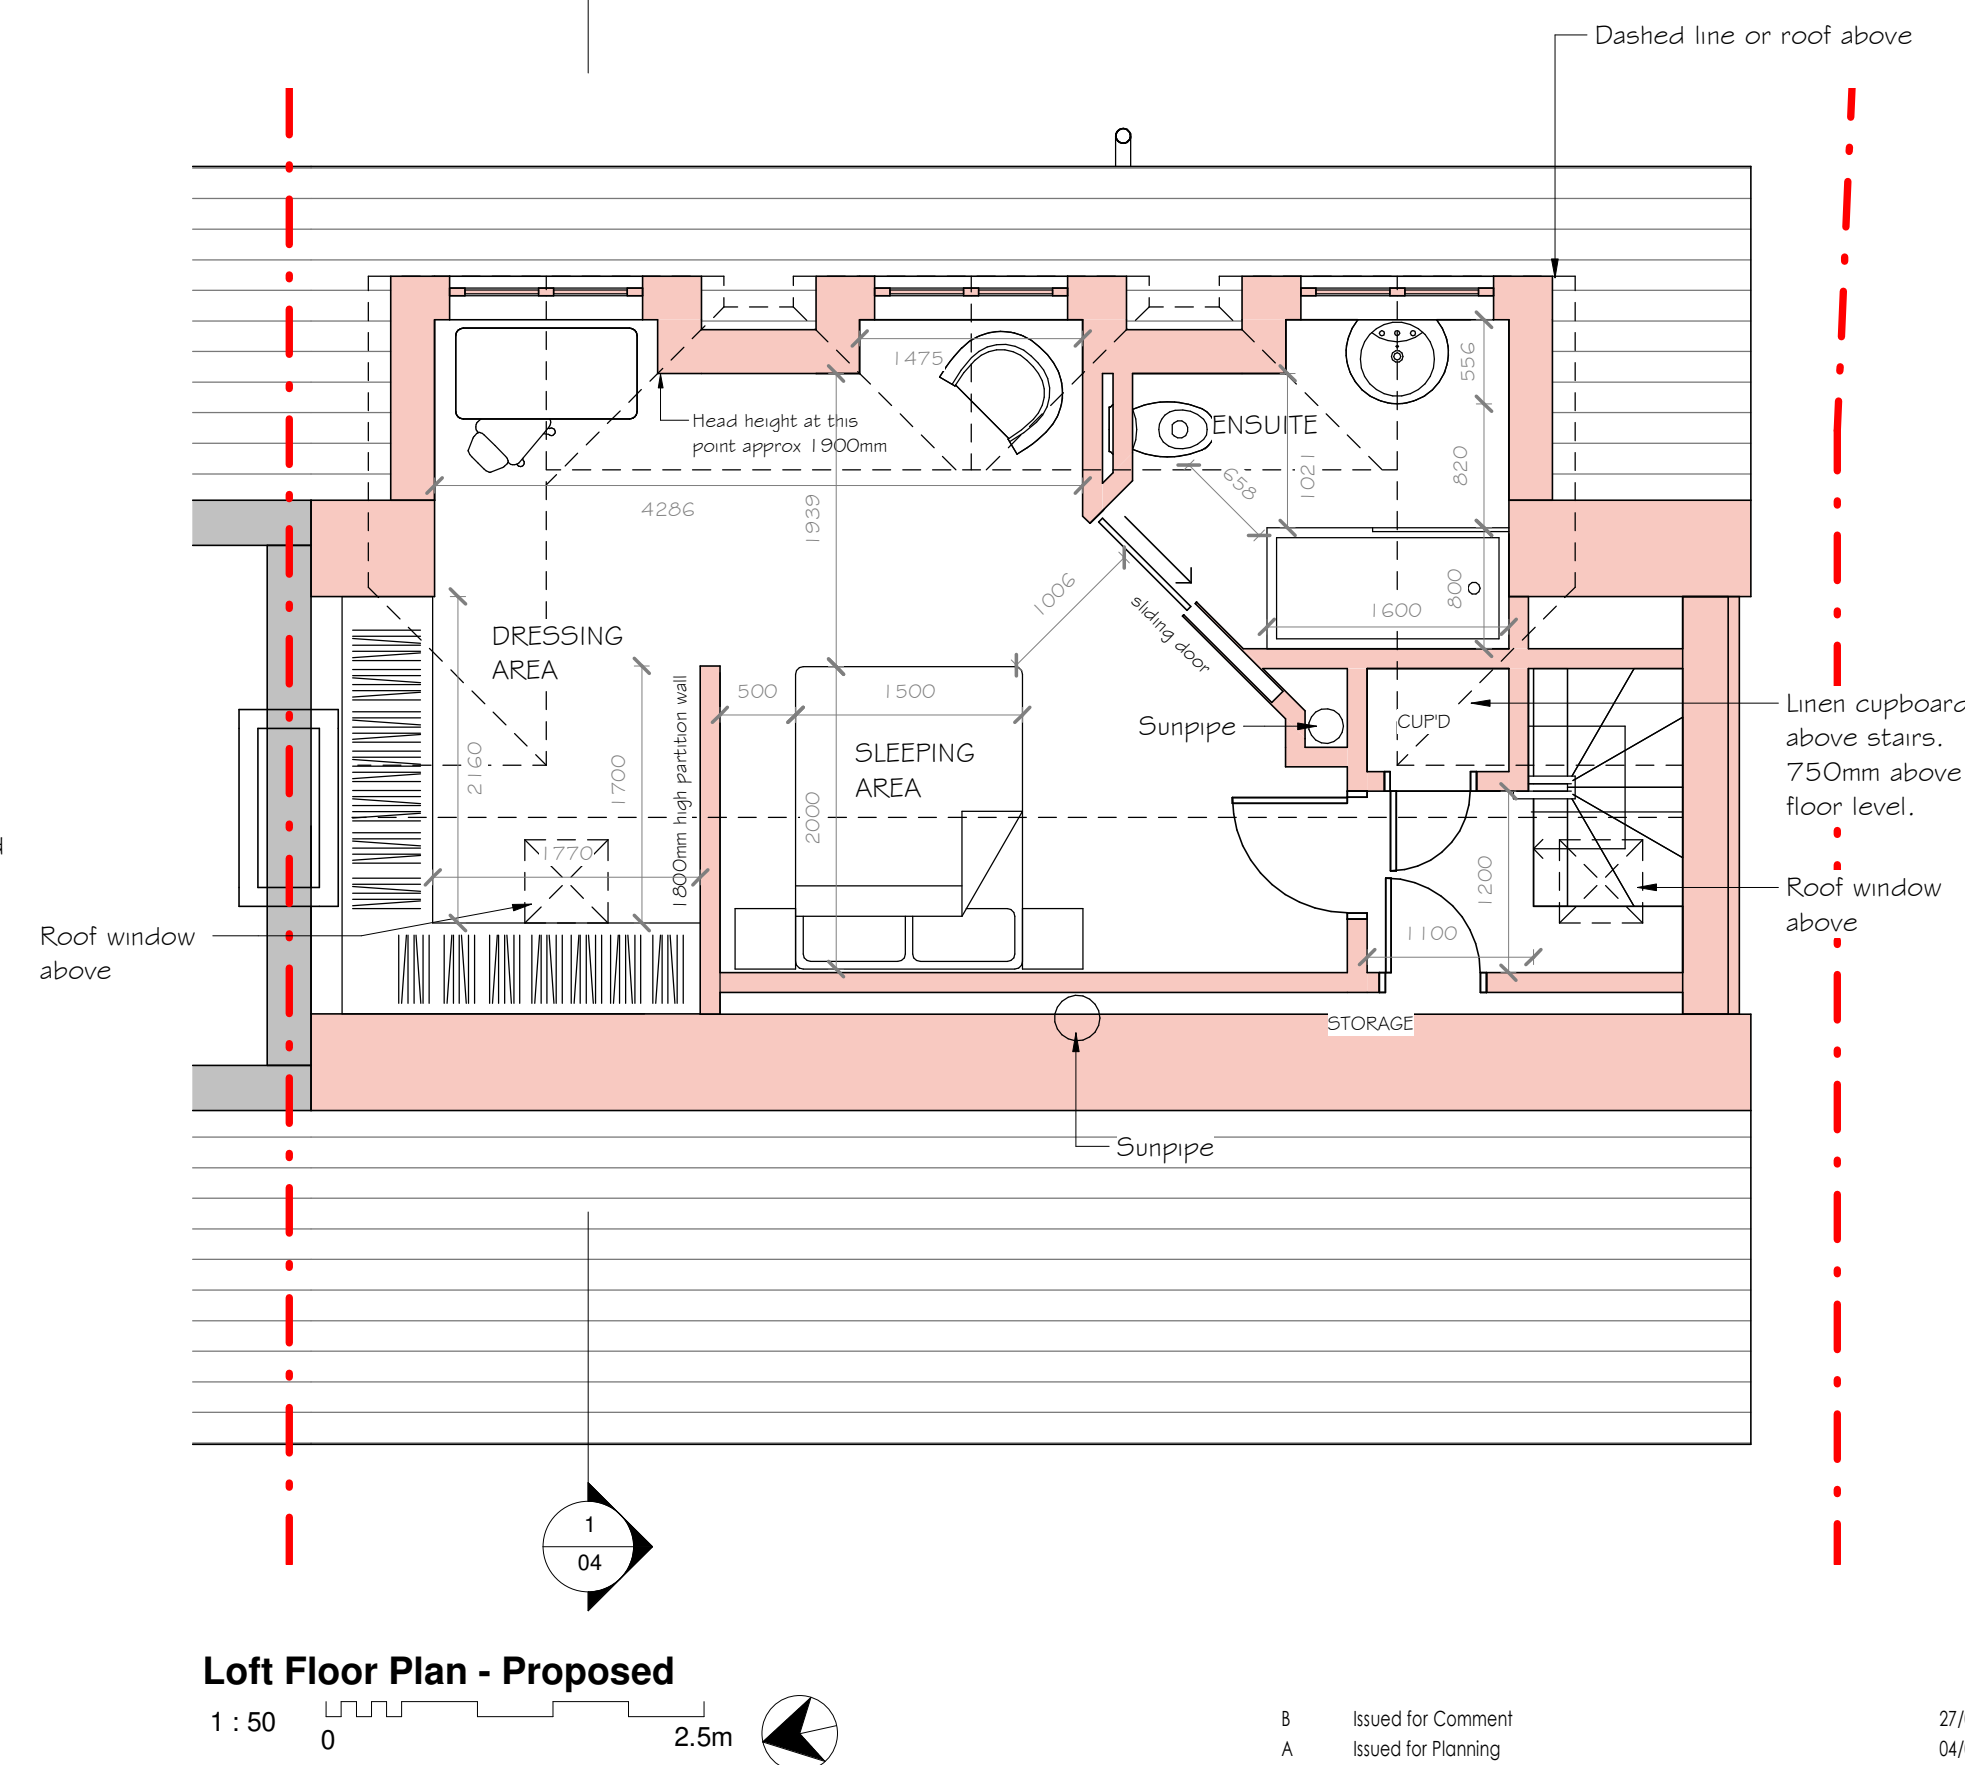
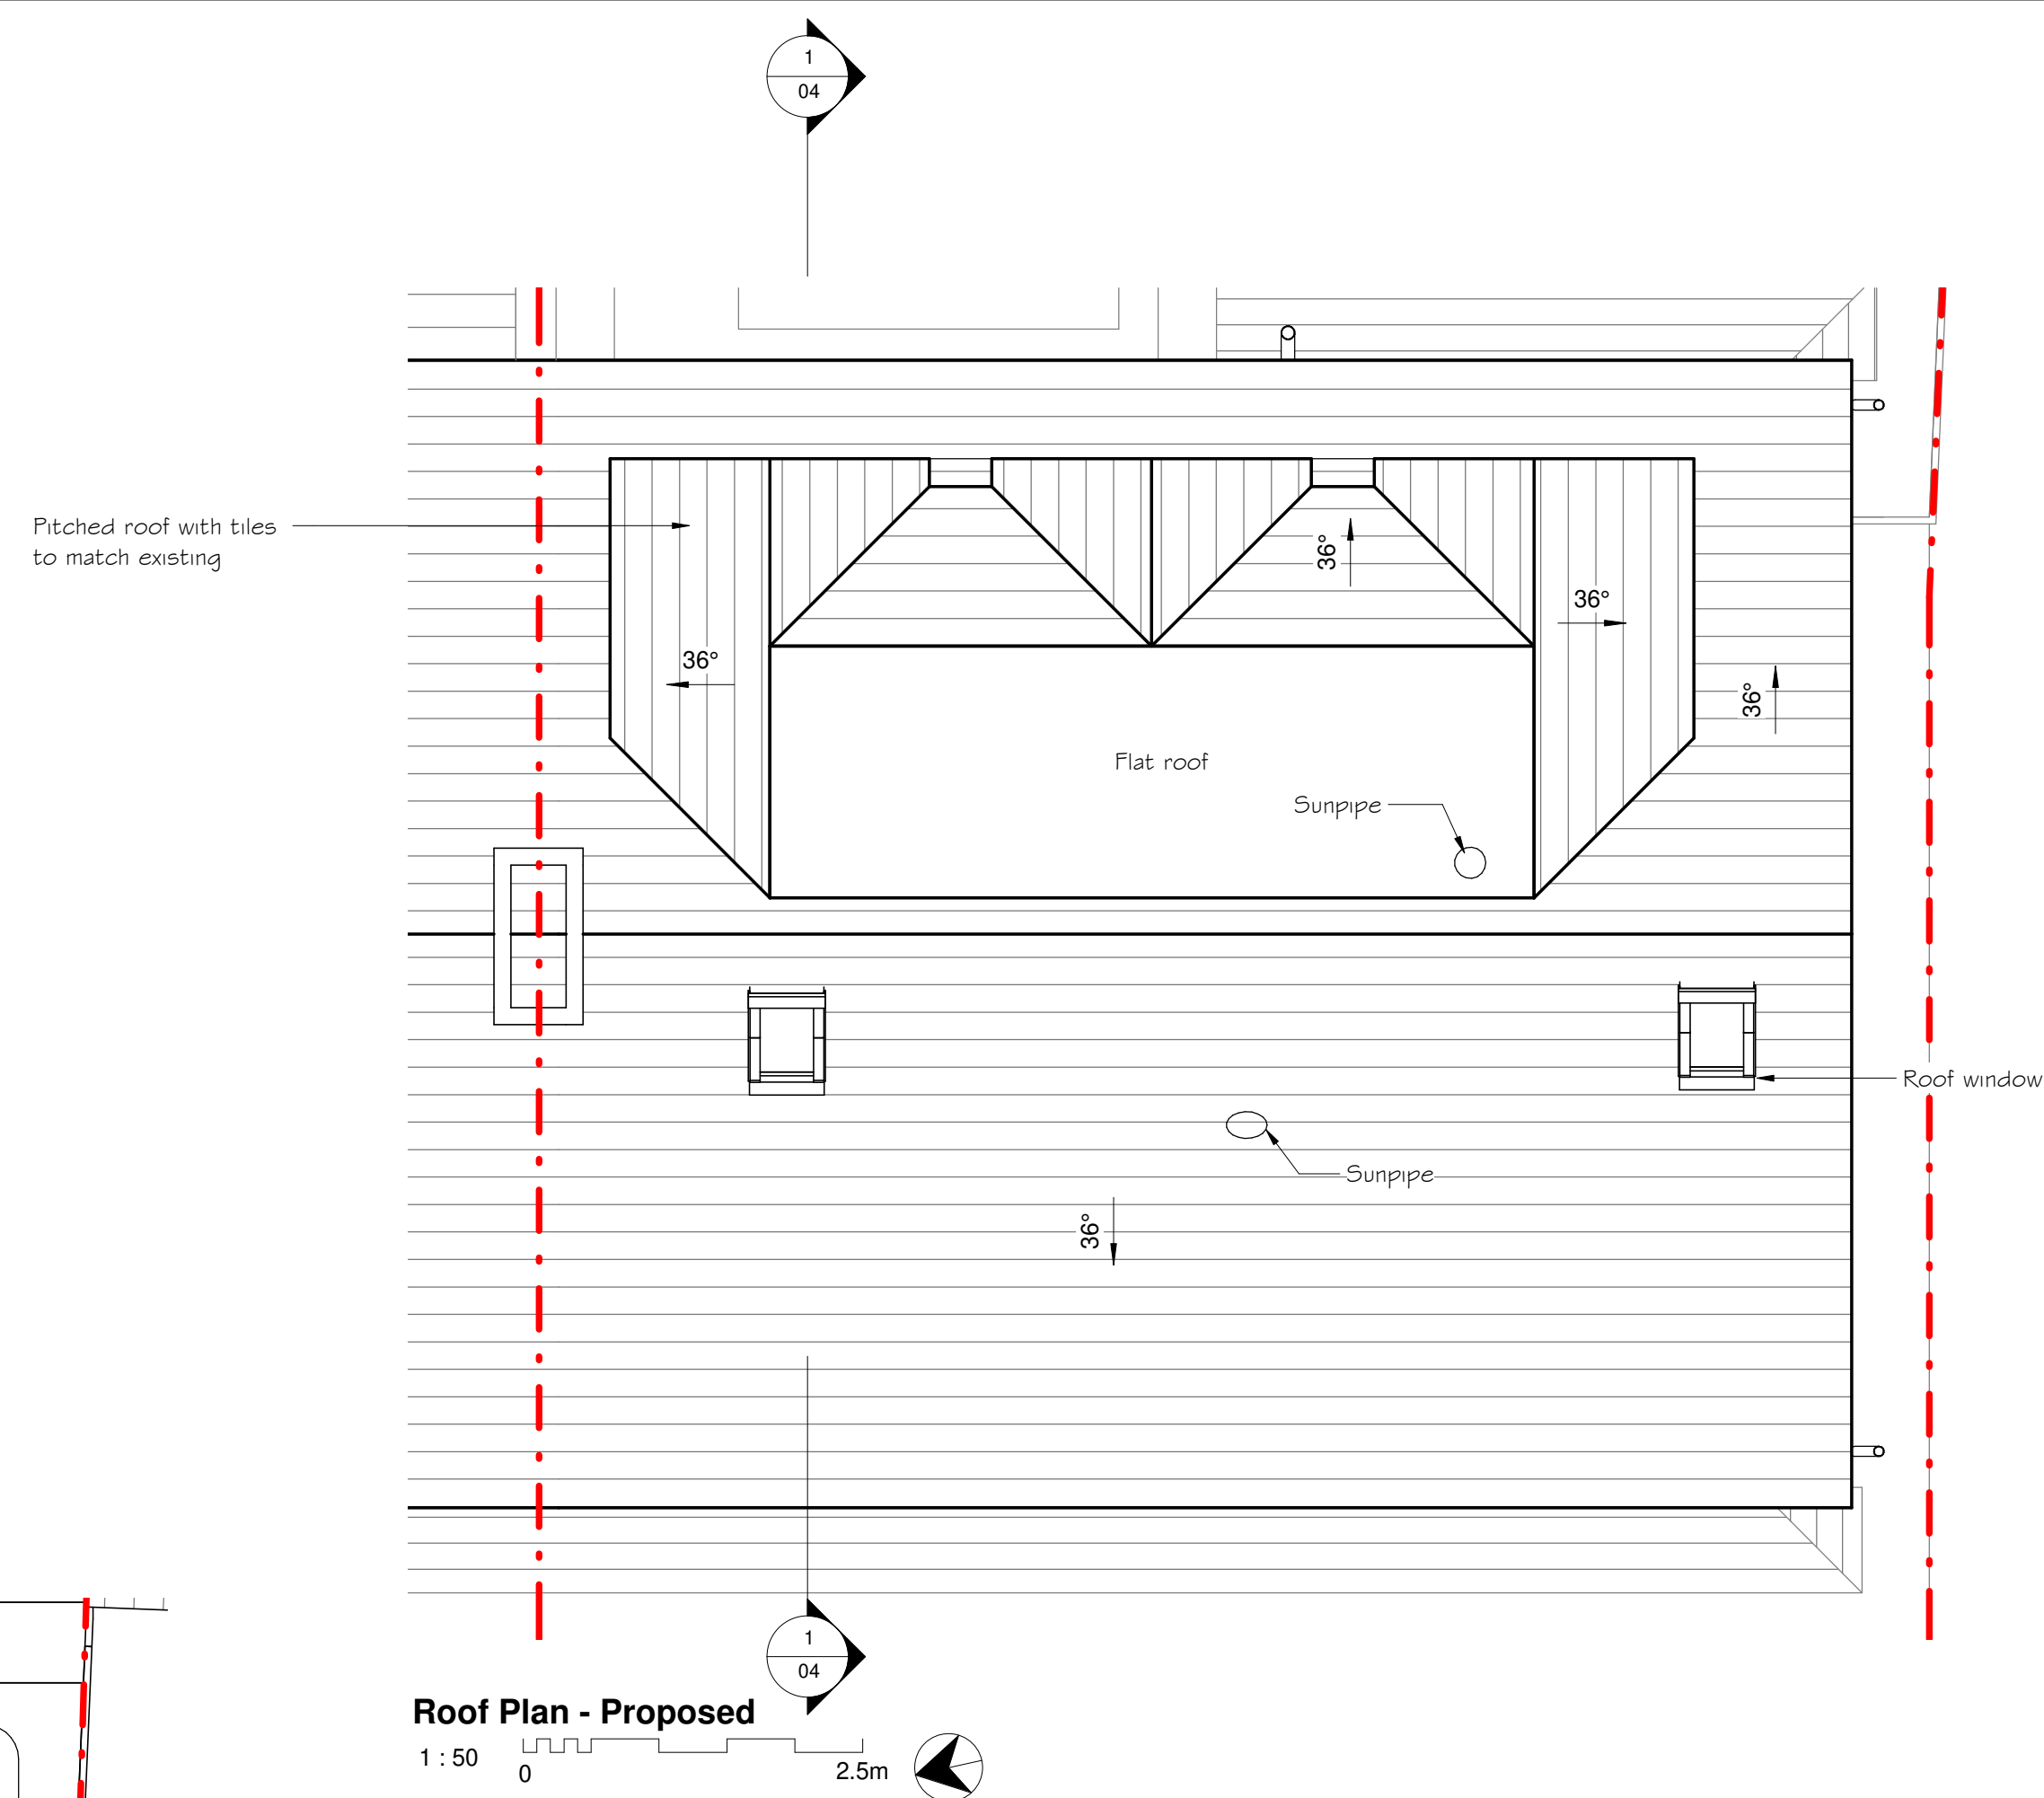
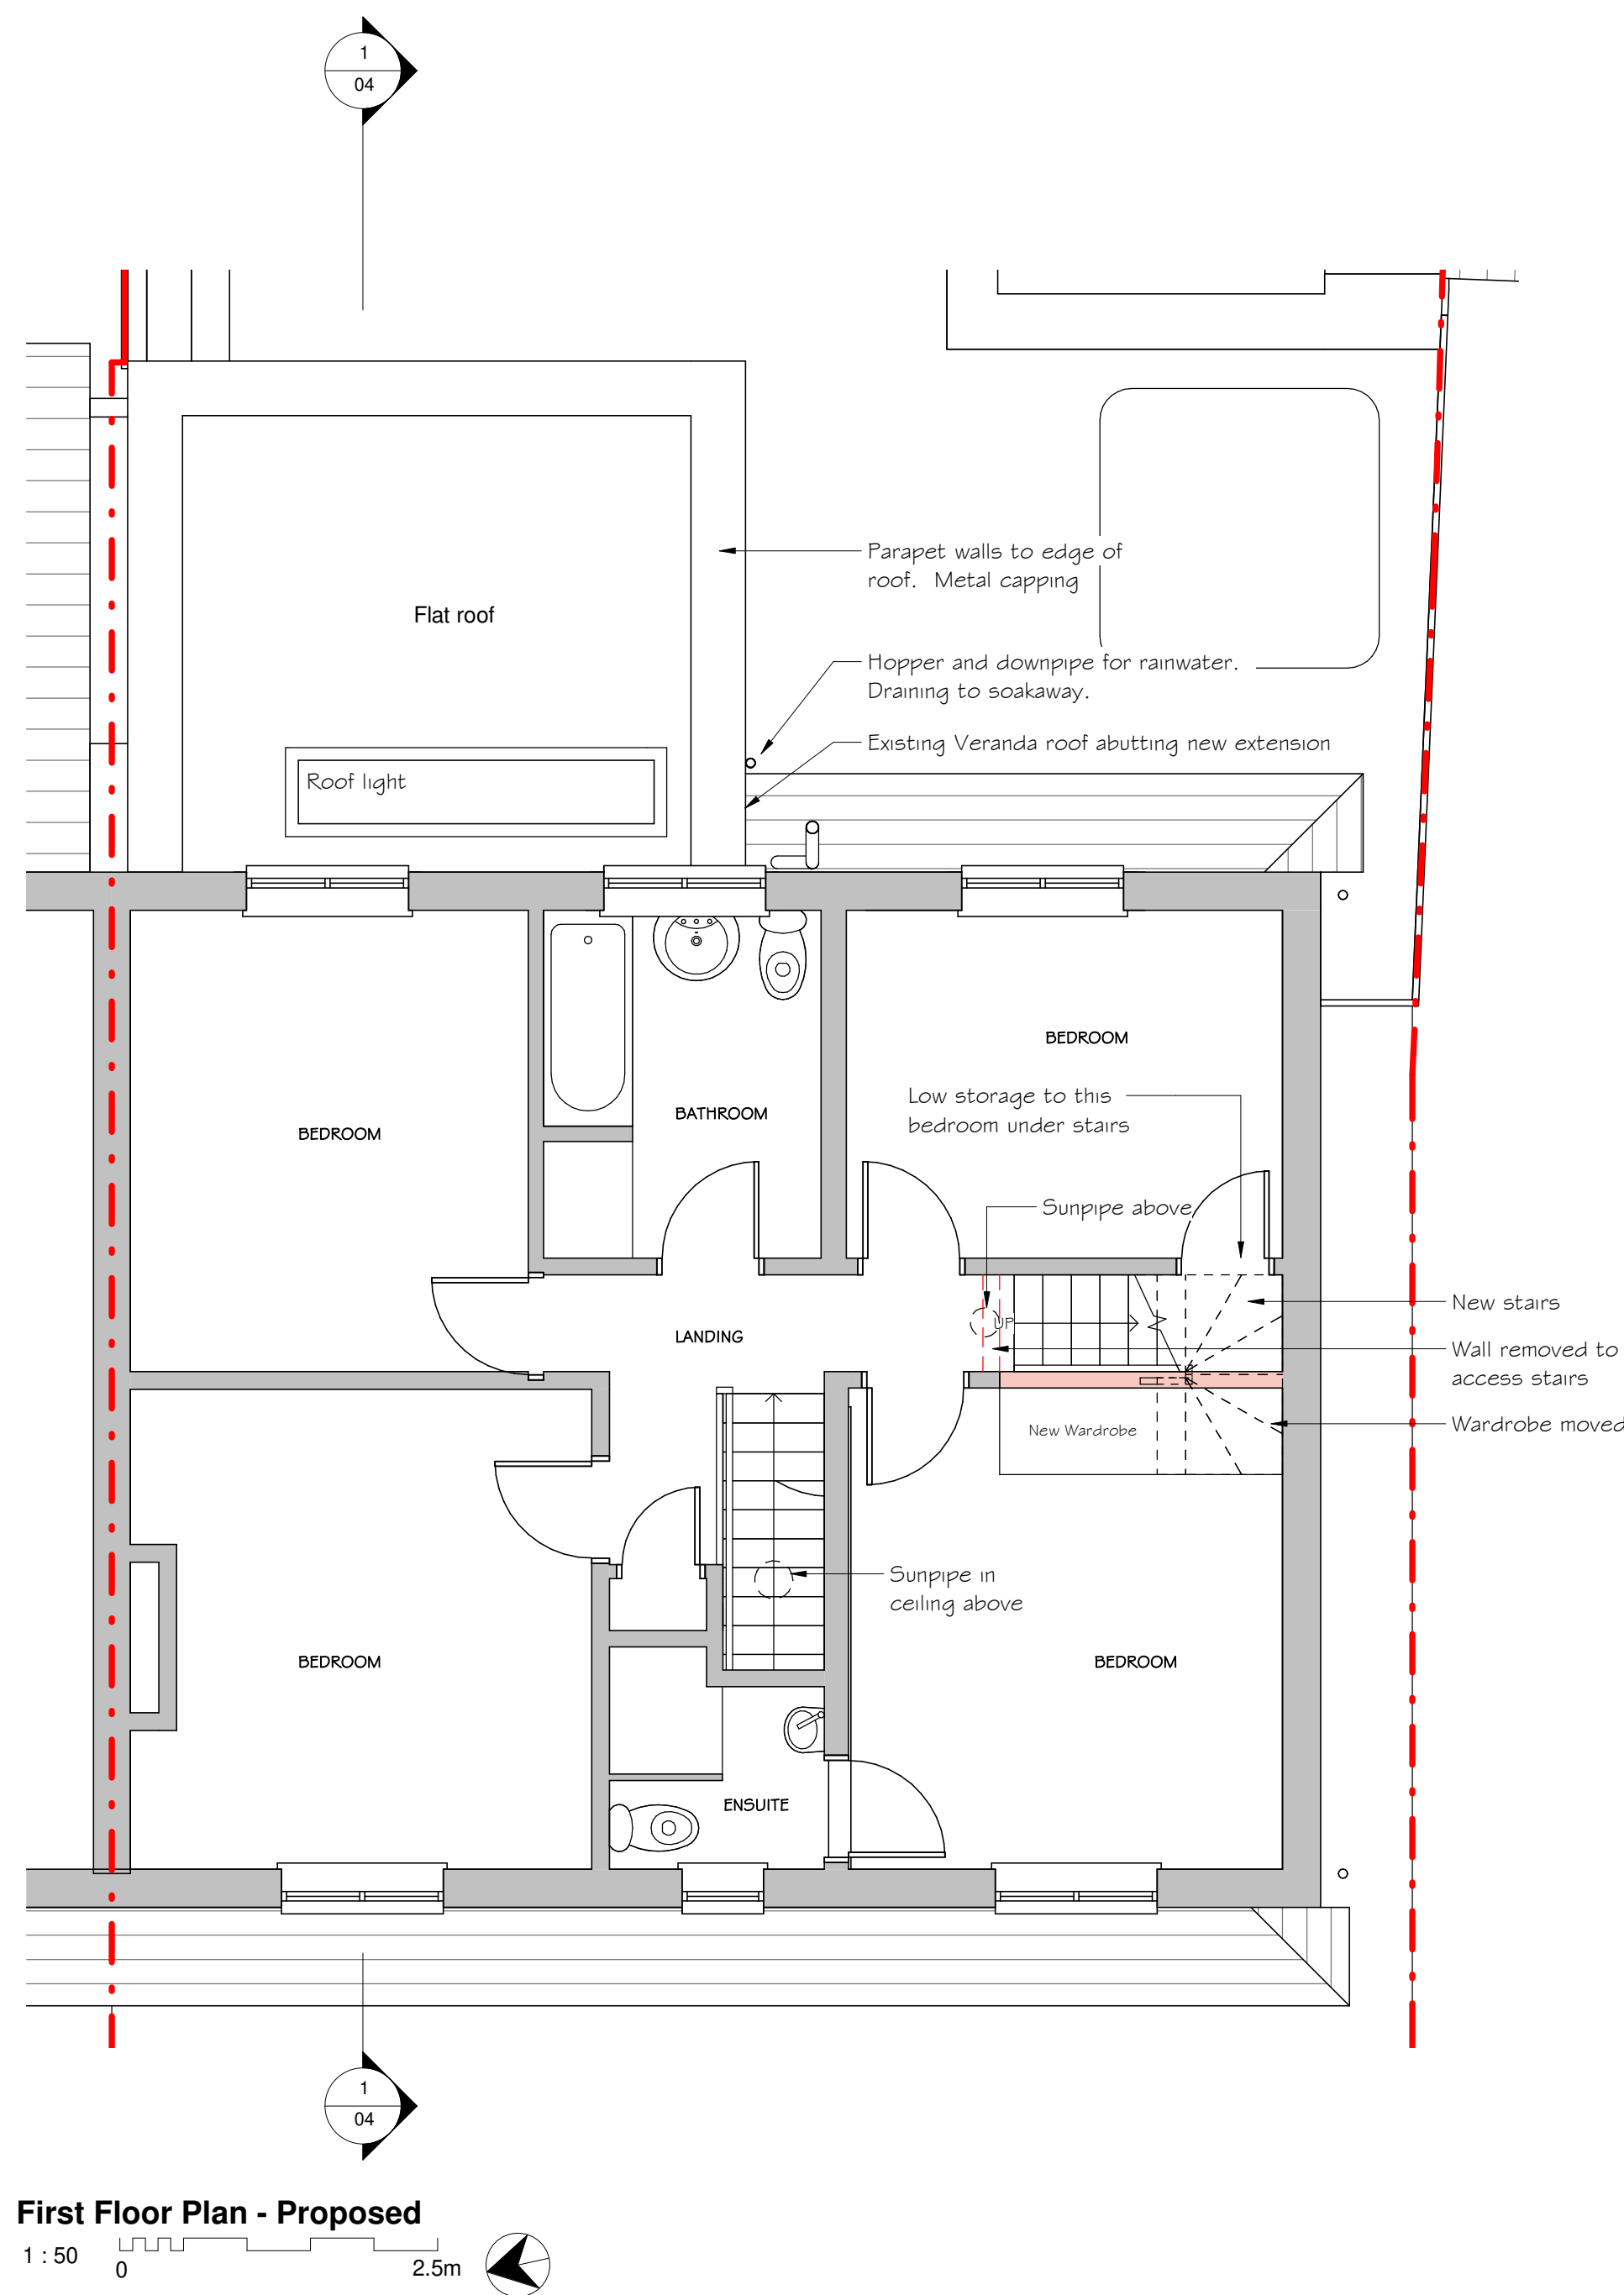


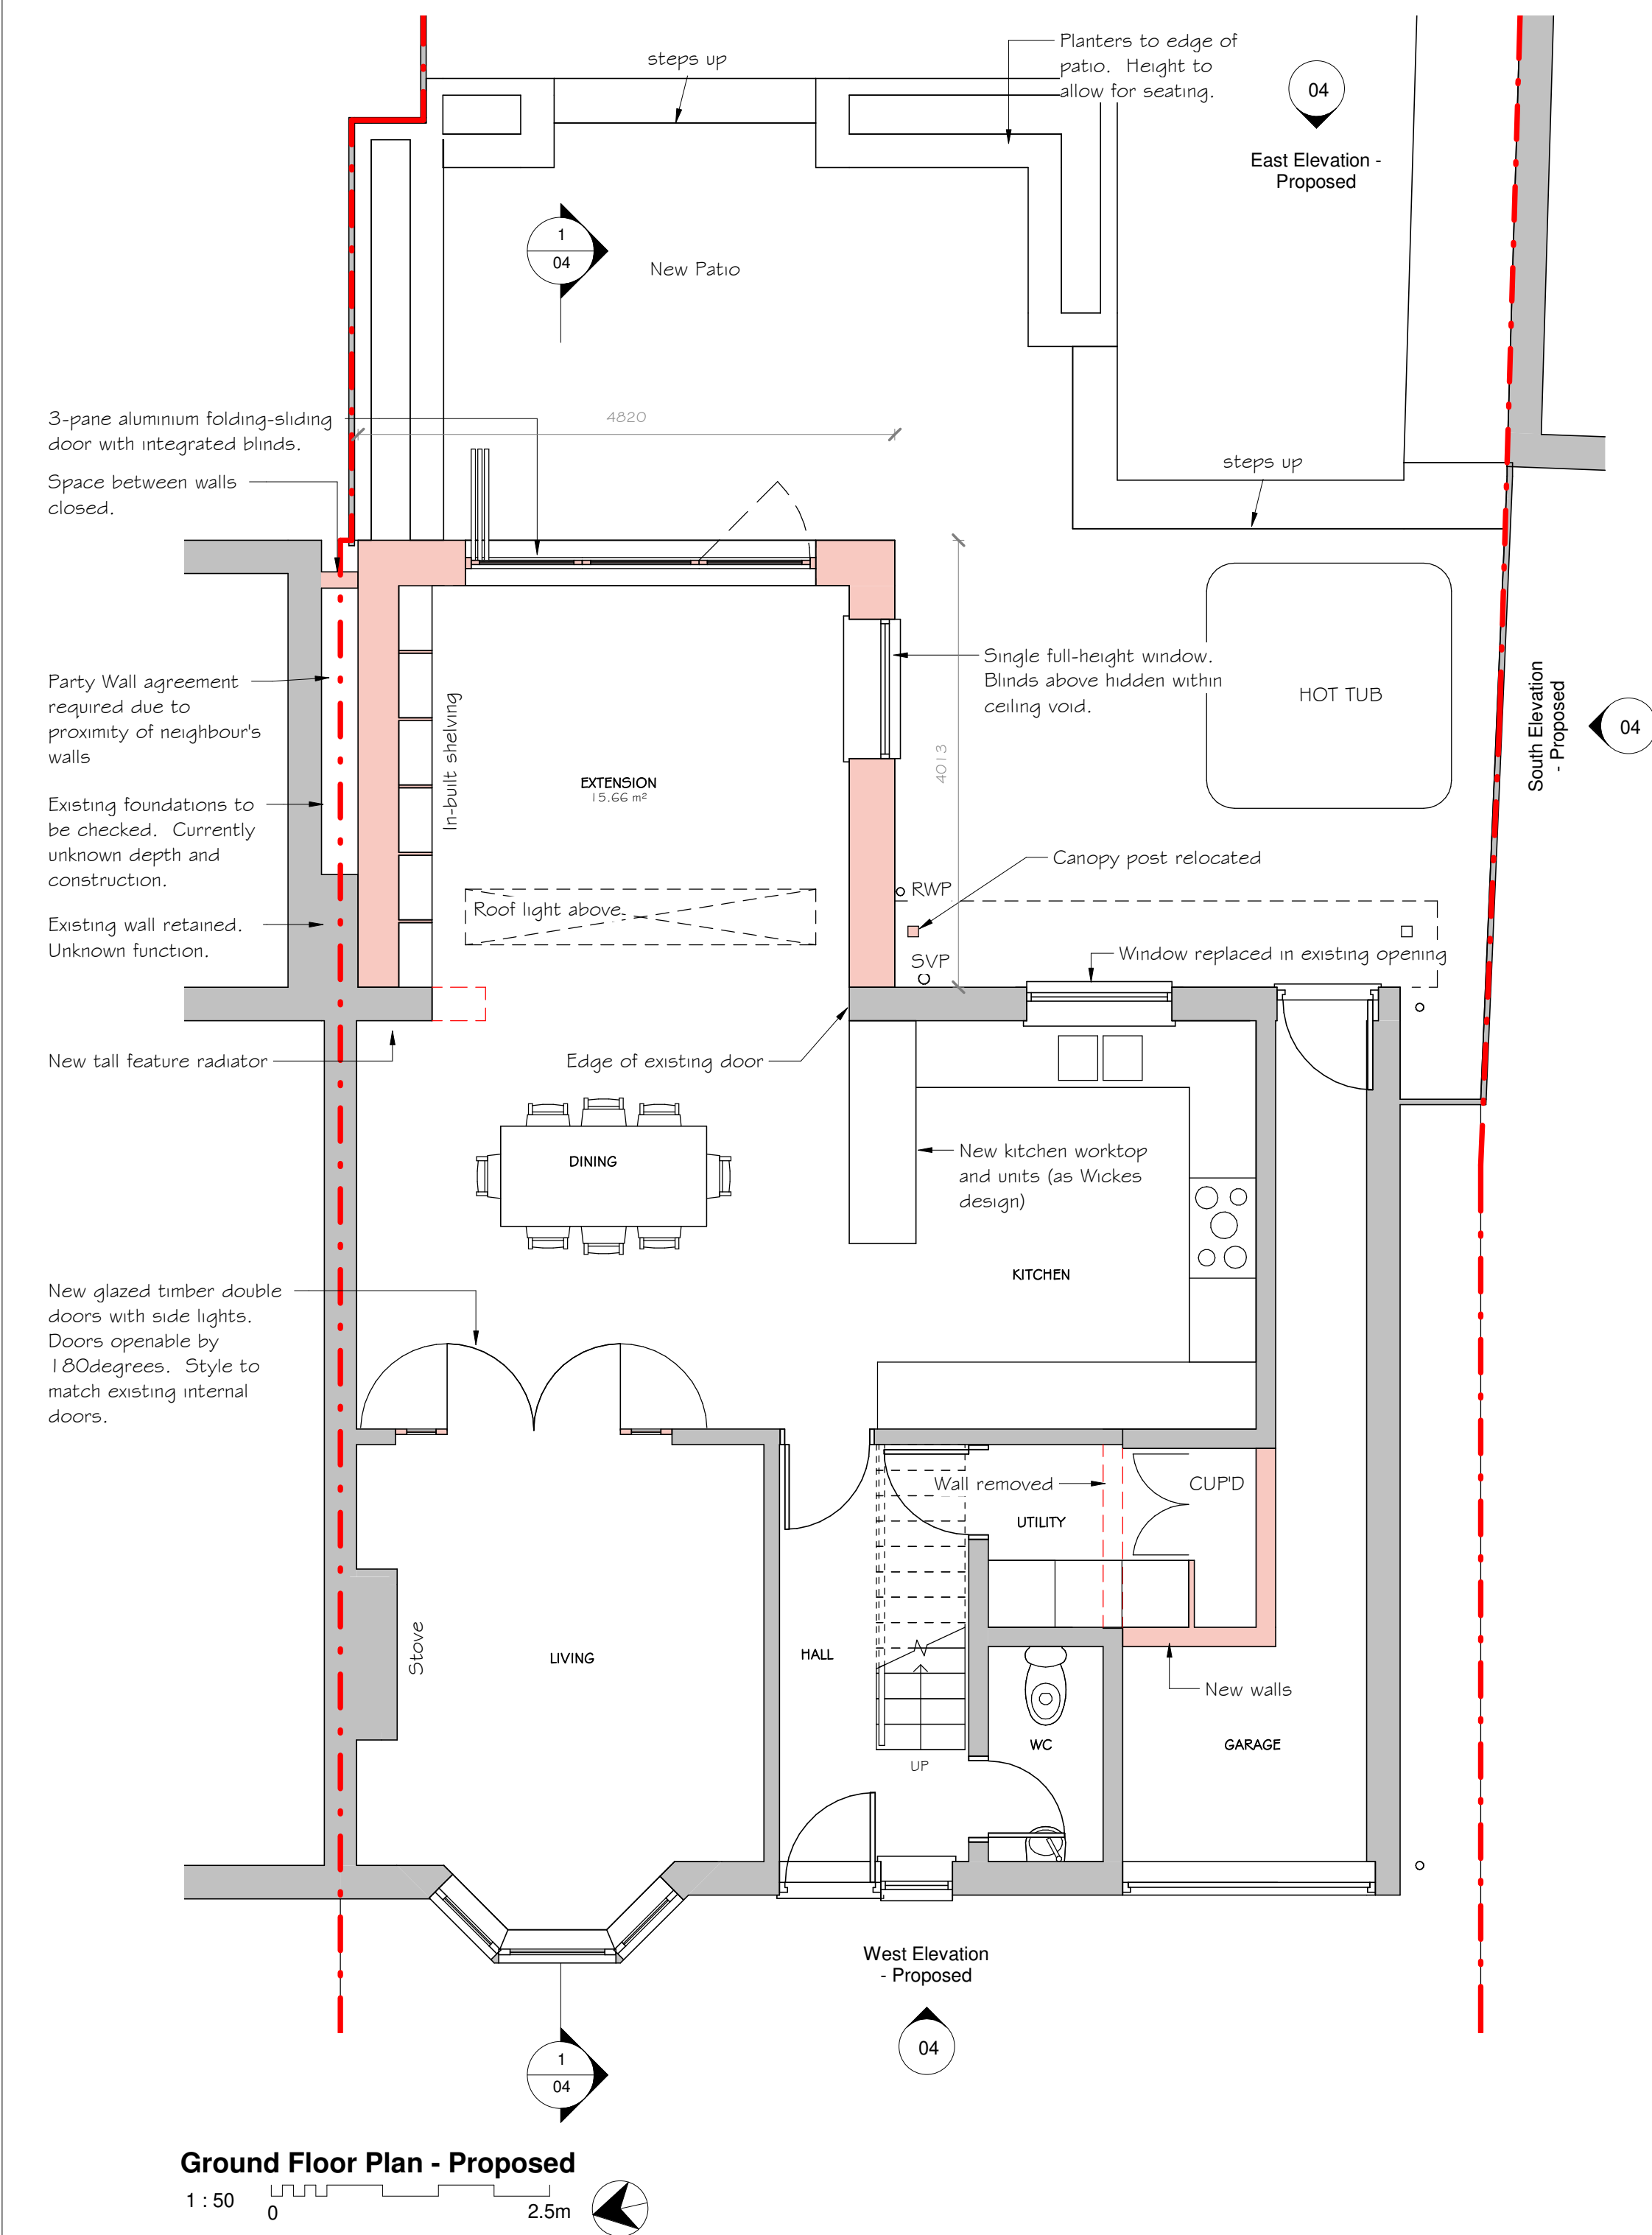

Project: 19010 - Extension and Alterations
Address: 4 Lester Avenue, Havant
Drawing Title: Plans - Proposed

Drawing No: 19010/03 B

B
A
Rev.

Issued for Comment
Issued for Planning

27/06/19
04/05/19
Date

THE ARCHITECTS DESIGN LTD

Unit 20D, The WREN Centre, Emsworth, Hampshire, PO10 7SU
01243 624622 | jo@thearchitectsdesign.co.uk | www.thearchitectsdesign.co.uk

Sheet Issue Date April 2019 Drawing Status PLANNING Scale @ A1 1: 50

All dimensions shall be checked on site before work commences and any discrepancies advised. Figured dimensions only are to be taken from this drawing. This drawing is to be read in conjunction with all relevant consultants and/or specialists drawings/documents and any discrepancies or variations to be advised before work commences. This drawing is for planning purposes only and it is not a construction drawing. This drawing is copyright of the architect and may not be copied, altered or reproduced in anyway without our written authority.