
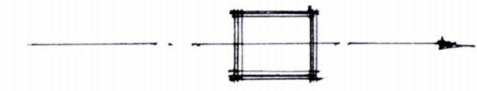


**PROPOSED SINGLE STOREY REAR ADDITION.
43, ST. LEONARDS AVE, HAYLING IS. HANTS.
FOR MRS B. KEYWORTH.**

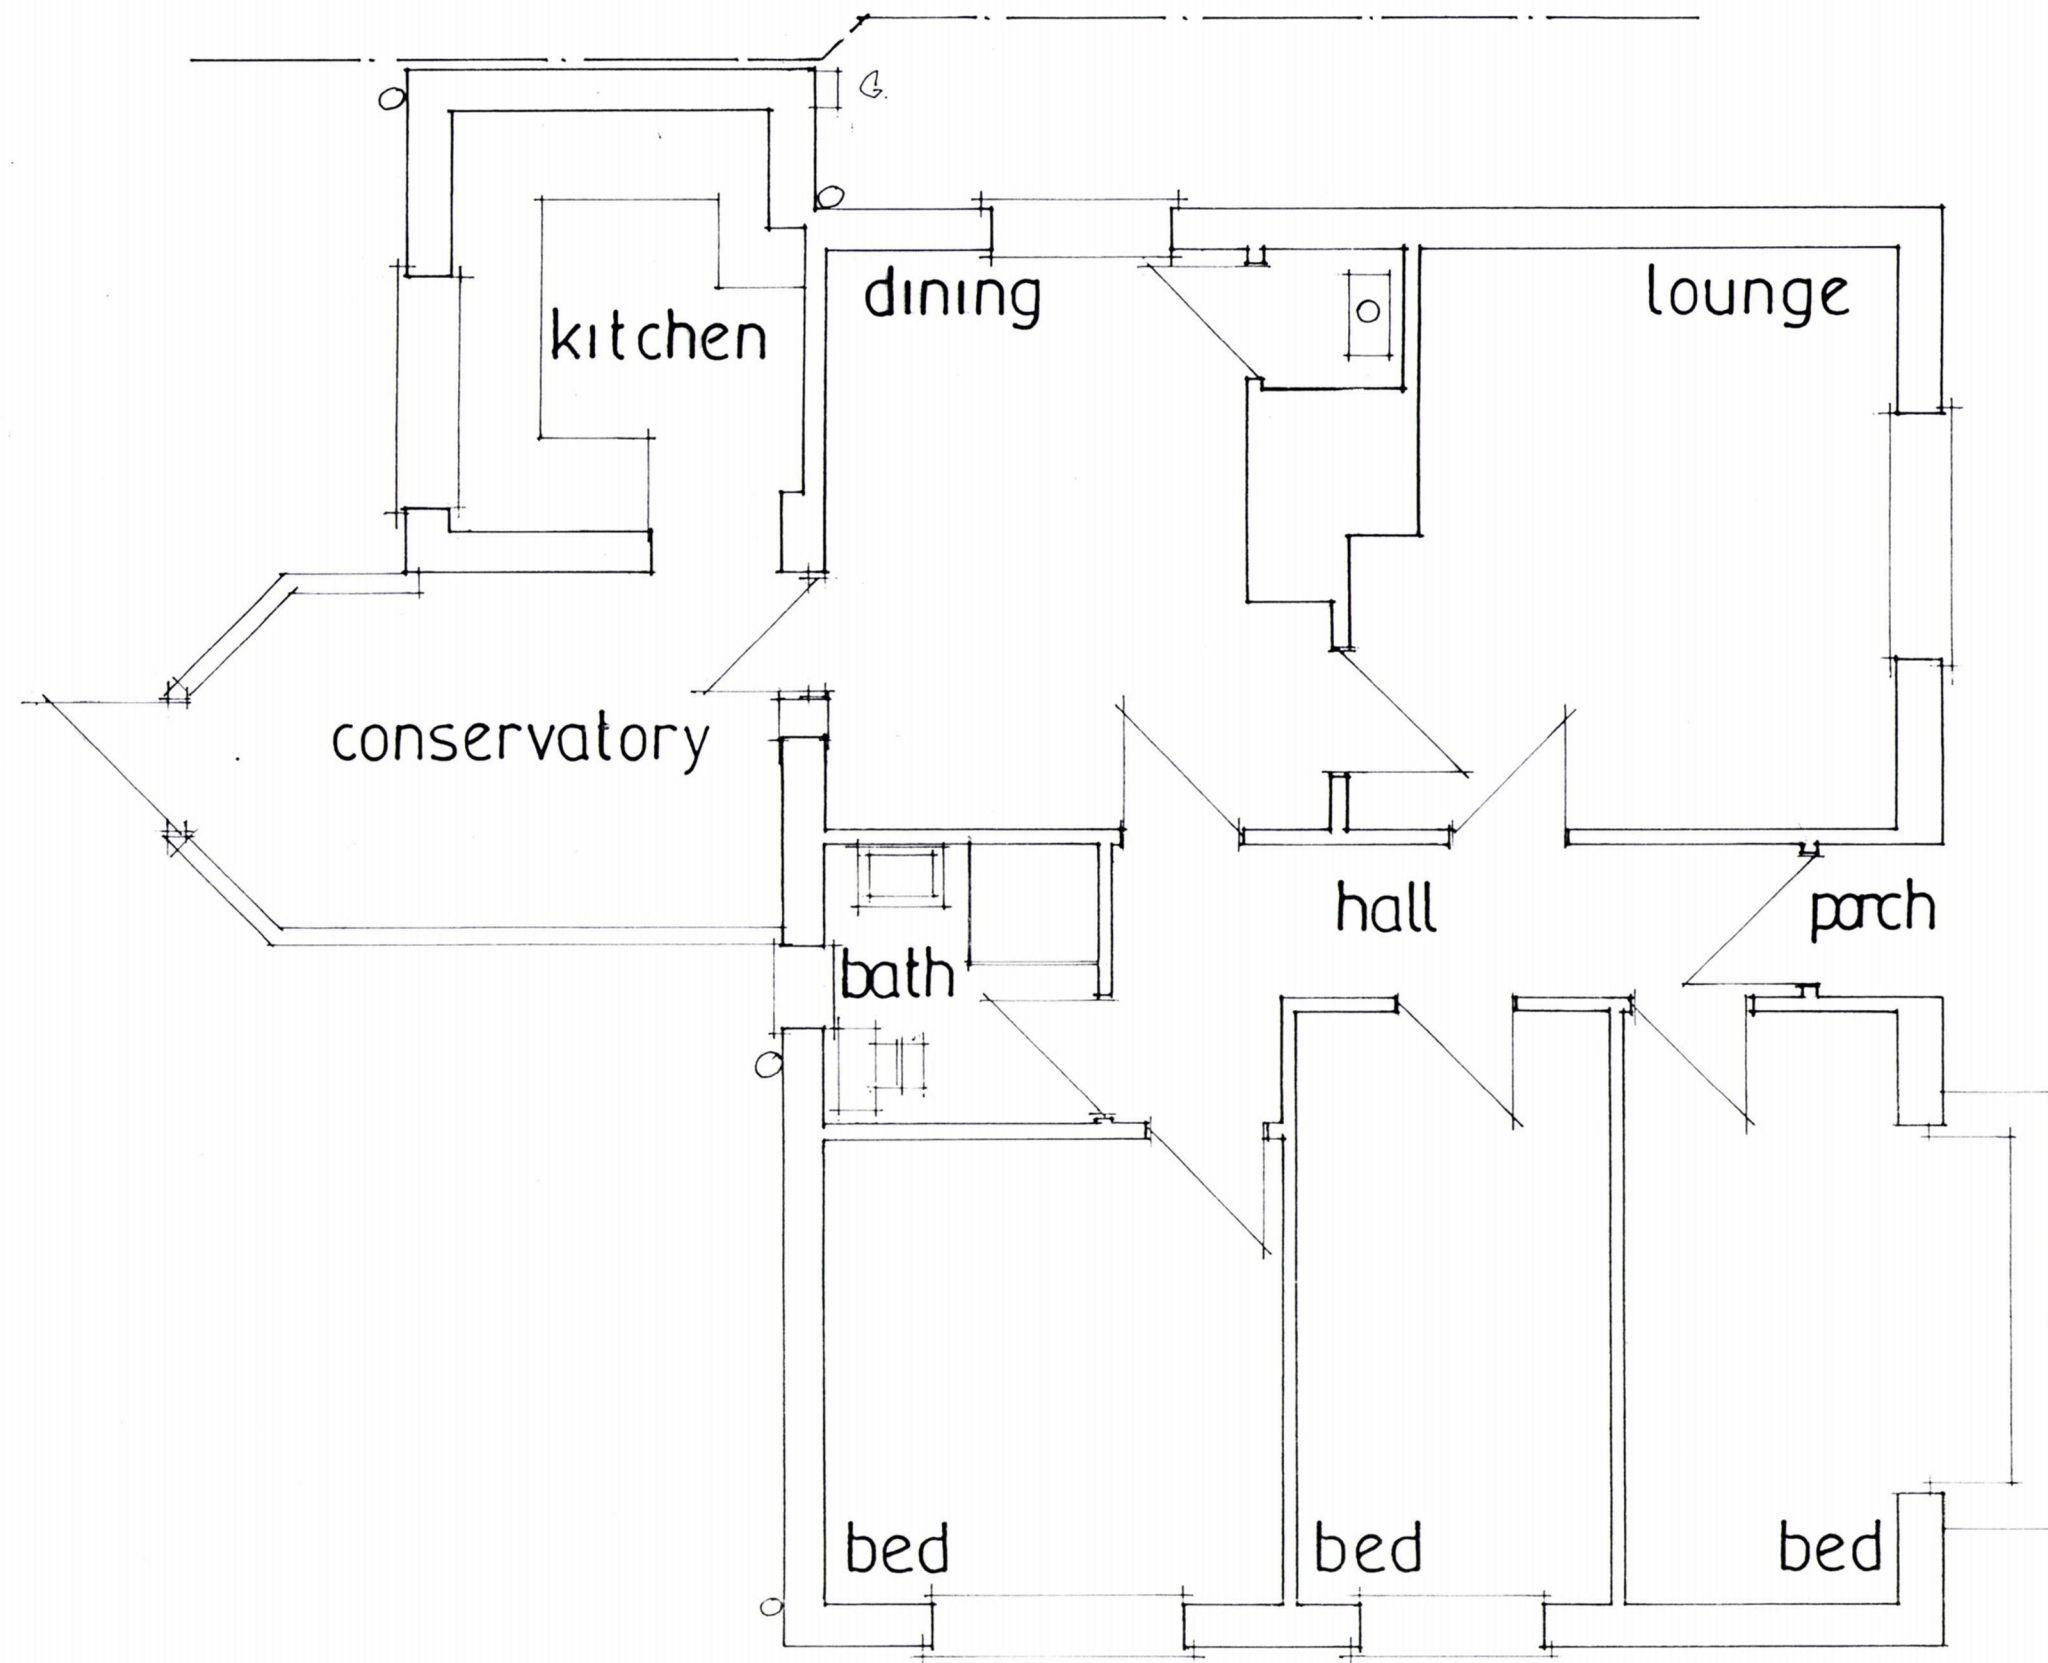

HAVANT BOROUGH
COUNCIL
24 JUL 2019
RECEIVED

EXISTING LAYOUT

date july 19
scale 1:50

PETER J. WALKER
ISLAND DESIGN
182 SEAFRONT, HAYLING ISLAND, HANTS
PO11 9AN
TEL: 02392467571