


PROPOSED SIDE ELEVATION

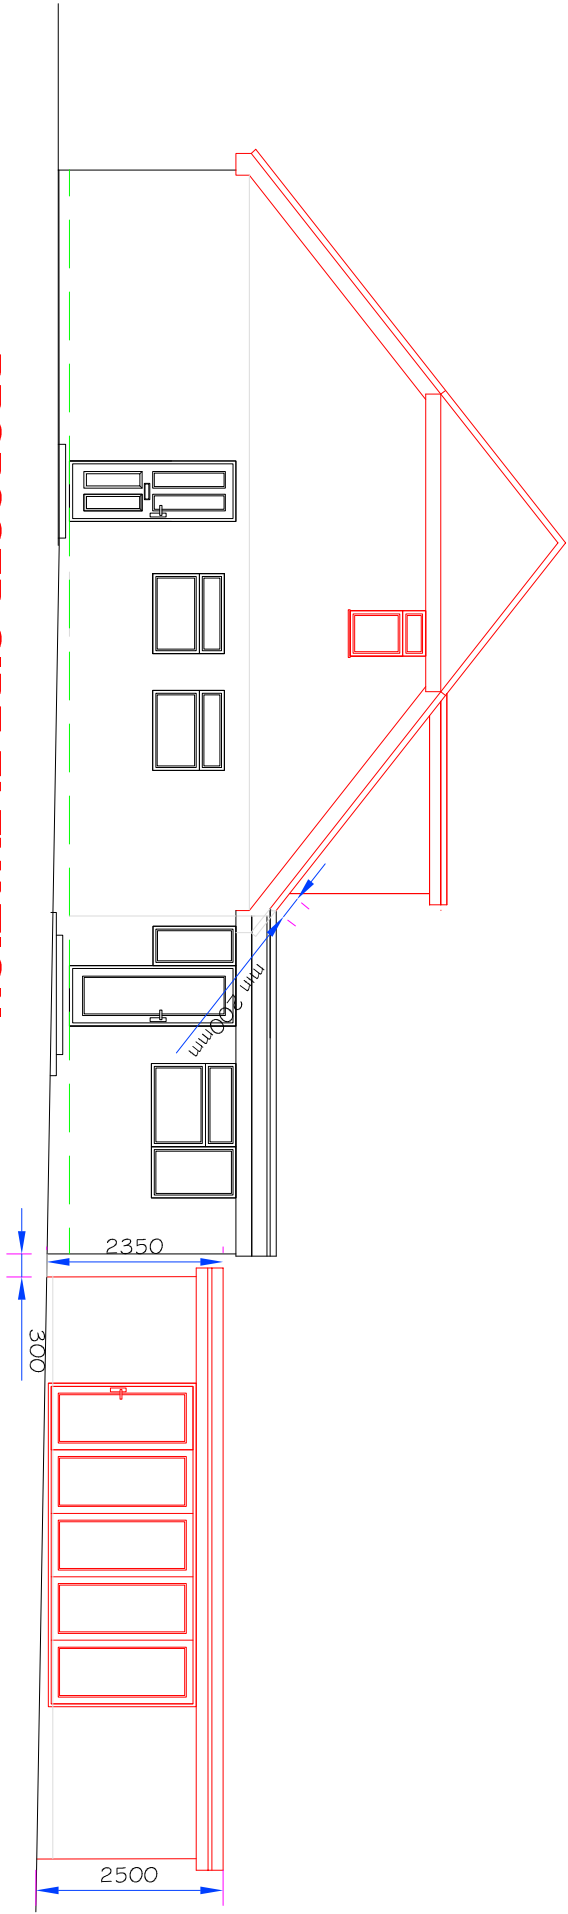

scale 1:100

SIDE ELEVATION

