



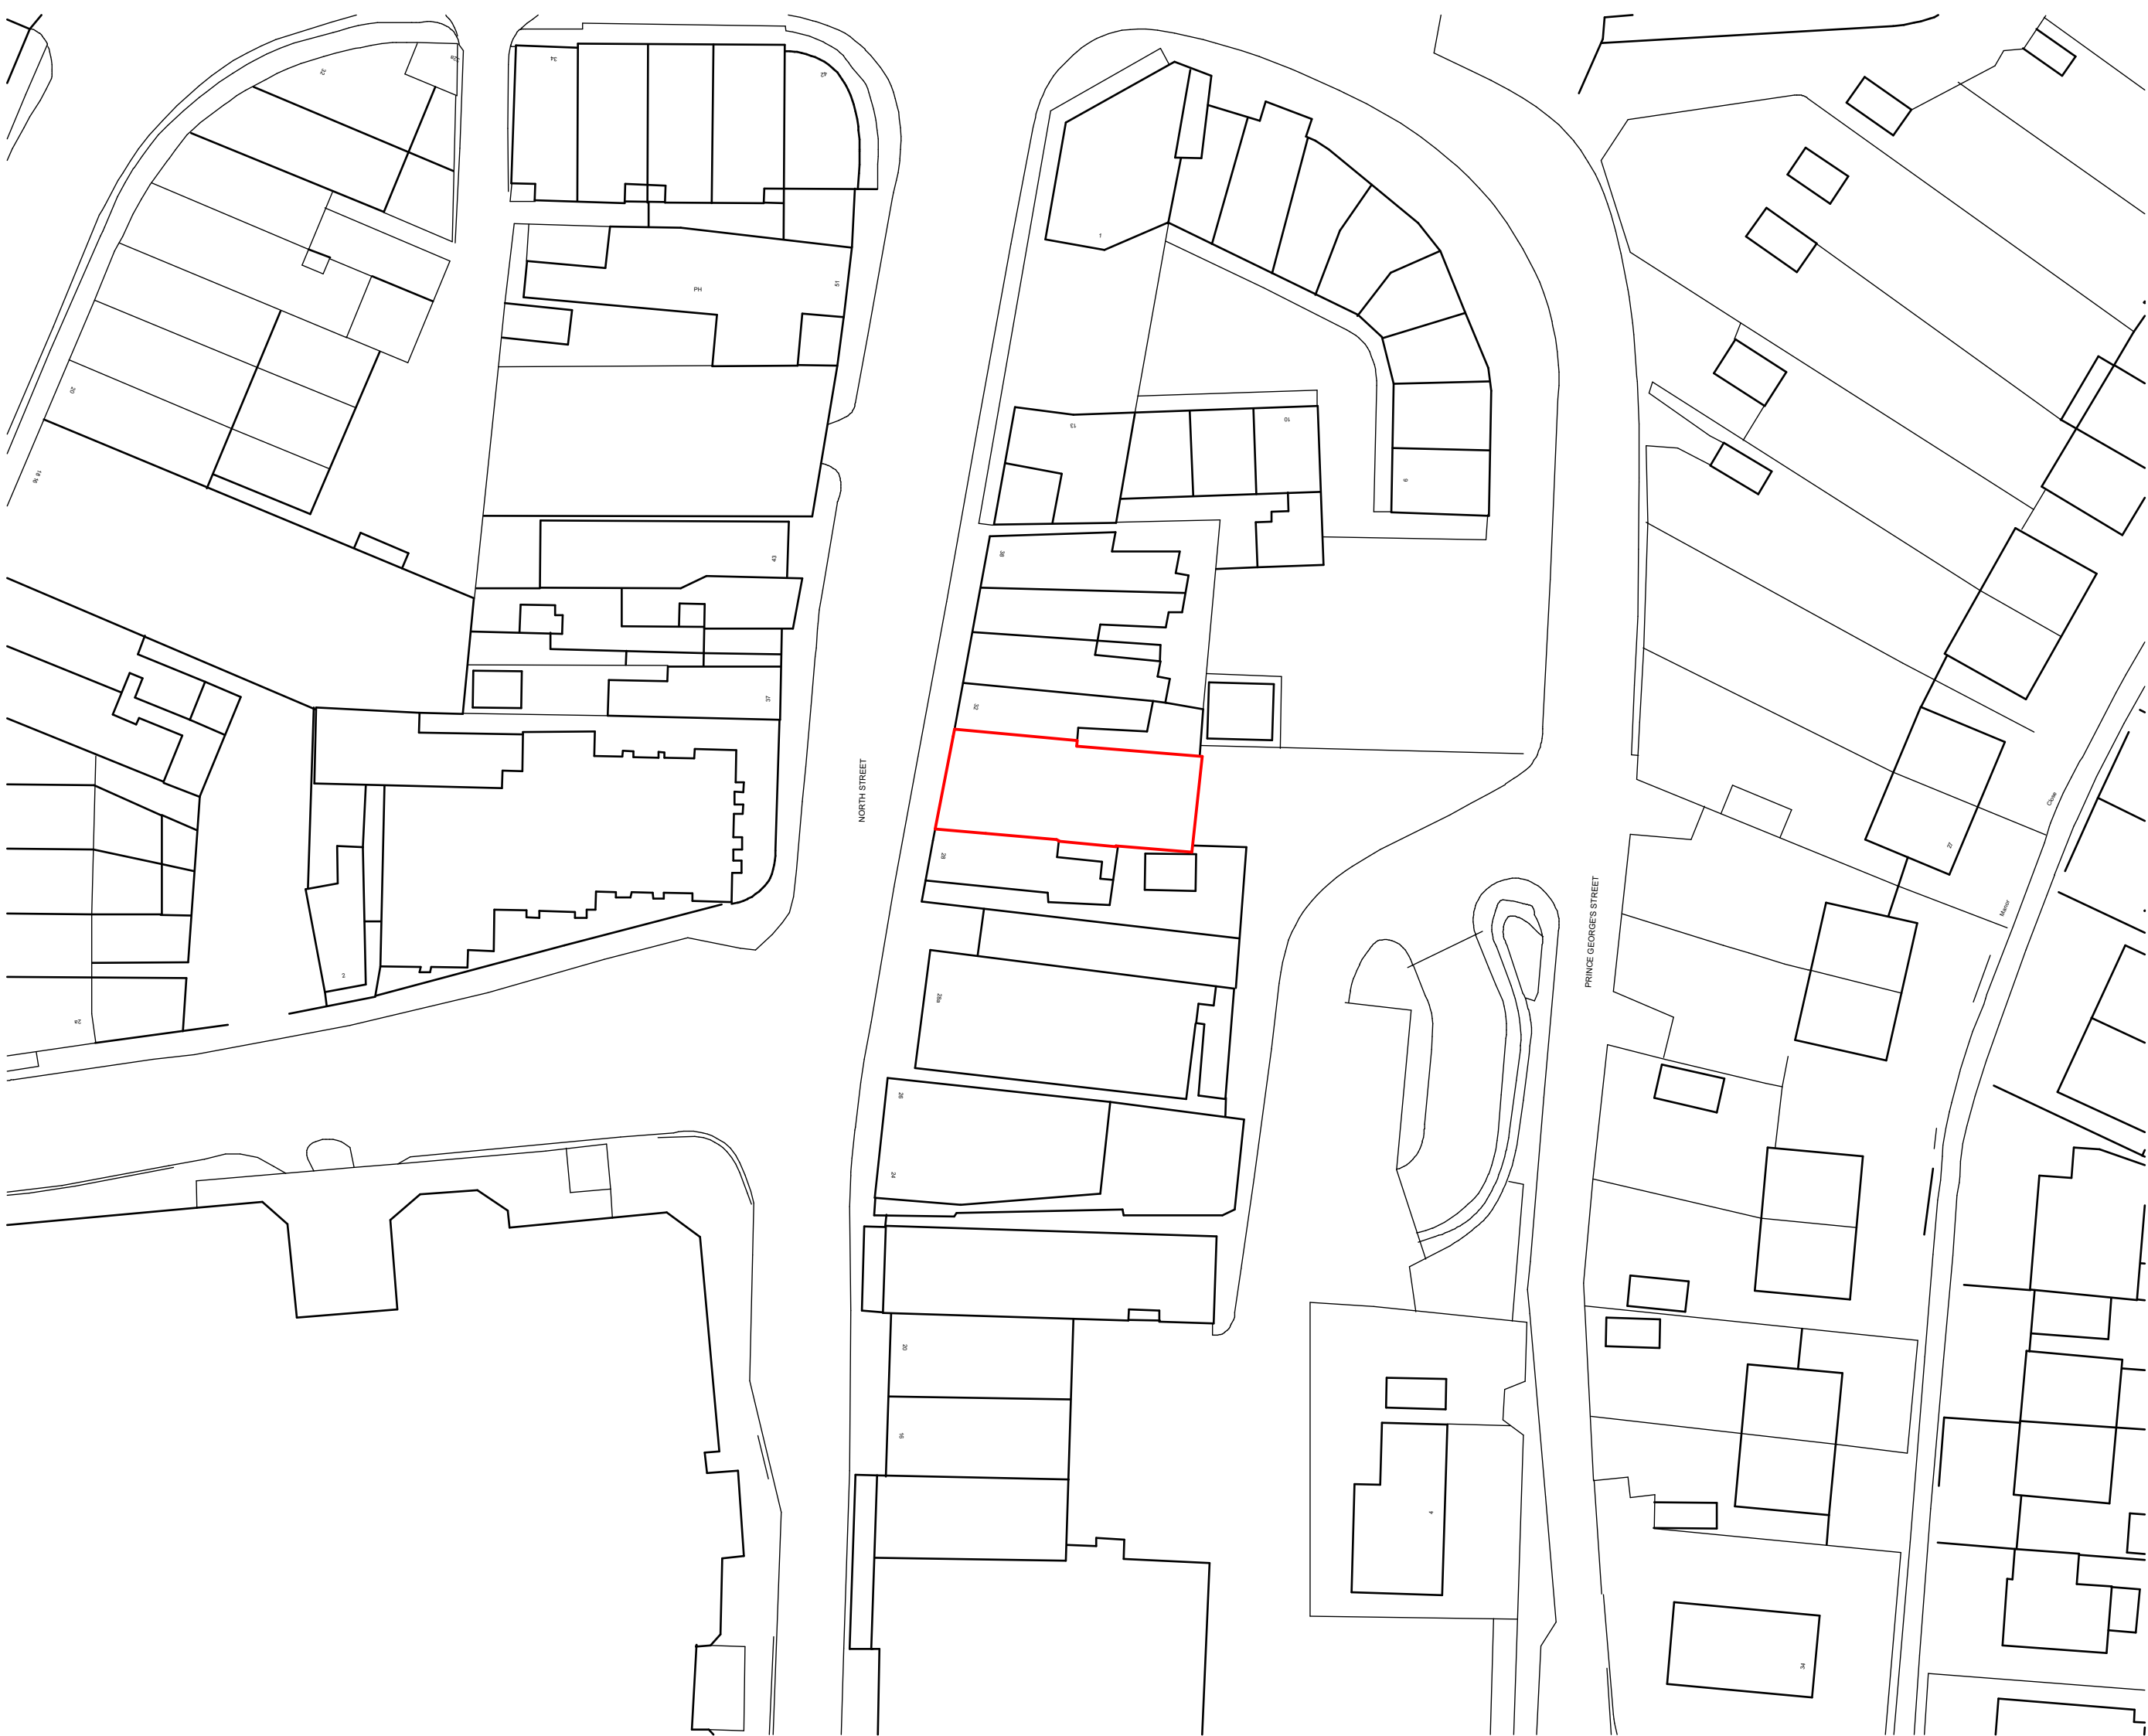

Block Plan

1:500

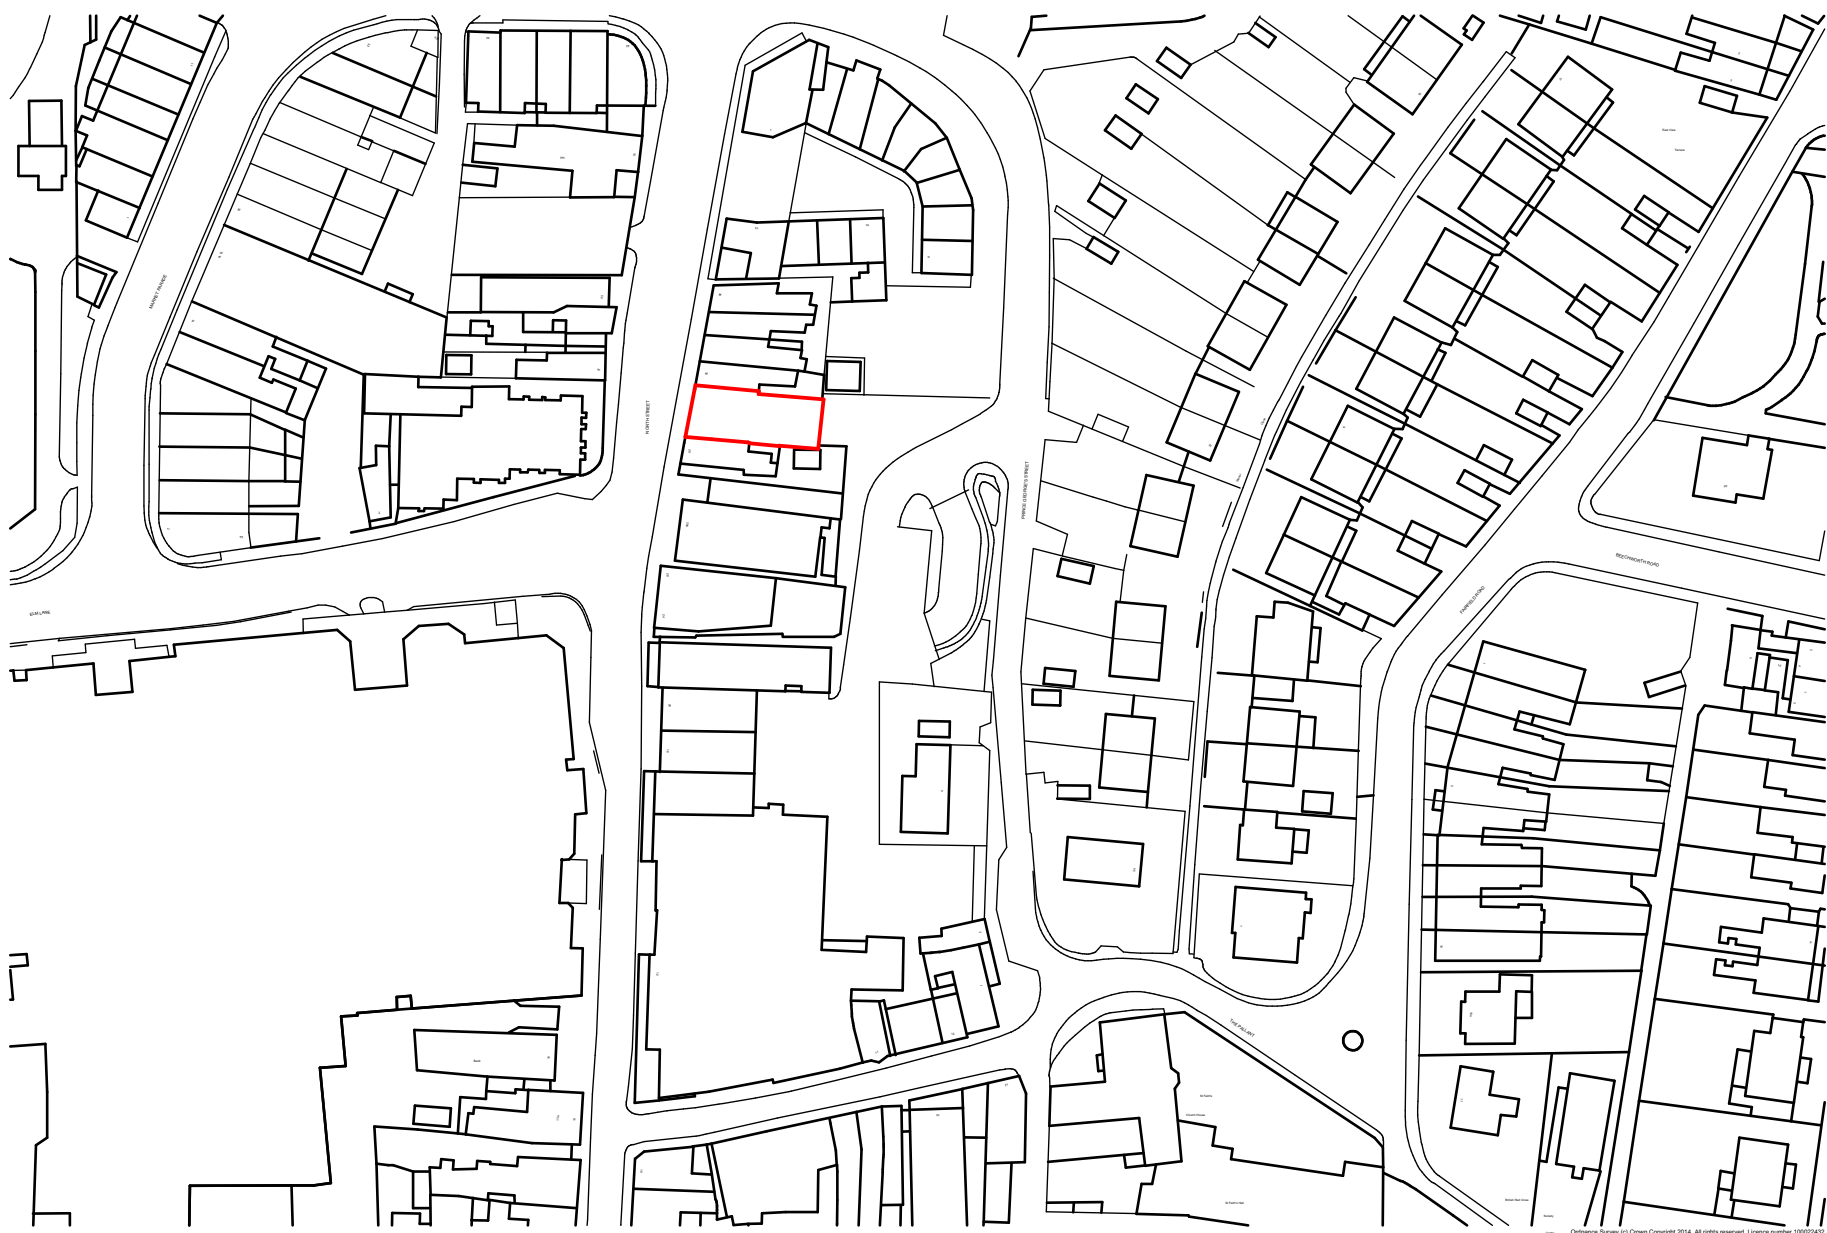

Location Plan

1:1250

Ordnance Survey (c) Crown Copyright 2014. All rights reserved. Licence number 100022432

revisions & notes:

0 100mm @A1

Note: All dimensions to be checked on site by the contractor before fabrication and erection. Figured dimensions to be taken in preference to scaled dimensions. This drawing is the copyright of the architects and must not be reproduced or used without their express consent, except for the purposes of a planning application. Electronic issue of this drawing to be confirmed by paper hard copy only.

project: Mr I Cockram
Six Bells Public House
North Street
Havant PO9 1PT

drawing name: Location Plan

status: Building Regs
date: June 2019
scale: 1:500, 1:1250 @ A1
drawn: JS

pwparchitects

61 South Street, Havant, Hampshire PO9 1BZ
t: 023 9248 2494 f: 023 9248 1152
e: design@pwp-architects.com w: www.pwp-architects.com

Project No. 5245 drawing No. 2000 rev -