



20 Field Place, Havant - 3149.19.BT

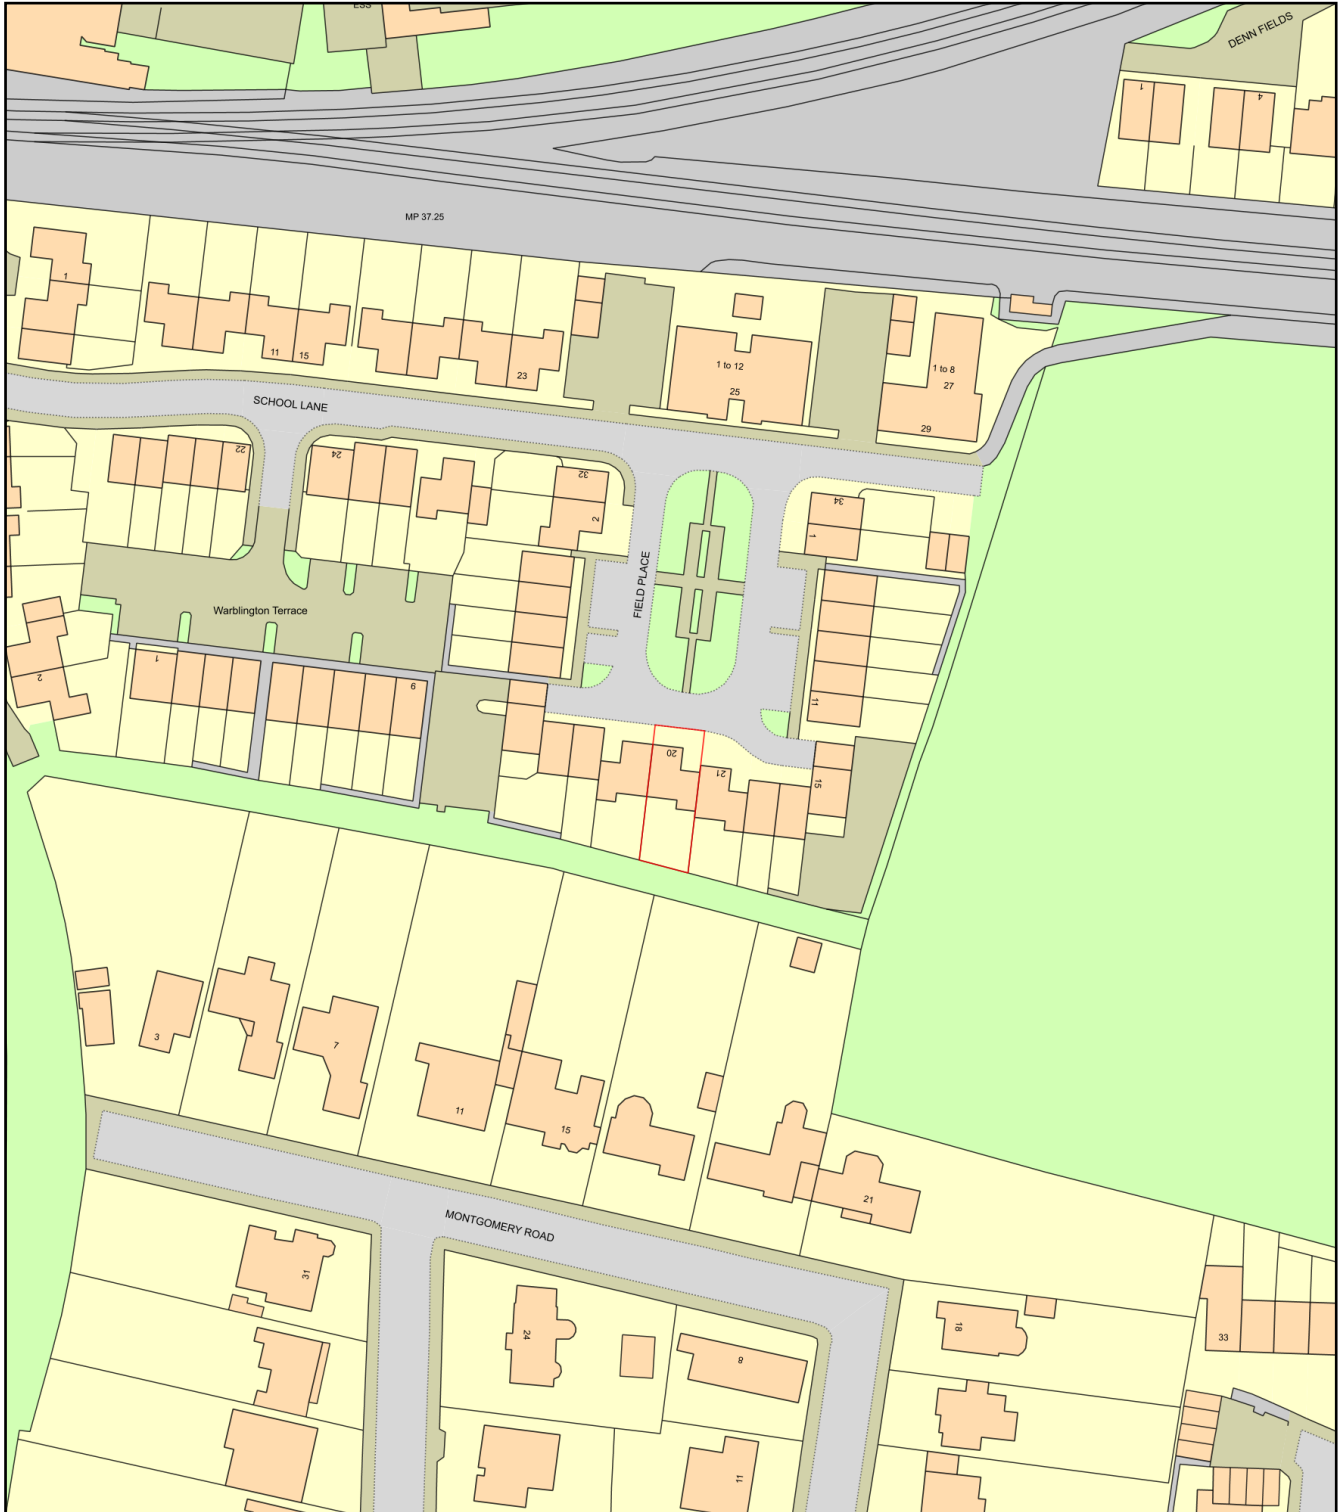

0 50
Metres

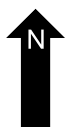

Plan Produced for: Thorns Young Architectural

Date Produced: 05 Aug 2019

Plan Number/Project ID: TQRQM19217154931511

Scale: 1:1250 @ A4