



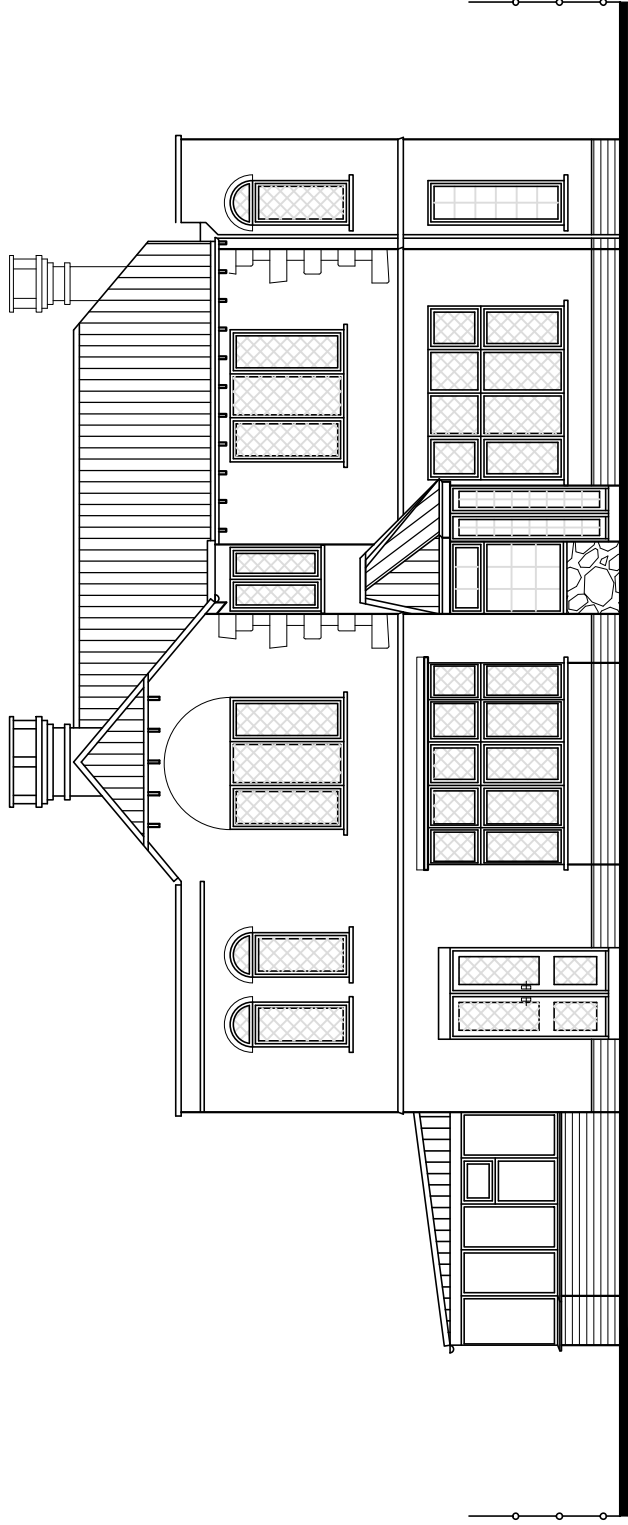

South

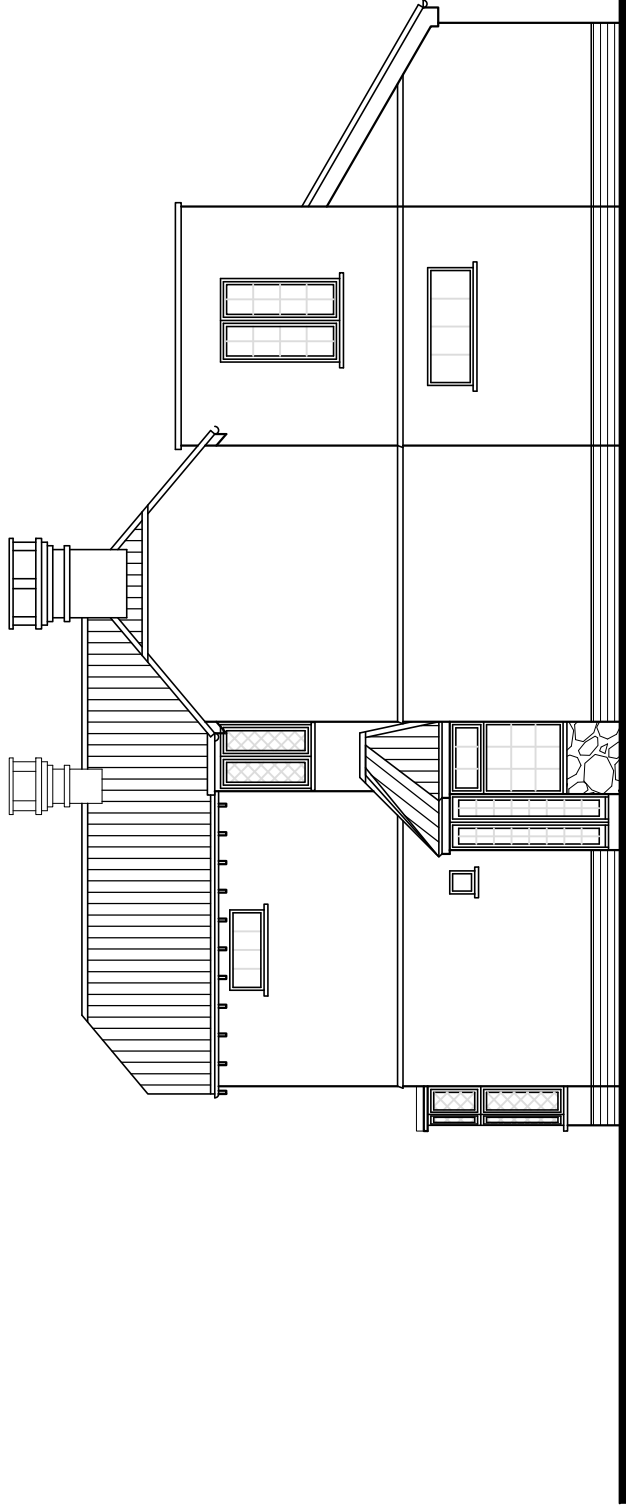

East

28 Sinah Lane
Hayling Island
Hampshire
PO11 0HH

Existing Elevations

Revisions	a) Note/Date/Initial
b)	
c)	
d)	



Critchley Architecture And Design Ltd.
Contact: 02392 474 919 | info@caad.online
The Old Brewery, 15E South Street, Havant, PO9 1BU

Scale A1=1:50, A3=1:100
Drawn SAR
Date 15/10/18
18100-301



40m

30m

20m

10m