


NOTES:
Not to scale
Do not assume accuracy of time of site attendance. Do not scale from printed drawings.

Drainage pipes sizes (where shown) have been gauged required as approximate only.


Although this is a digital survey, the accuracy and amount of detail shown is not intended to be used as a legal document. The scale of mapping as specified. Care should be exercised when working to larger scales.

Visible features in the vicinity of the boundaries as shown above, may not represent the extent of legally conveyed ownership.


While every effort has been made to achieve accuracy on the plan, CRITICAL clearance dimensions, levels and levels should be checked prior to design and construction.

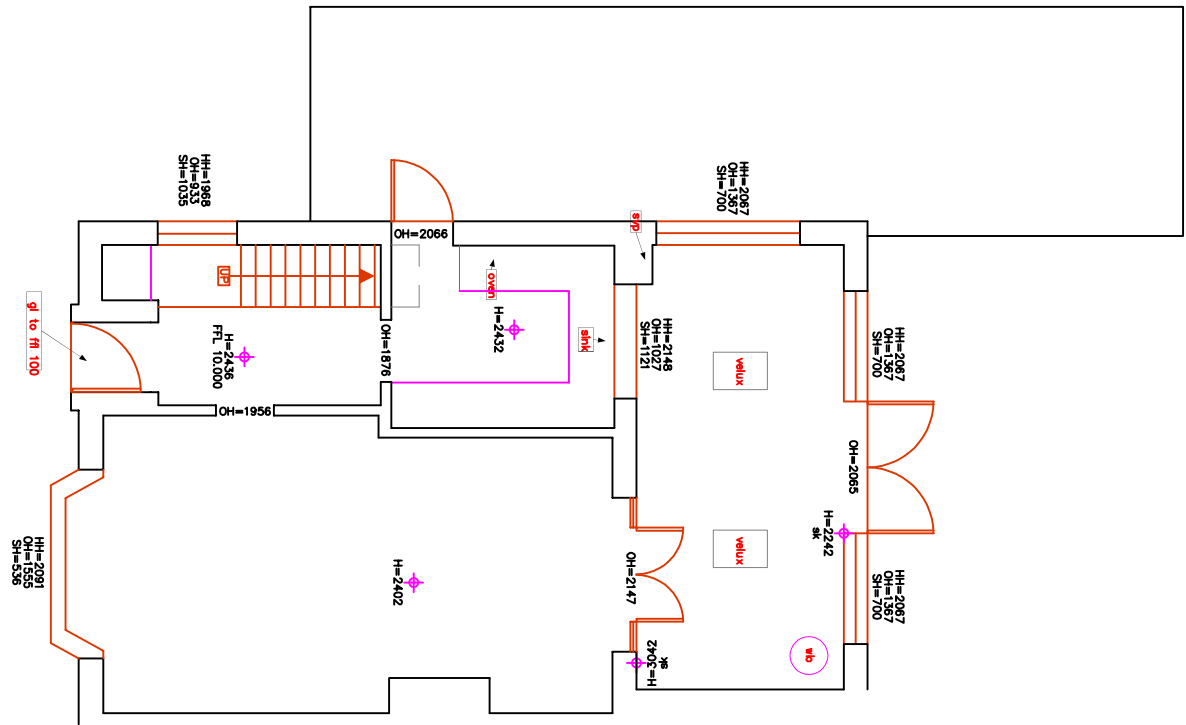


Existing ground floor plan 1:100

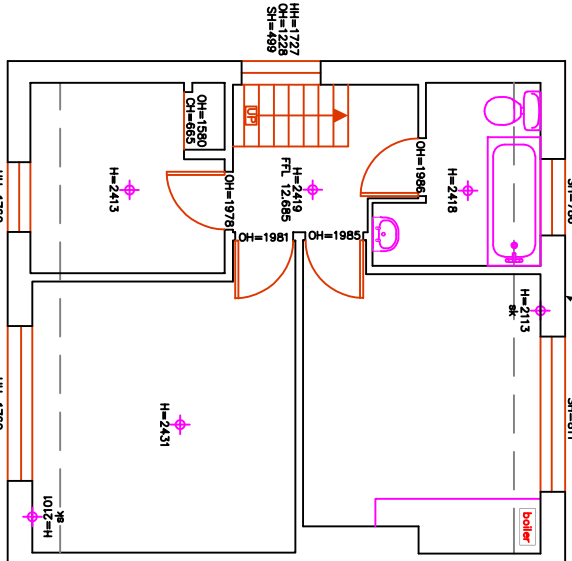


Existing first floor plan 1:100

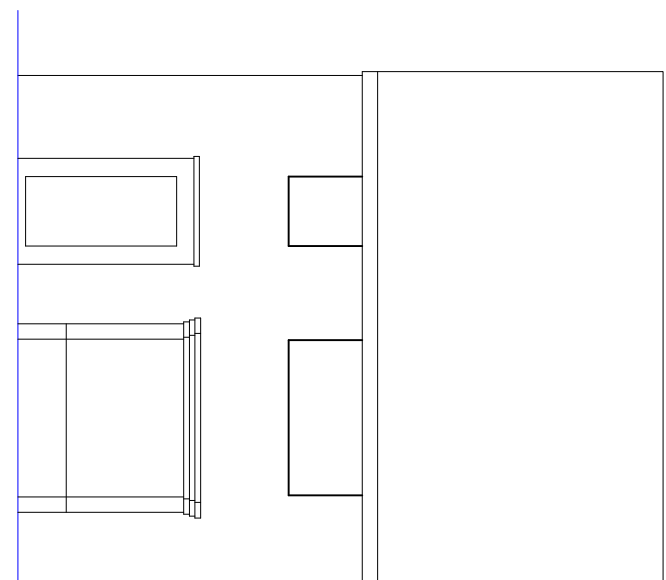


Existing front elevation 1:100

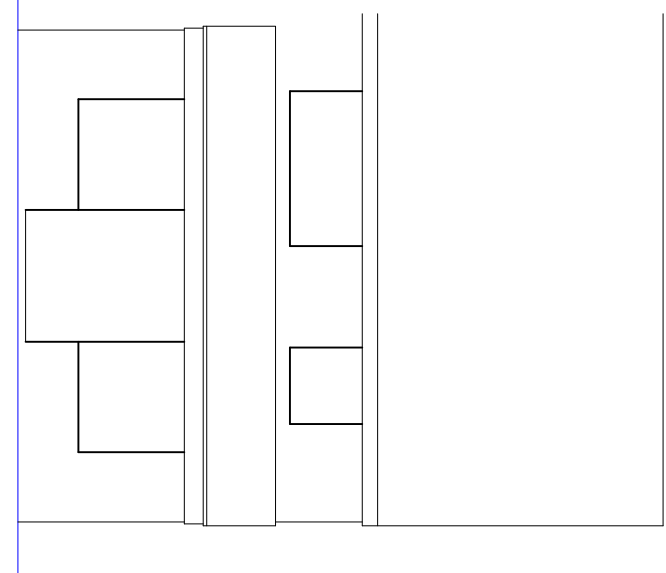


Existing rear elevation 1:100

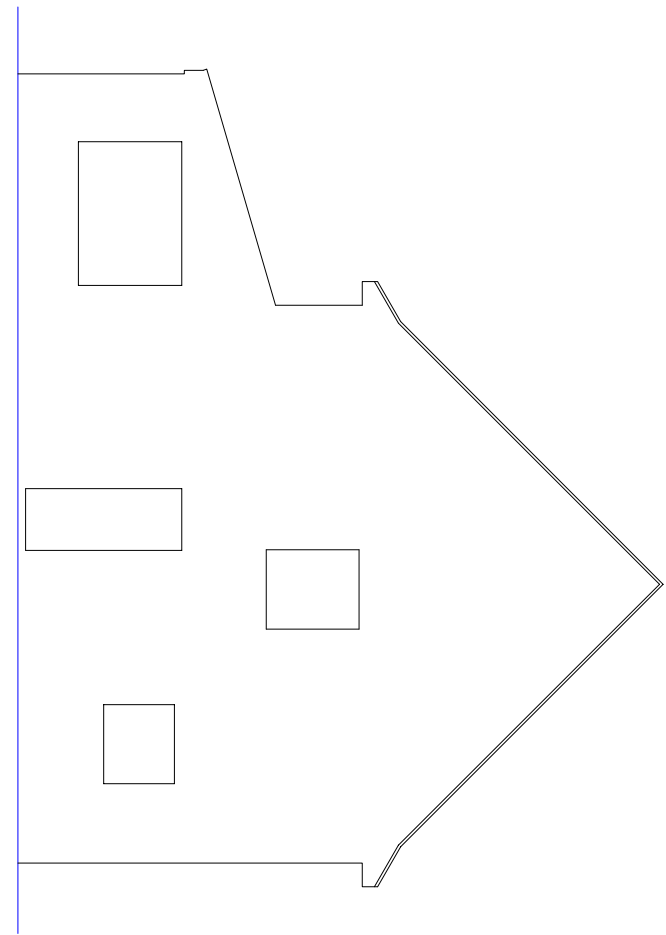


Existing side elevation 1:100

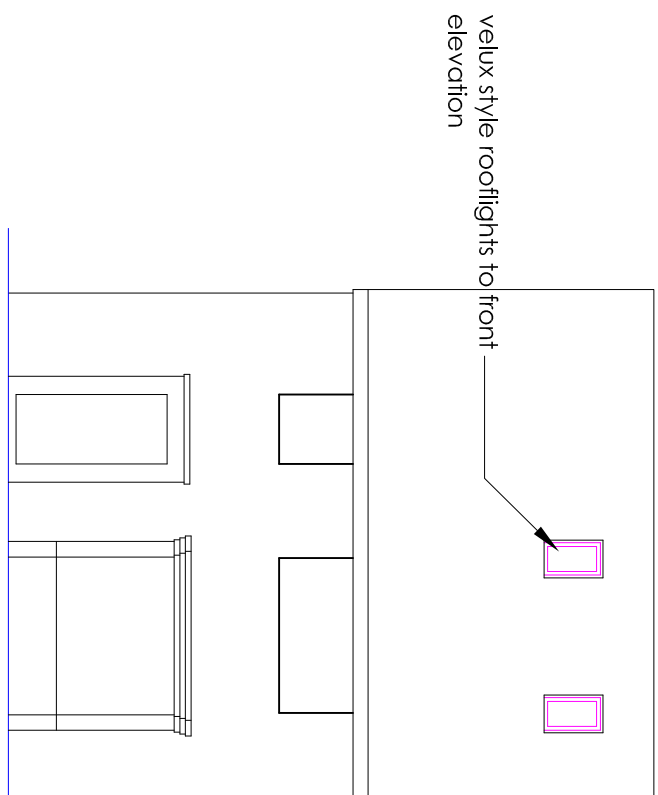

Proposed front elevation 1:100

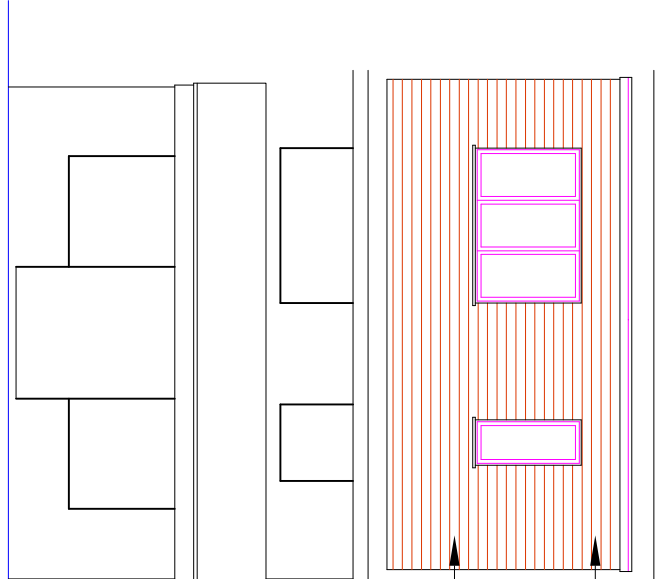



Proposed rear elevation 1:100

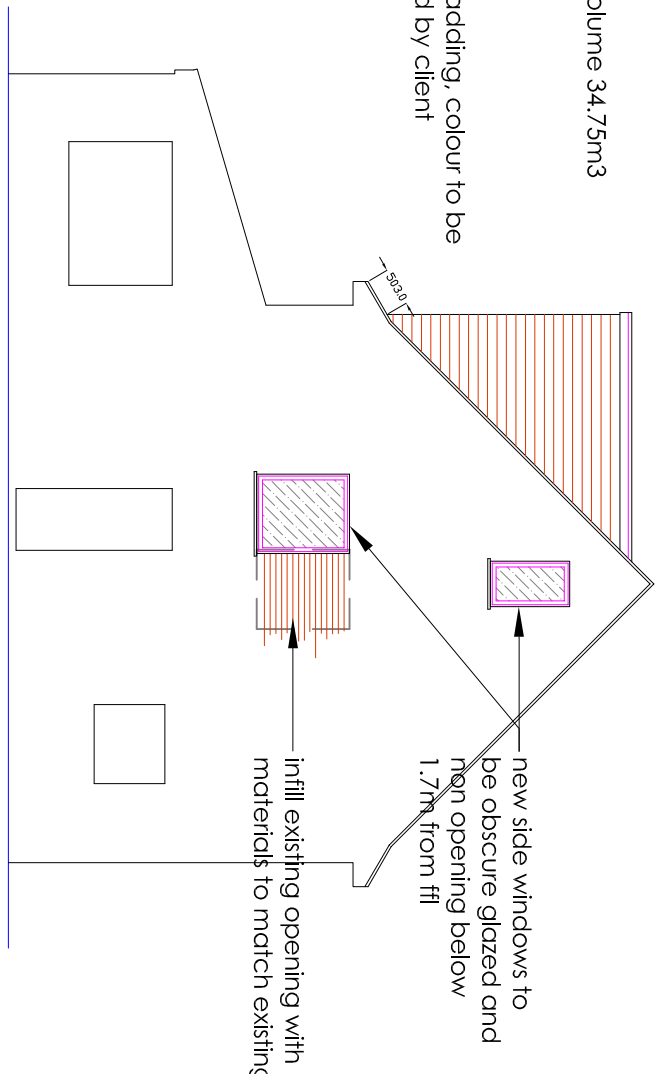


Proposed side elevation 1:100




Location plan 1:1250

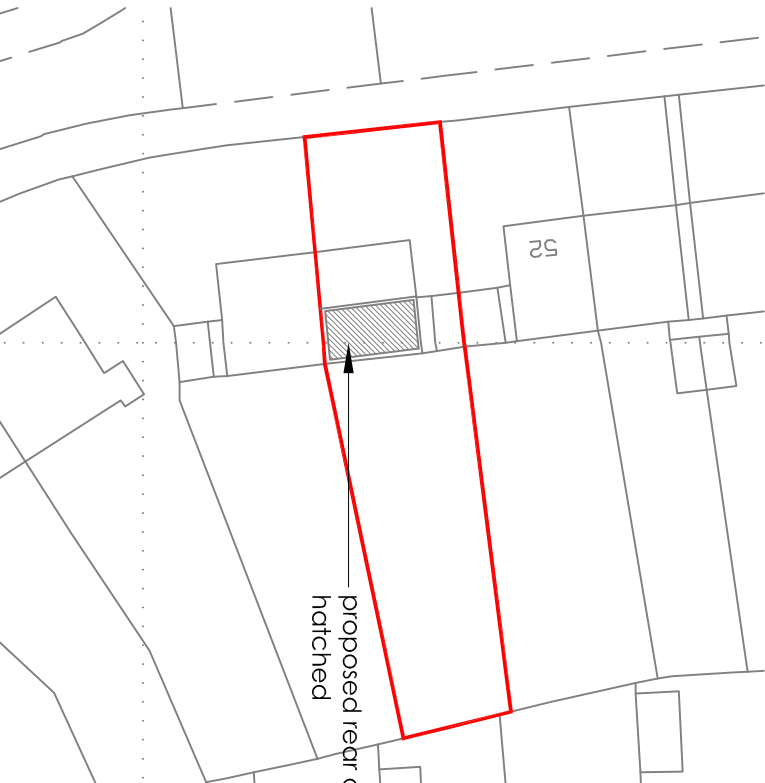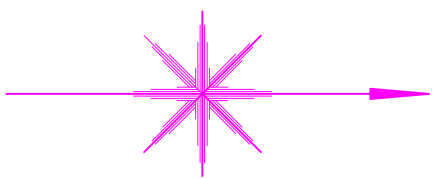

Block plan 1:500

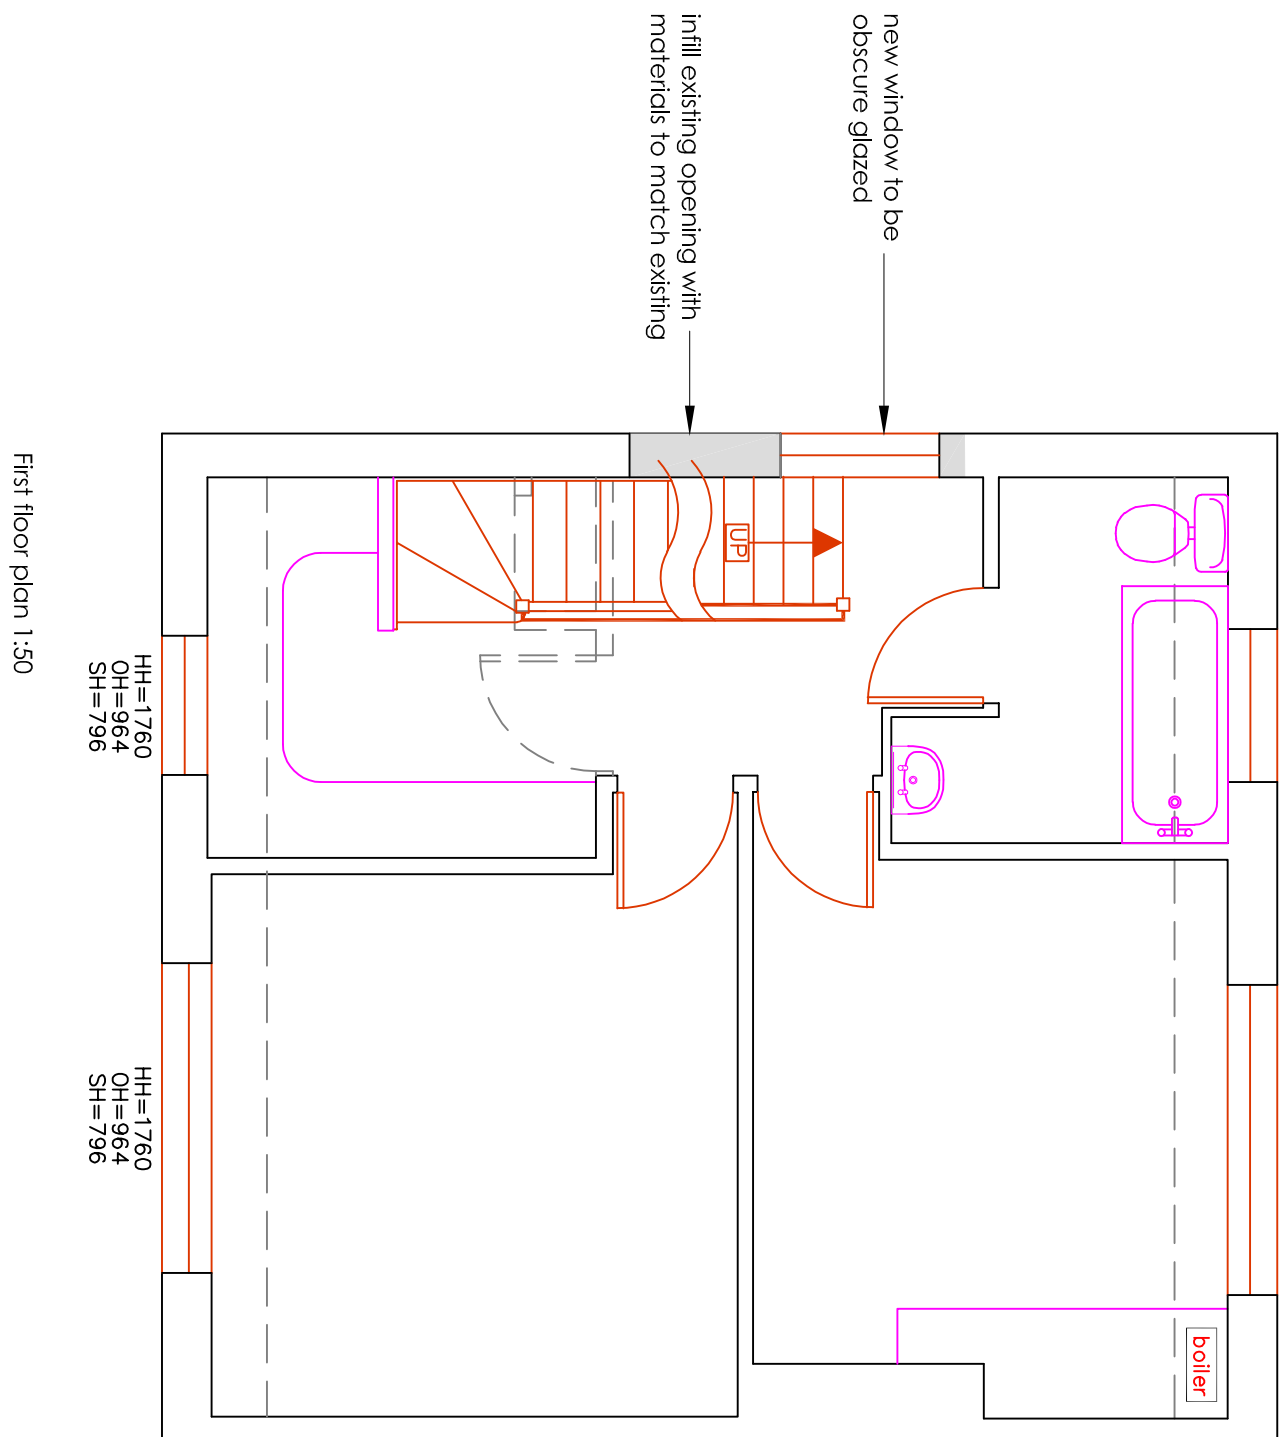

First floor plan 1:50

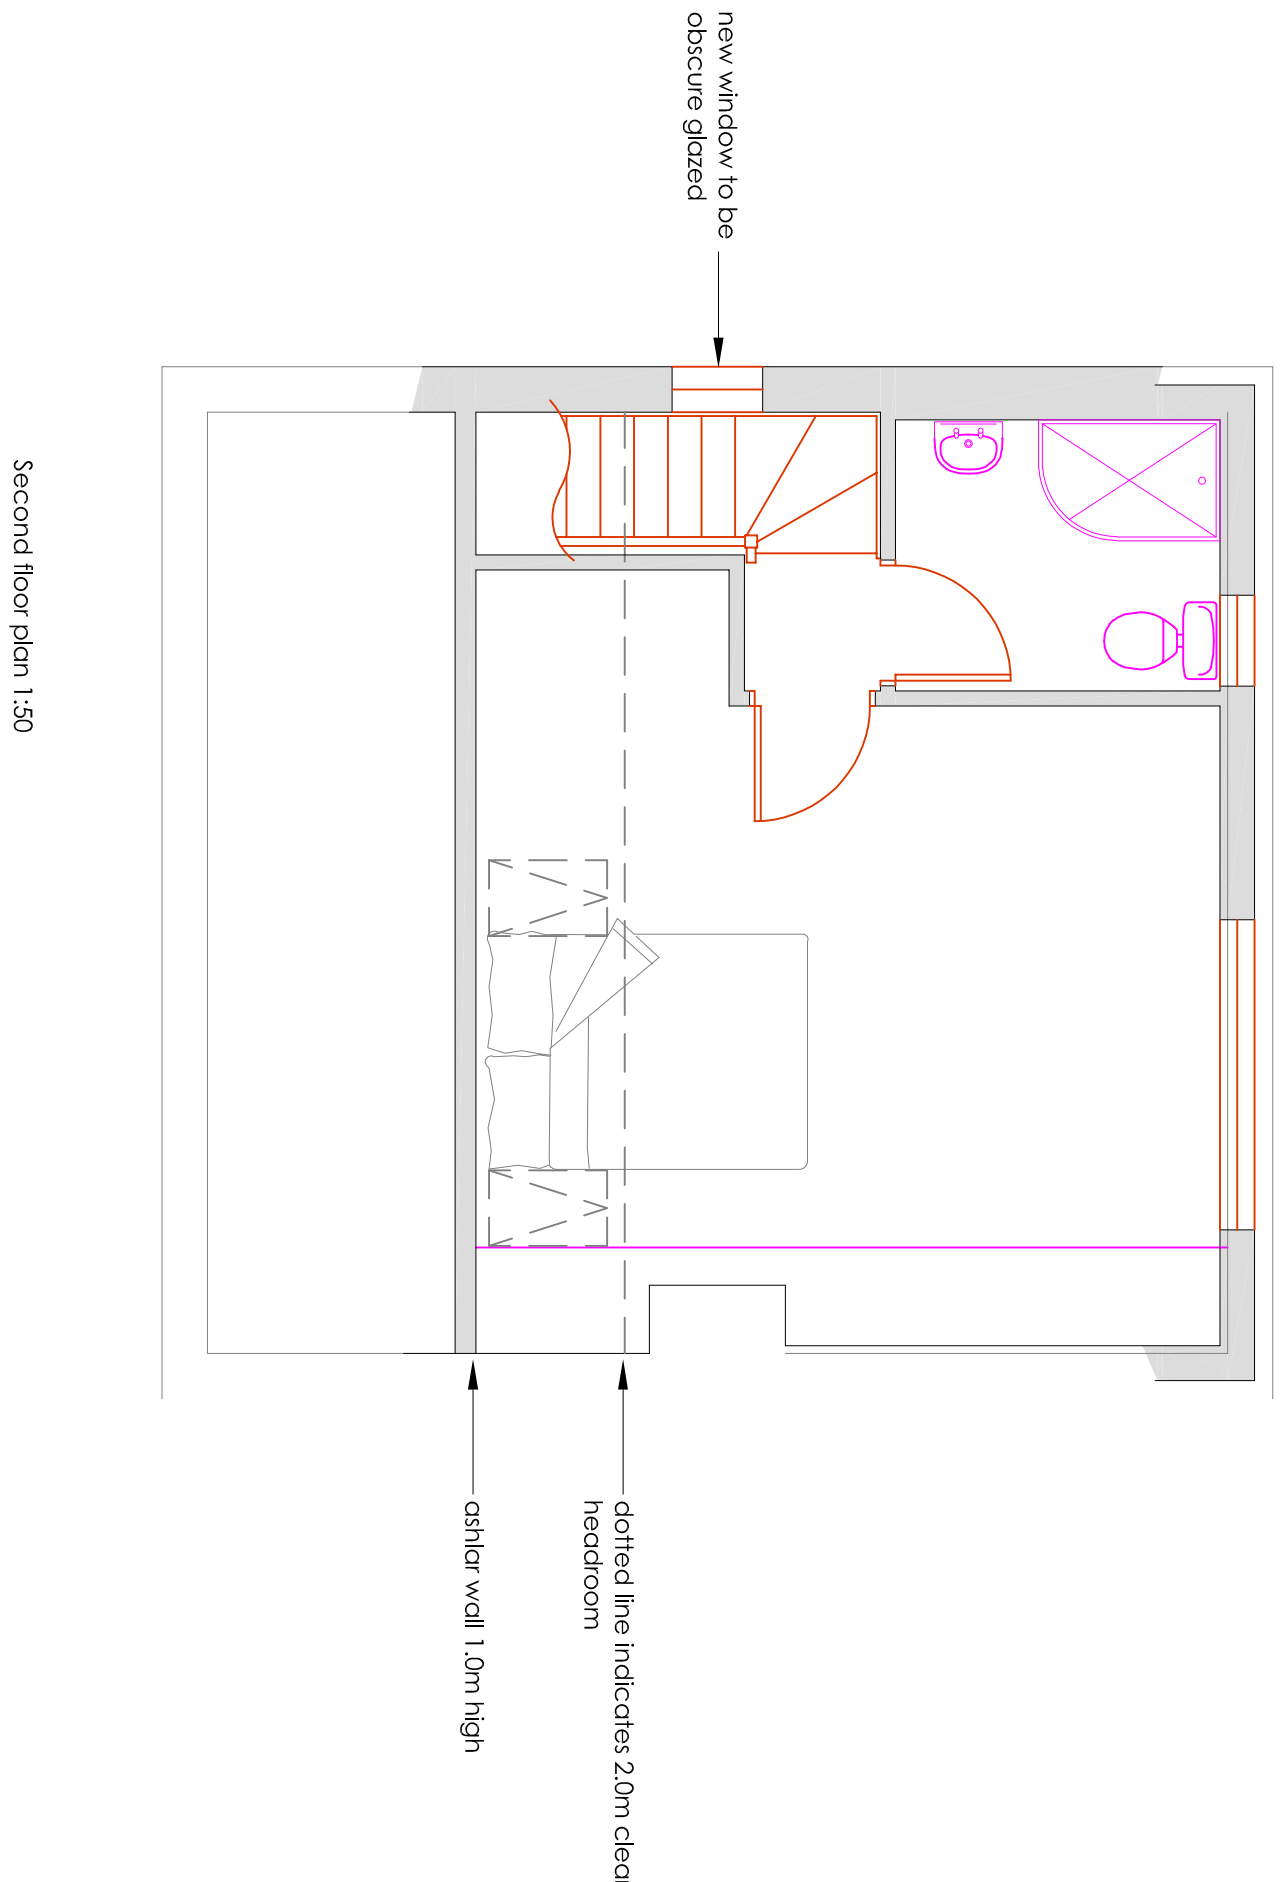

Second floor plan 1:50