




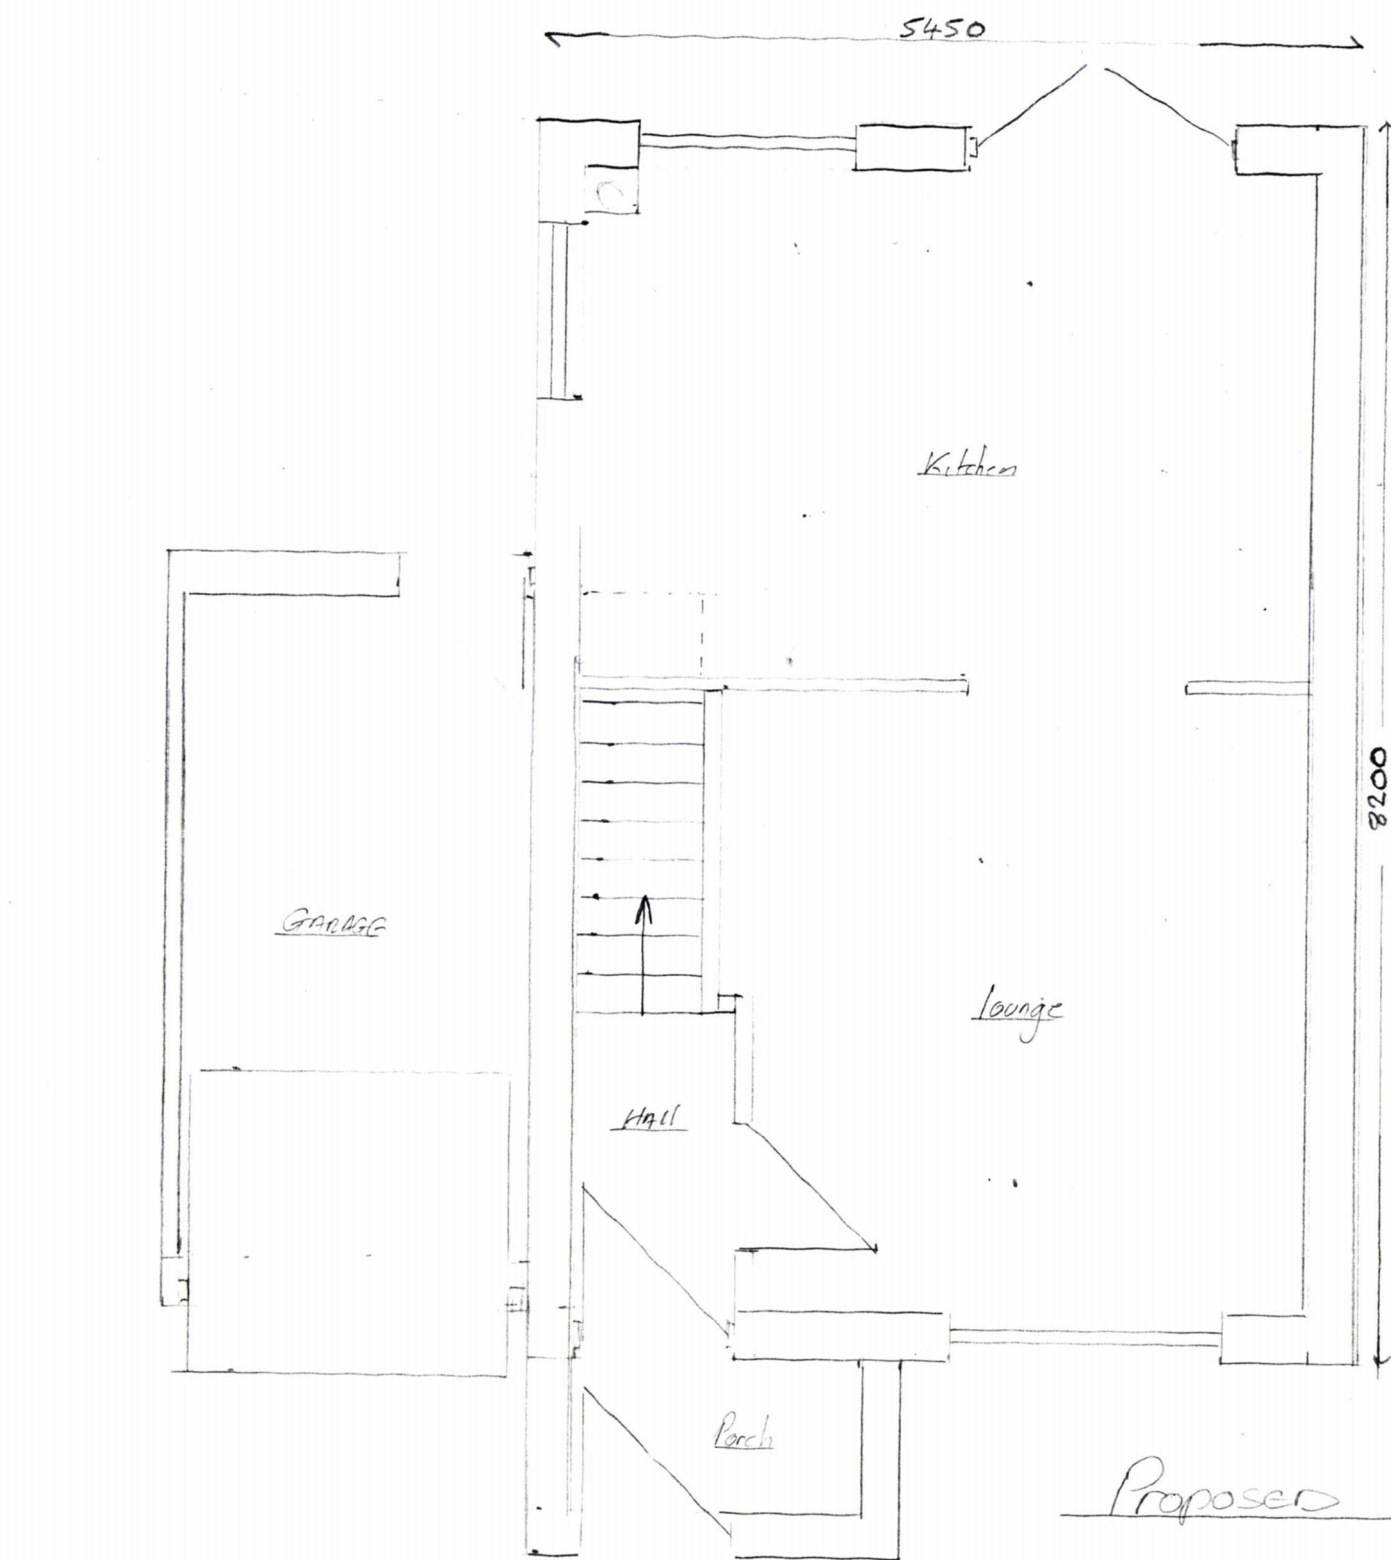

Existing Floor Plan

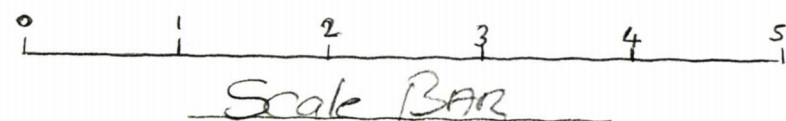

Proposed Rear and
Side Extension

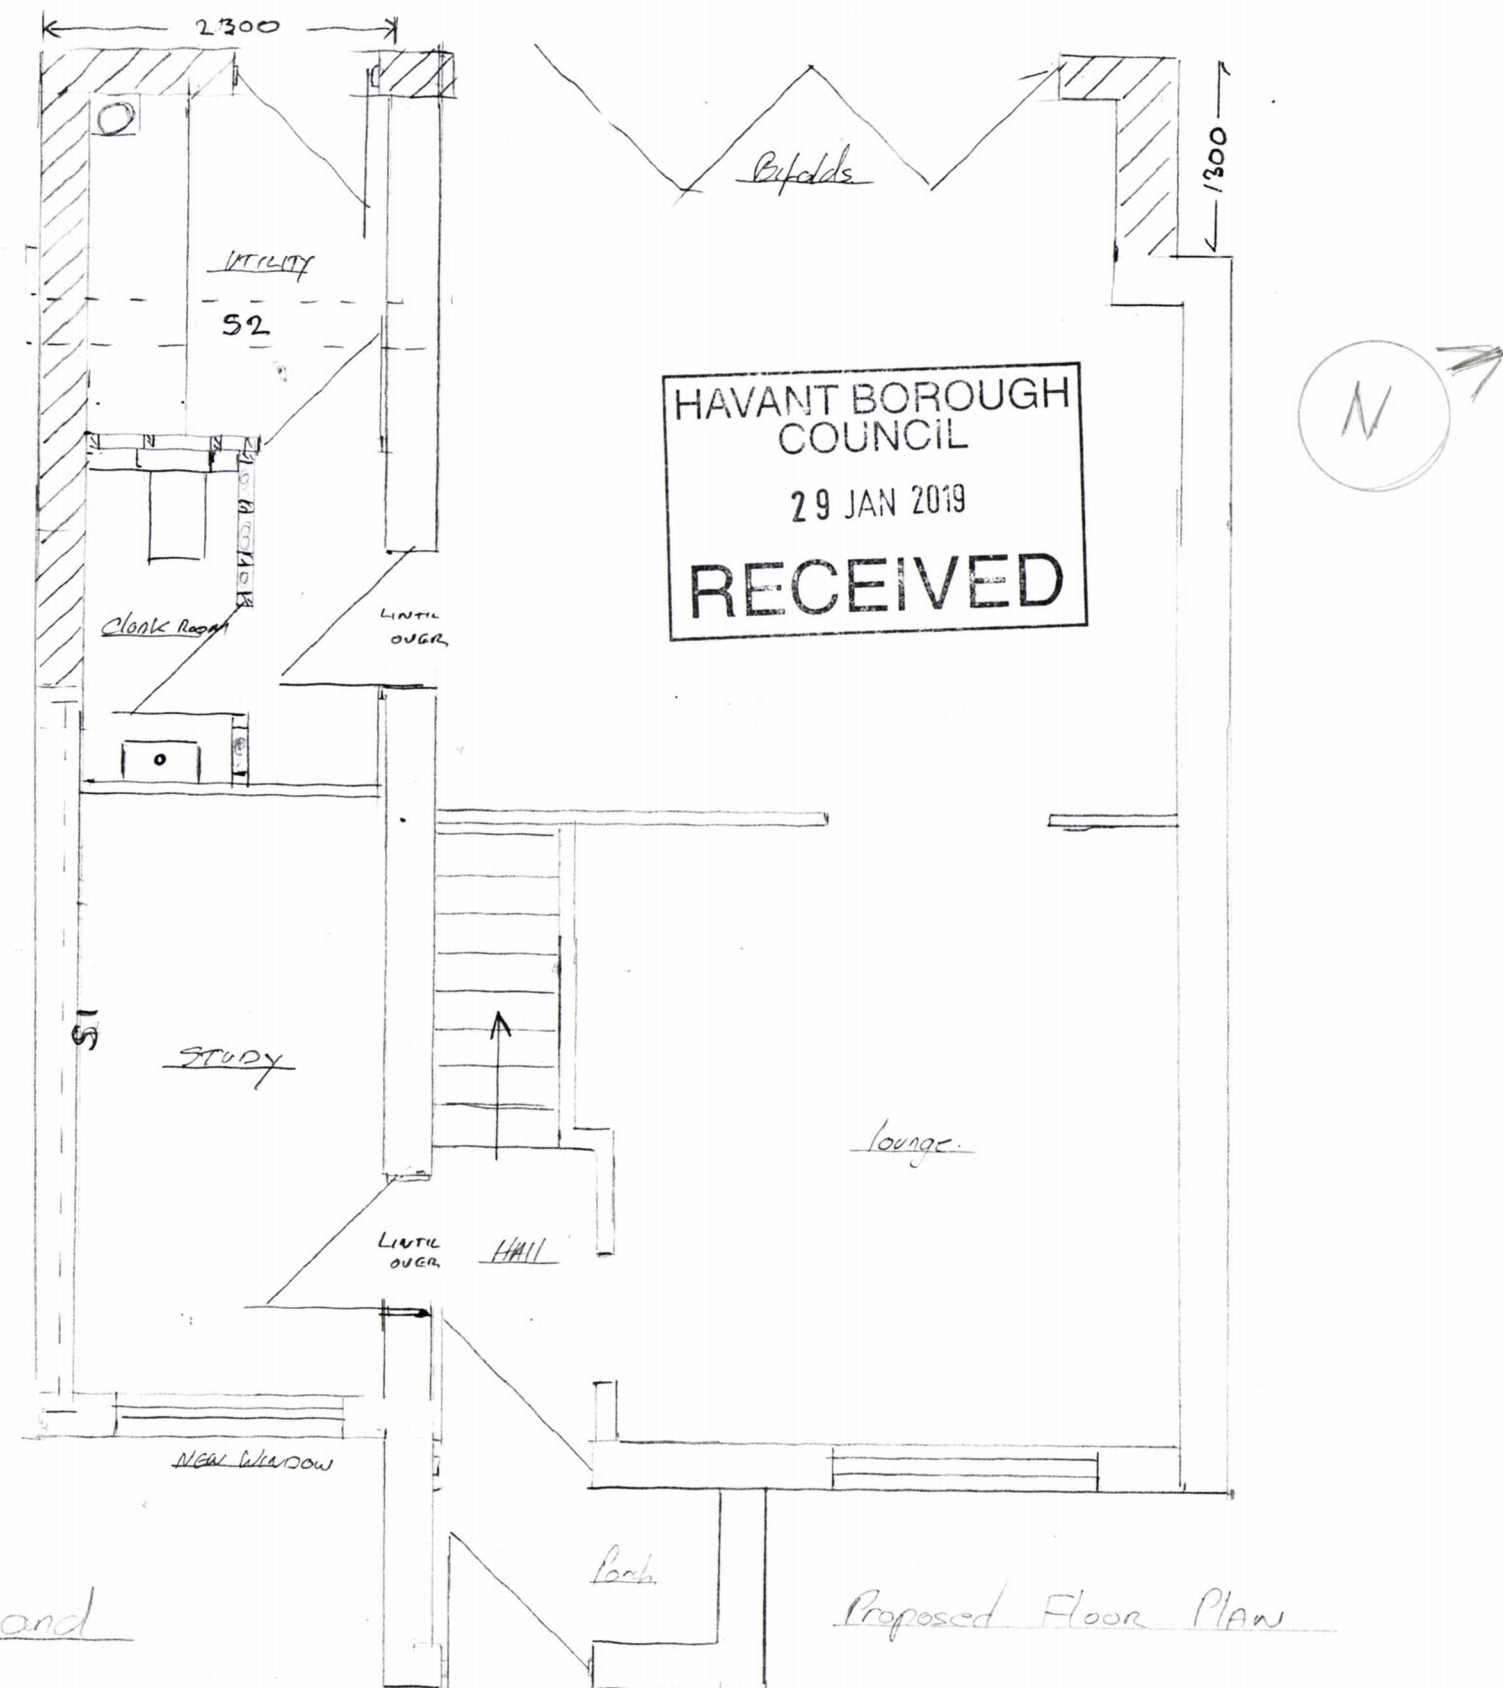

HAVANT BOROUGH
COUNCIL
29 JAN 2019
RECEIVED

Proposed Floor Plan

Mr & Mrs Browne
Address 14 Cardinal Drive
Watercrouville, Hants
Proposed Rear & Side
Extension
Scale 1-50