



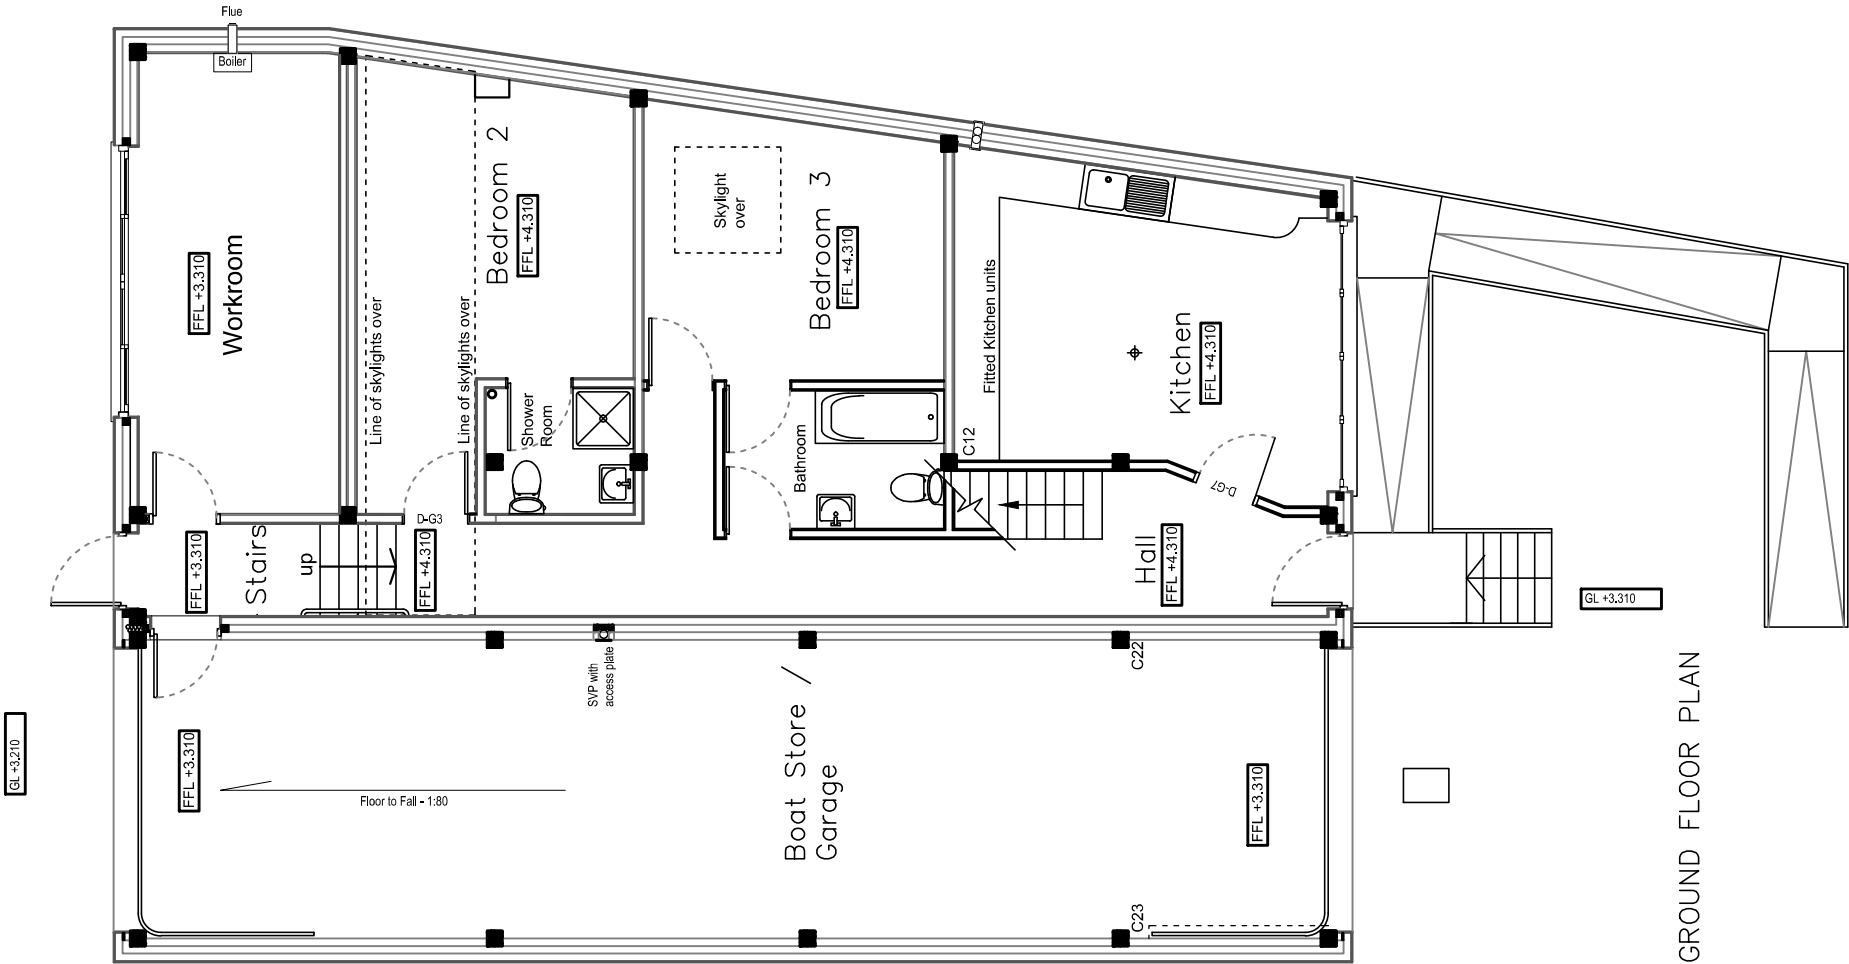

GROUND FLOOR PLAN

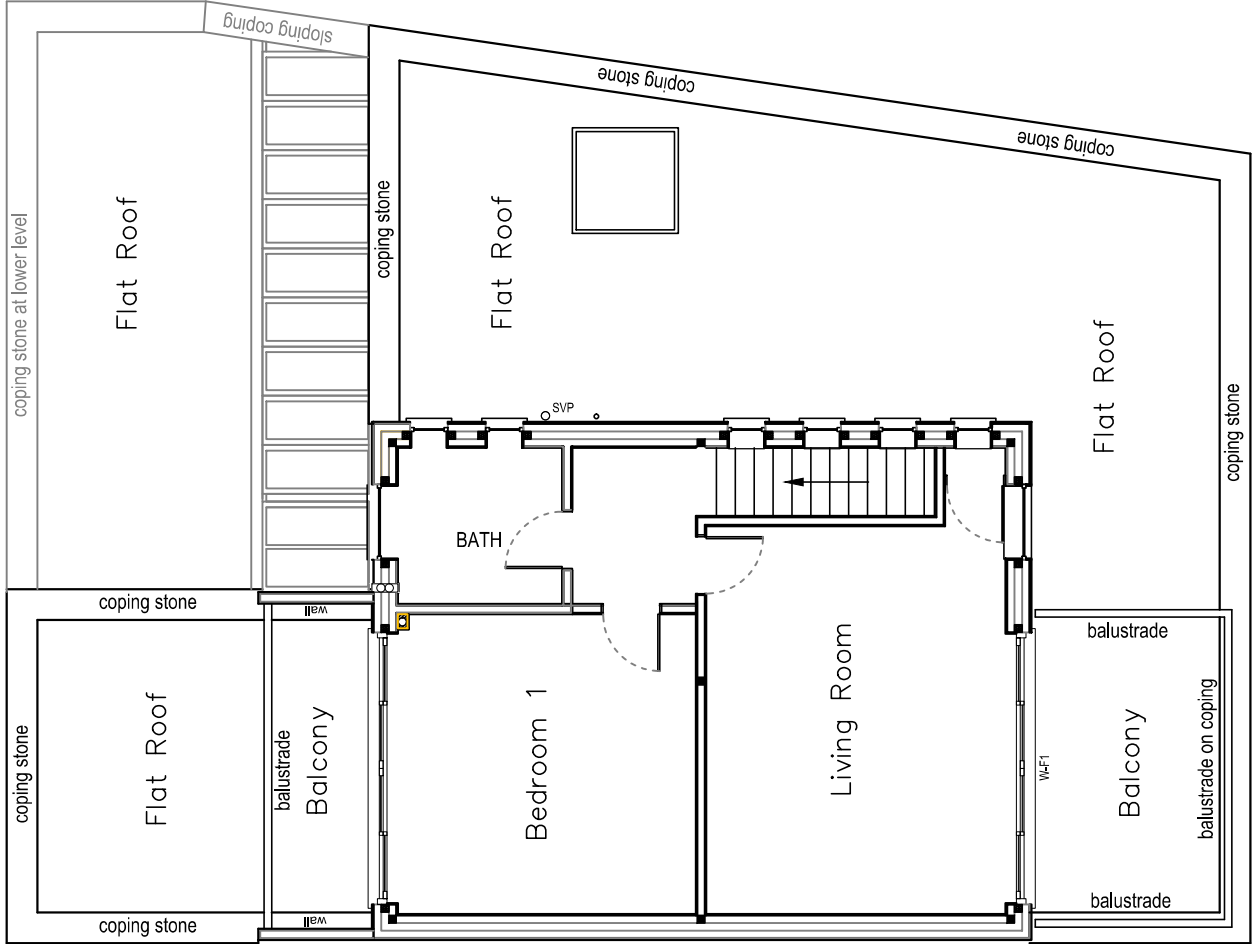

FIRST FLOOR PLAN



Existing Floor Plans

Spindrift,
Ferry Road,
Hayling Island,
PO11 0DG

CAD
Critchley Architecture And Design Ltd.
Contact: 01392 474 993 | info@cadonline
The Old Brewery, 155 South Street, Havant, PO9 1BU

Revisions
a) Note/Date/Initial
b)
c)
d)

Scale A1=1:25, A3=1:50
Drawn PWP/SAR
Date 15/11/18

18105-2010

40m

30m

20m

10m