
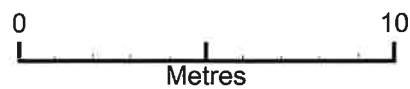


9 Highfiled Avenue, Waterloo - 1:200

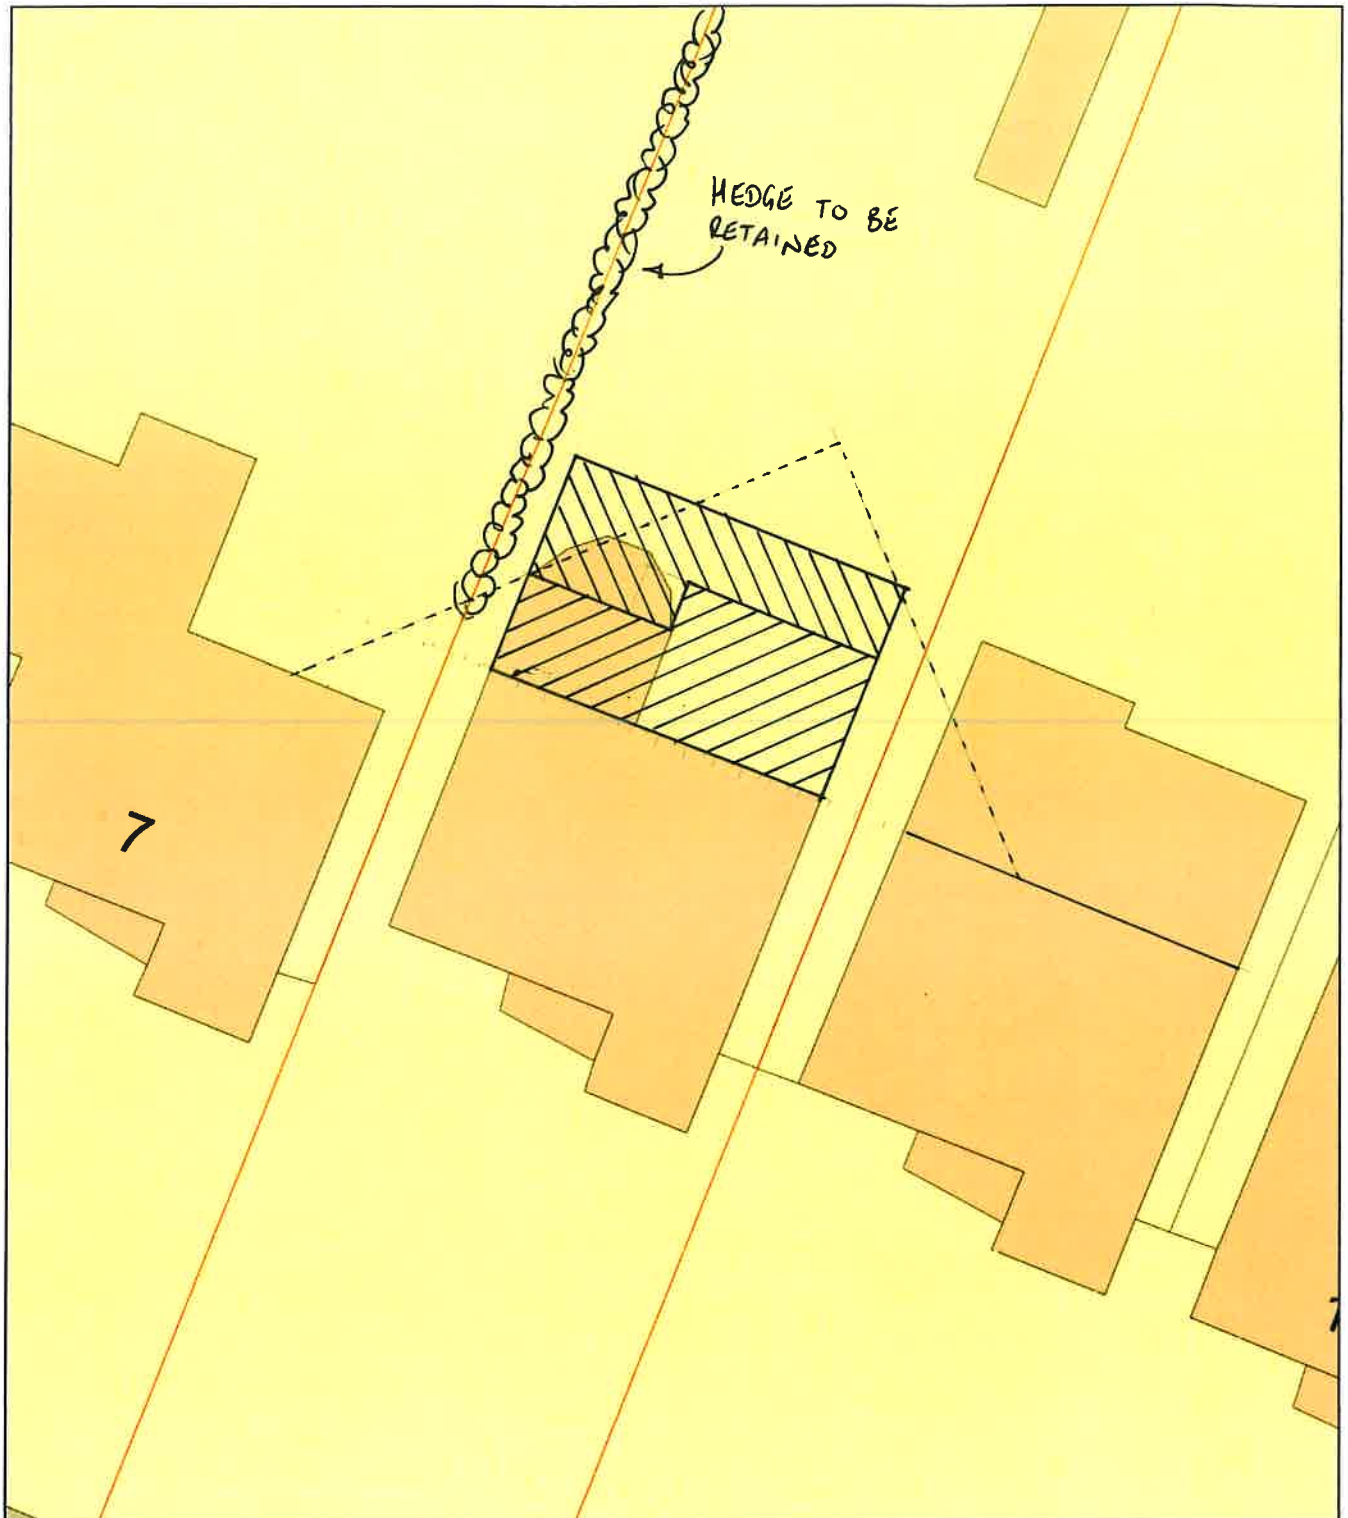

Plan Produced for: Thorns Young Architectural

Date Produced: 11 Sep 2019

Plan Number/Project ID: TQRQM19254152125681

Scale: 1:200 @ A4