

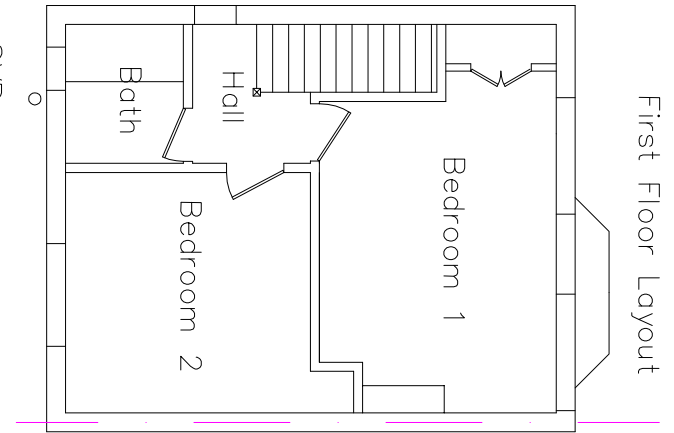
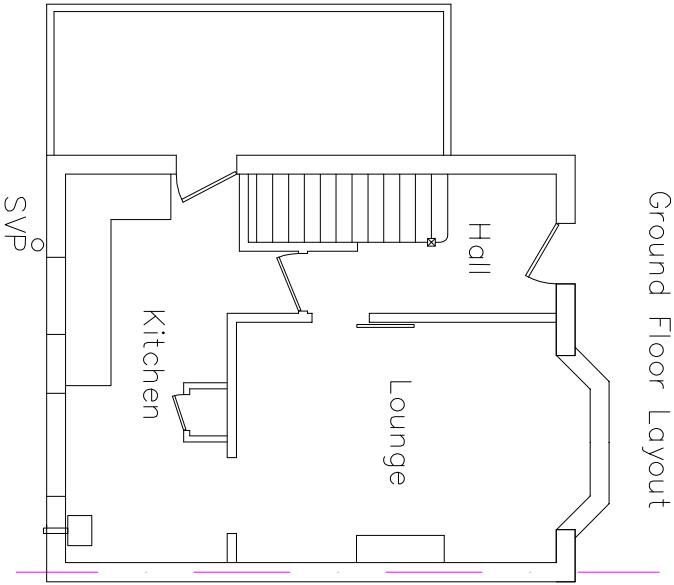


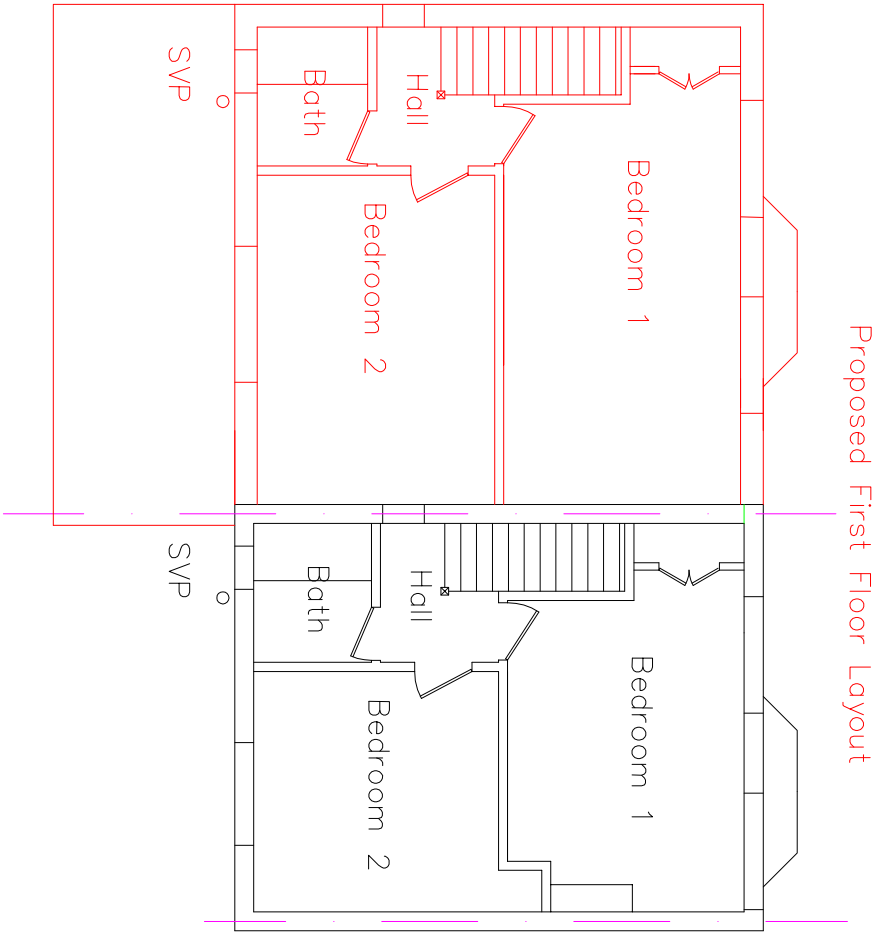

SCALE 1:100

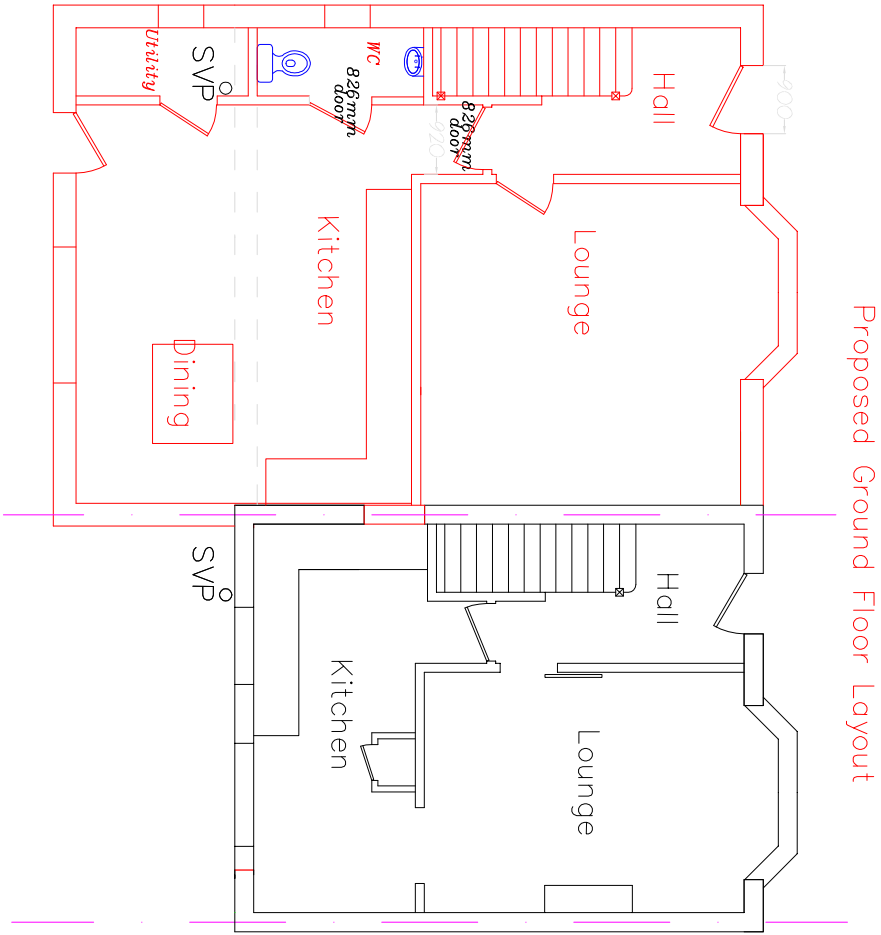

MR & MRS KIRBY 70 HICHLAWN WAY HAVANT HANTS PO9 5BT		DRAWING NUMBER: 105		DATE 21/5/19	
TITLE: EX AND PROPOSED PLAN VIEW				SCALE 1:100	