


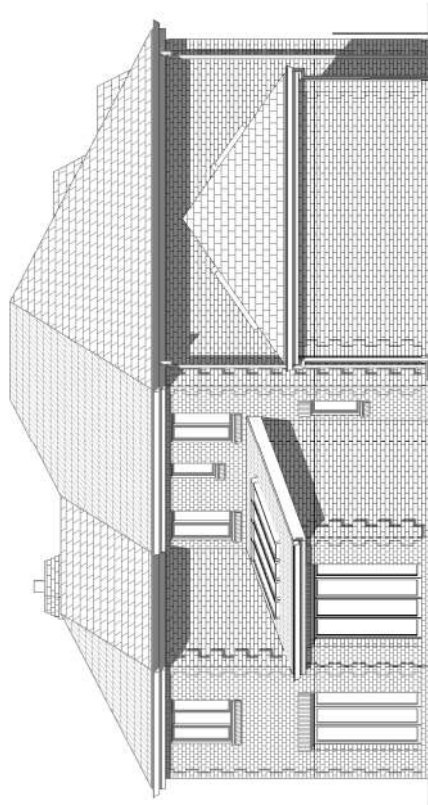


ANNEX - SIDE S ELEVATION
1 : 100


TILE TO MATCH EXISTING

FASCIAS, GUTTERING
AND DOWNPIPES TO
MATCH EXISTING


CLAY BRICK STOCK
AND DETAILING TO
MATCH EXISTING

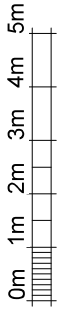

VISUAL SCALE 1:100 @ A3

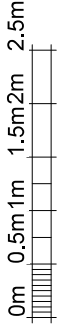

VISUAL SCALE 1:50 @ A3

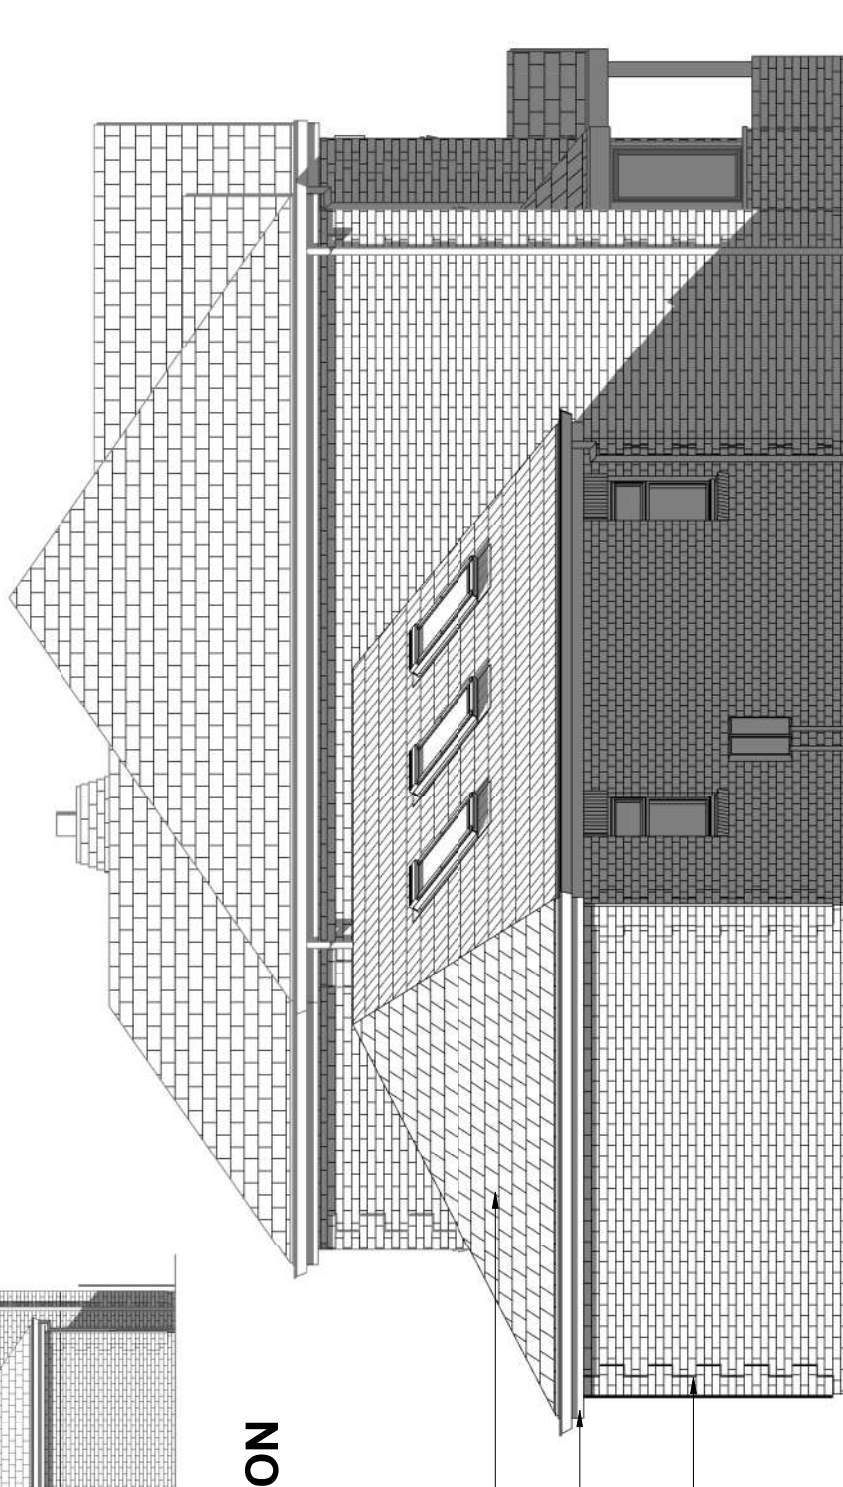

ANNEX - SIDE SE ELEVATION
1 : 50

Simon Wilson

16a Beeches, Emsworth
Road, Havant PO9 2SS

PROPOSED ANNEX ELEVATION SIDE

Project number 0226 - v2

Date 19/03/2019

Drawn by JJ

Status Planning

Scale 100% @ A3

As indicated

P006