


77 St Mary's Road, Hayling Island - 3030.19.CC

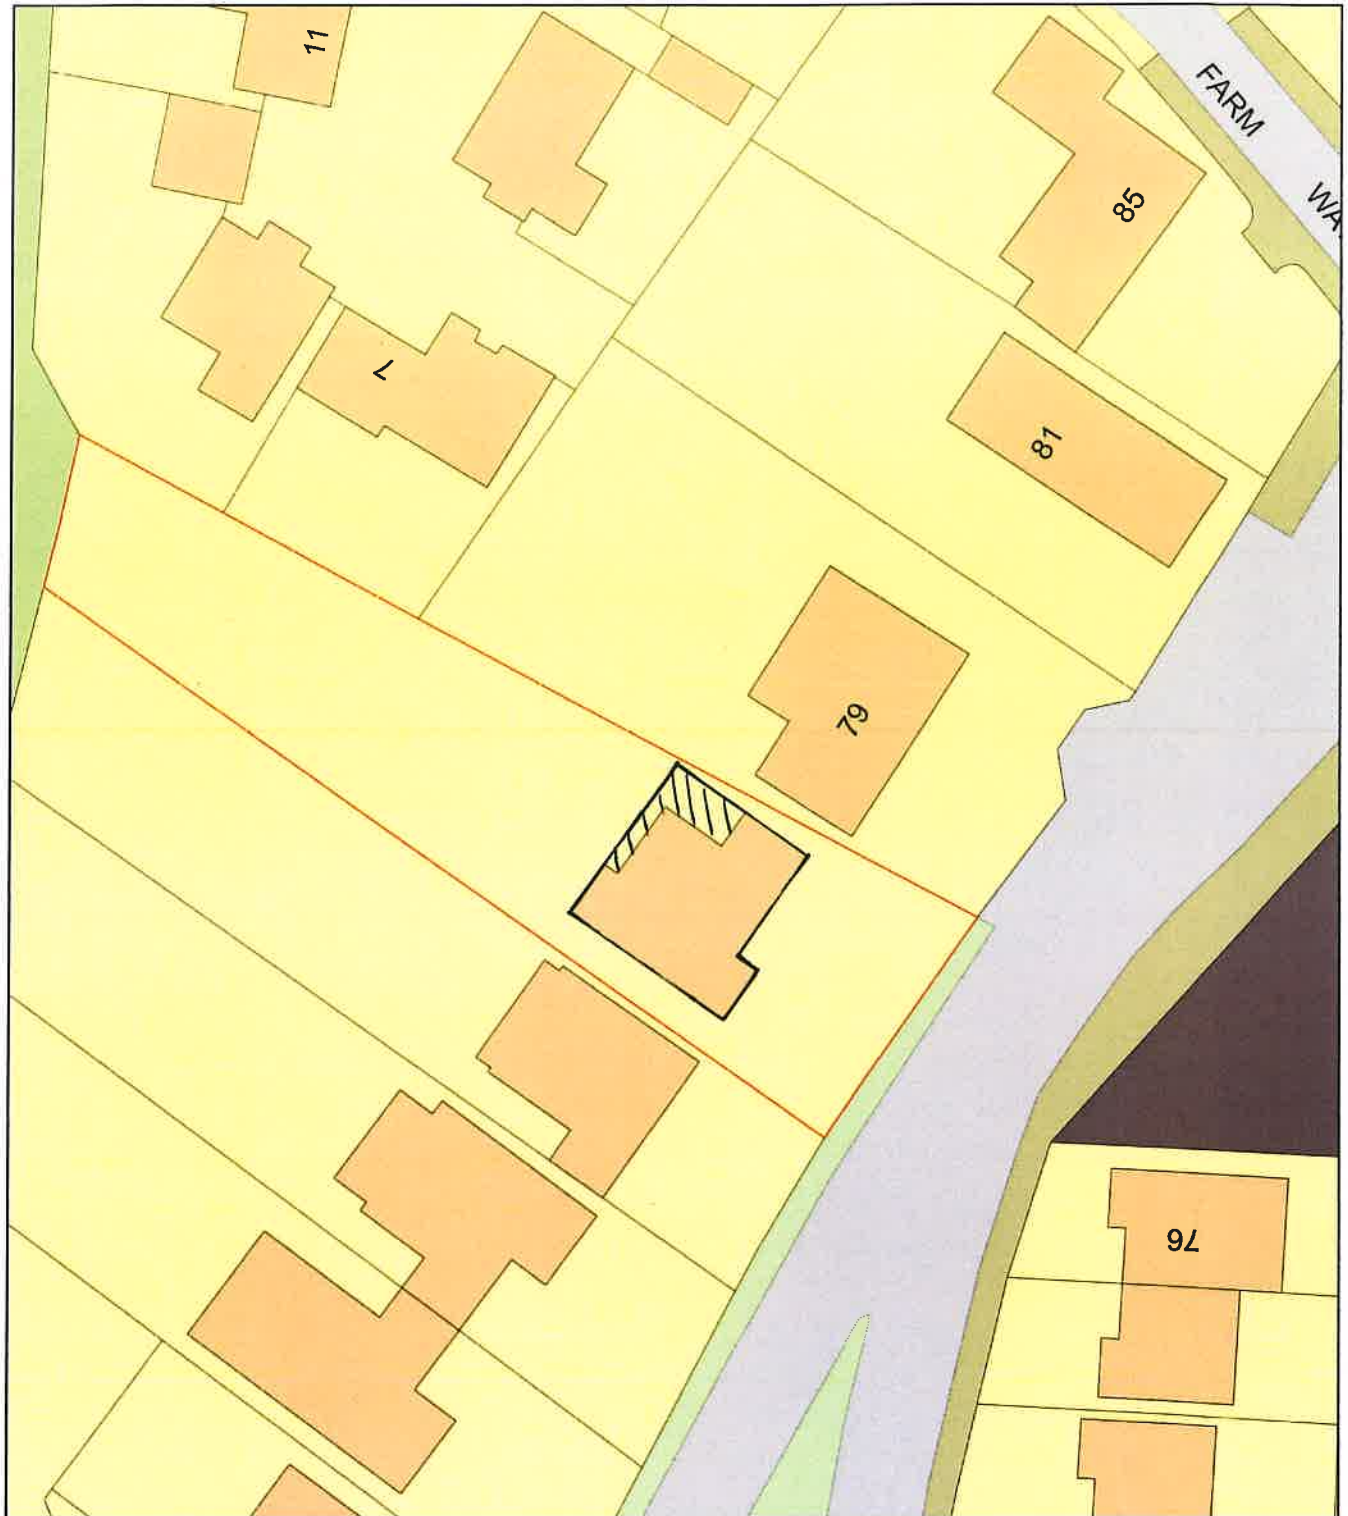

0 20
Metres



Plan Produced for: Mr Michael Wilson

Date Produced: 20 Feb 2019

Plan Number/Project ID: TQRQM19051131158507

Scale: 1:500 @ A4