



PHYSICAL SCALE IN METERS @ 1:100

NOTES:
This drawing has been produced solely for PLANNING/DESIGN.
Do not Scale from this Drawing except for planning purposes.
Any drainage shown is presumed and to be checked on site
before commencement of works.
This drawing is the copyright of Mf Designs Ltd.

Proposed Southeast (Front)

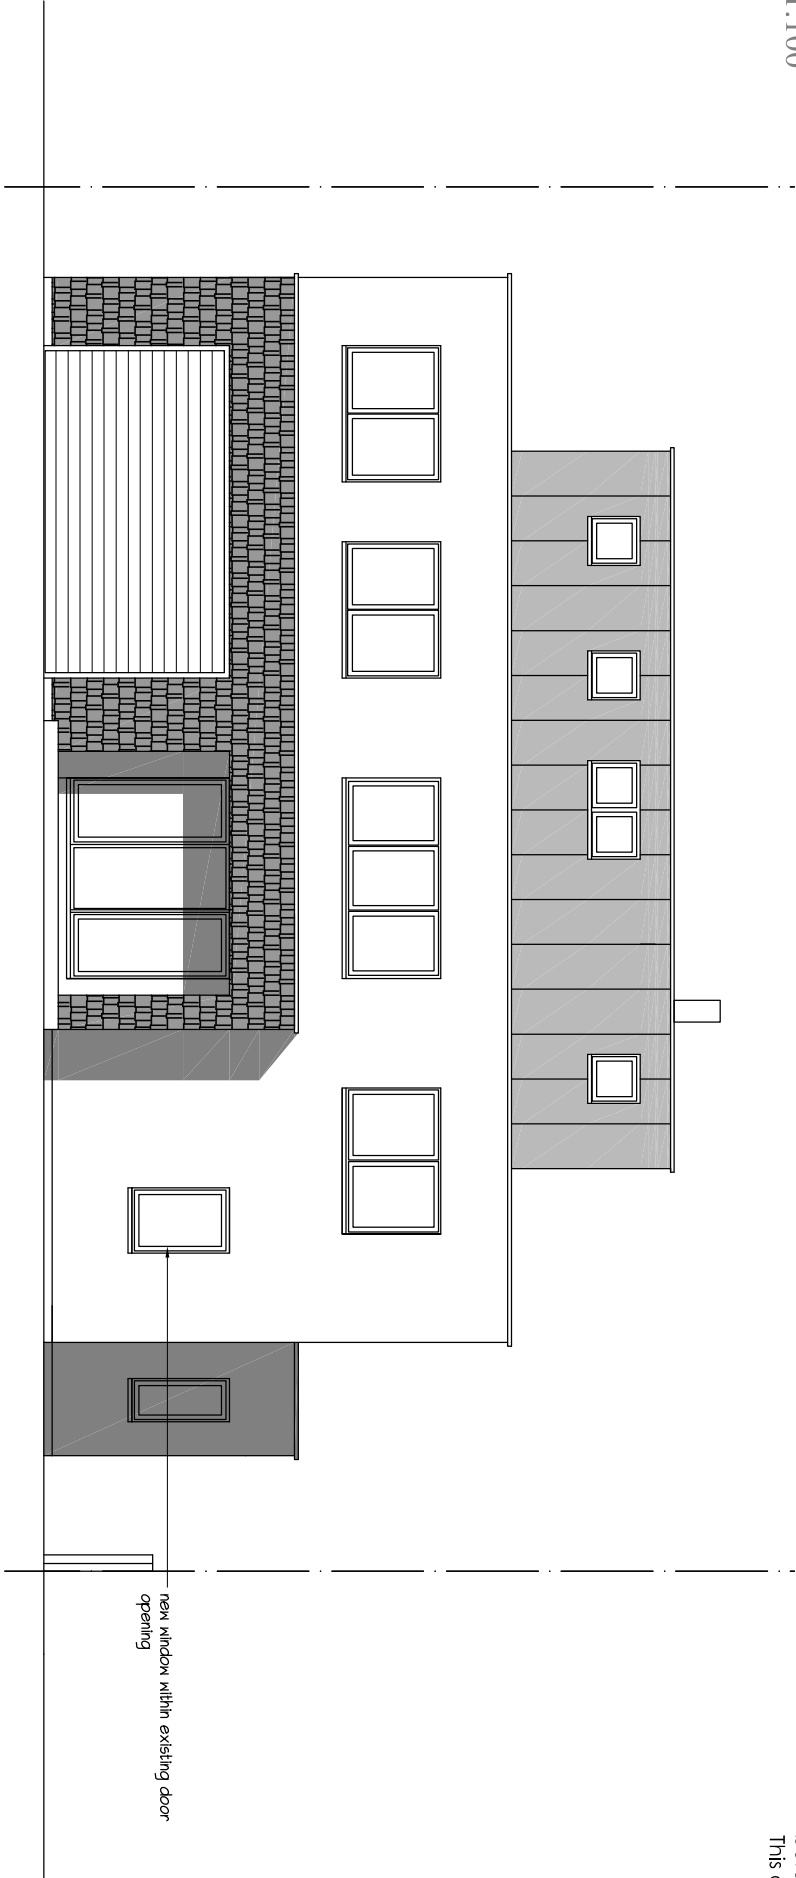

Proposed Northeast (no change to approved plans)

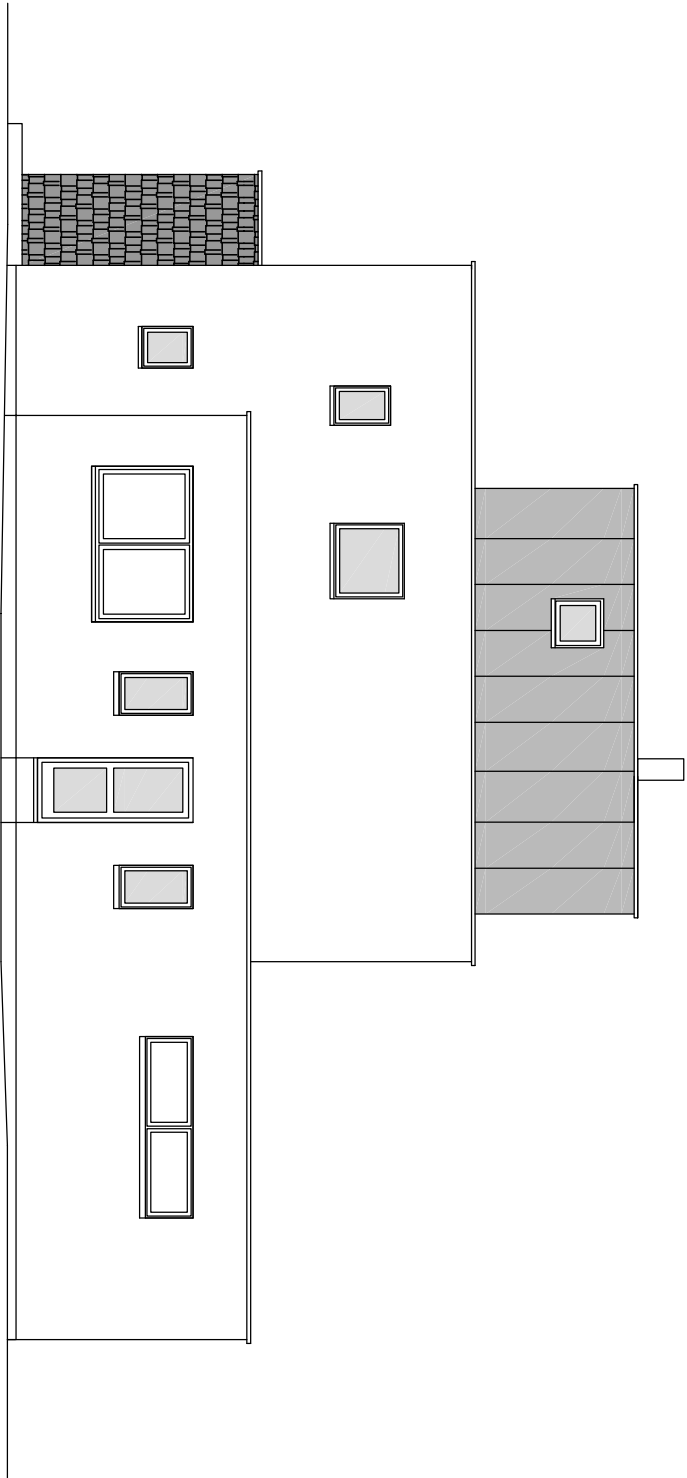

EXTENSION & ALTERATIONS - 23 North Shore Road, Hayling Island.

A: 03/07/2019 - non-material amendment application with revised fenestration as indicated

mf designs ltd
Chartered Architects



36 Grove Road • Havant • Hampshire • PO9 1AR
Director: Martin Farrer RIBA • Co Registration No.4507379

t/f 02392 470967
e admin@mfdesigns.org.uk

Date: December 2018
Scale: 1:100

Job No: 3212
Dwg No: P_02 A