




GROUND FLOOR
1 : 100

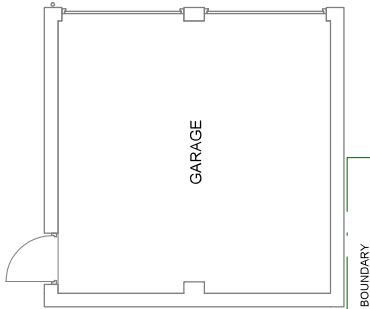

HARDSTAND PARKING
& TURNING AREA



FIRST FLOOR
1 : 100

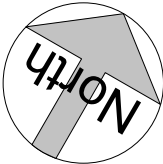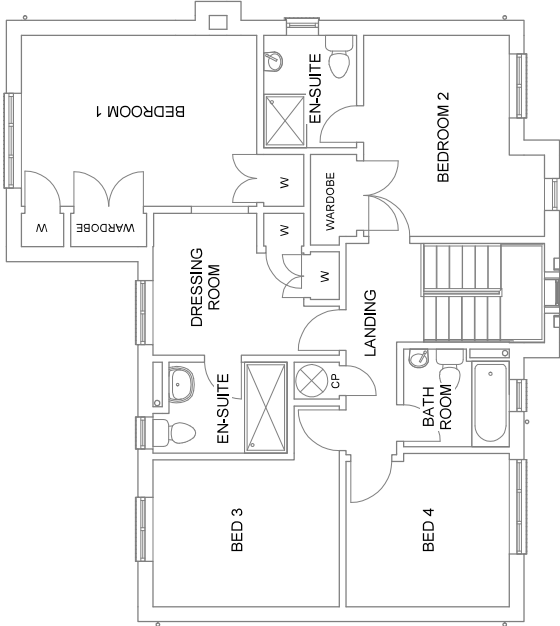

0m 1m 2m 3m 4m 5m

VISUAL SCALE 1:100 @ A3



The Planning Service
Studio, Old Flints 134 North Lane
Clanfield, Waterlooville
Hampshire PO8 0RL
T: 023 92 597364
F: 0845 519 1103
E: info@theplanningservice.co.uk

Scale is correct when printed to the stated ISO size. Printed dimensions are to be used in preference to scaled sizes and all dimensions must be checked on site by the contractor before ordering materials and or commencing work. All dimensions are in mm (unless stated otherwise). The contractor is to ensure the works are inspected and completed to the satisfaction of the local authority. Compliance with building regulations or a party wall award / agreement is not to be assumed.
No deviation from this drawing will be permitted without the prior written consent of the designer. Under the provisions of the Building Regulations 2015, the work shown on this drawing and the work contained therein remains the property of the designer (the planning service), and may not be reproduced in any form whatsoever without prior written consent.
Under the construction (design and management) regulations 2015 CDM(2015) all design work for both domestic and commercial development(s) are to conform to those regulations.
E&EO.

Simon Wilson

16a Beeches,
Emsworth Road,
Havant PO9 2SS

**EXISTING FLOOR
PLANS**

Project number	0226
Date	26/02/2019
Drawn by	JJ
Project Status	Planning
E005	
Scale	1 : 100