
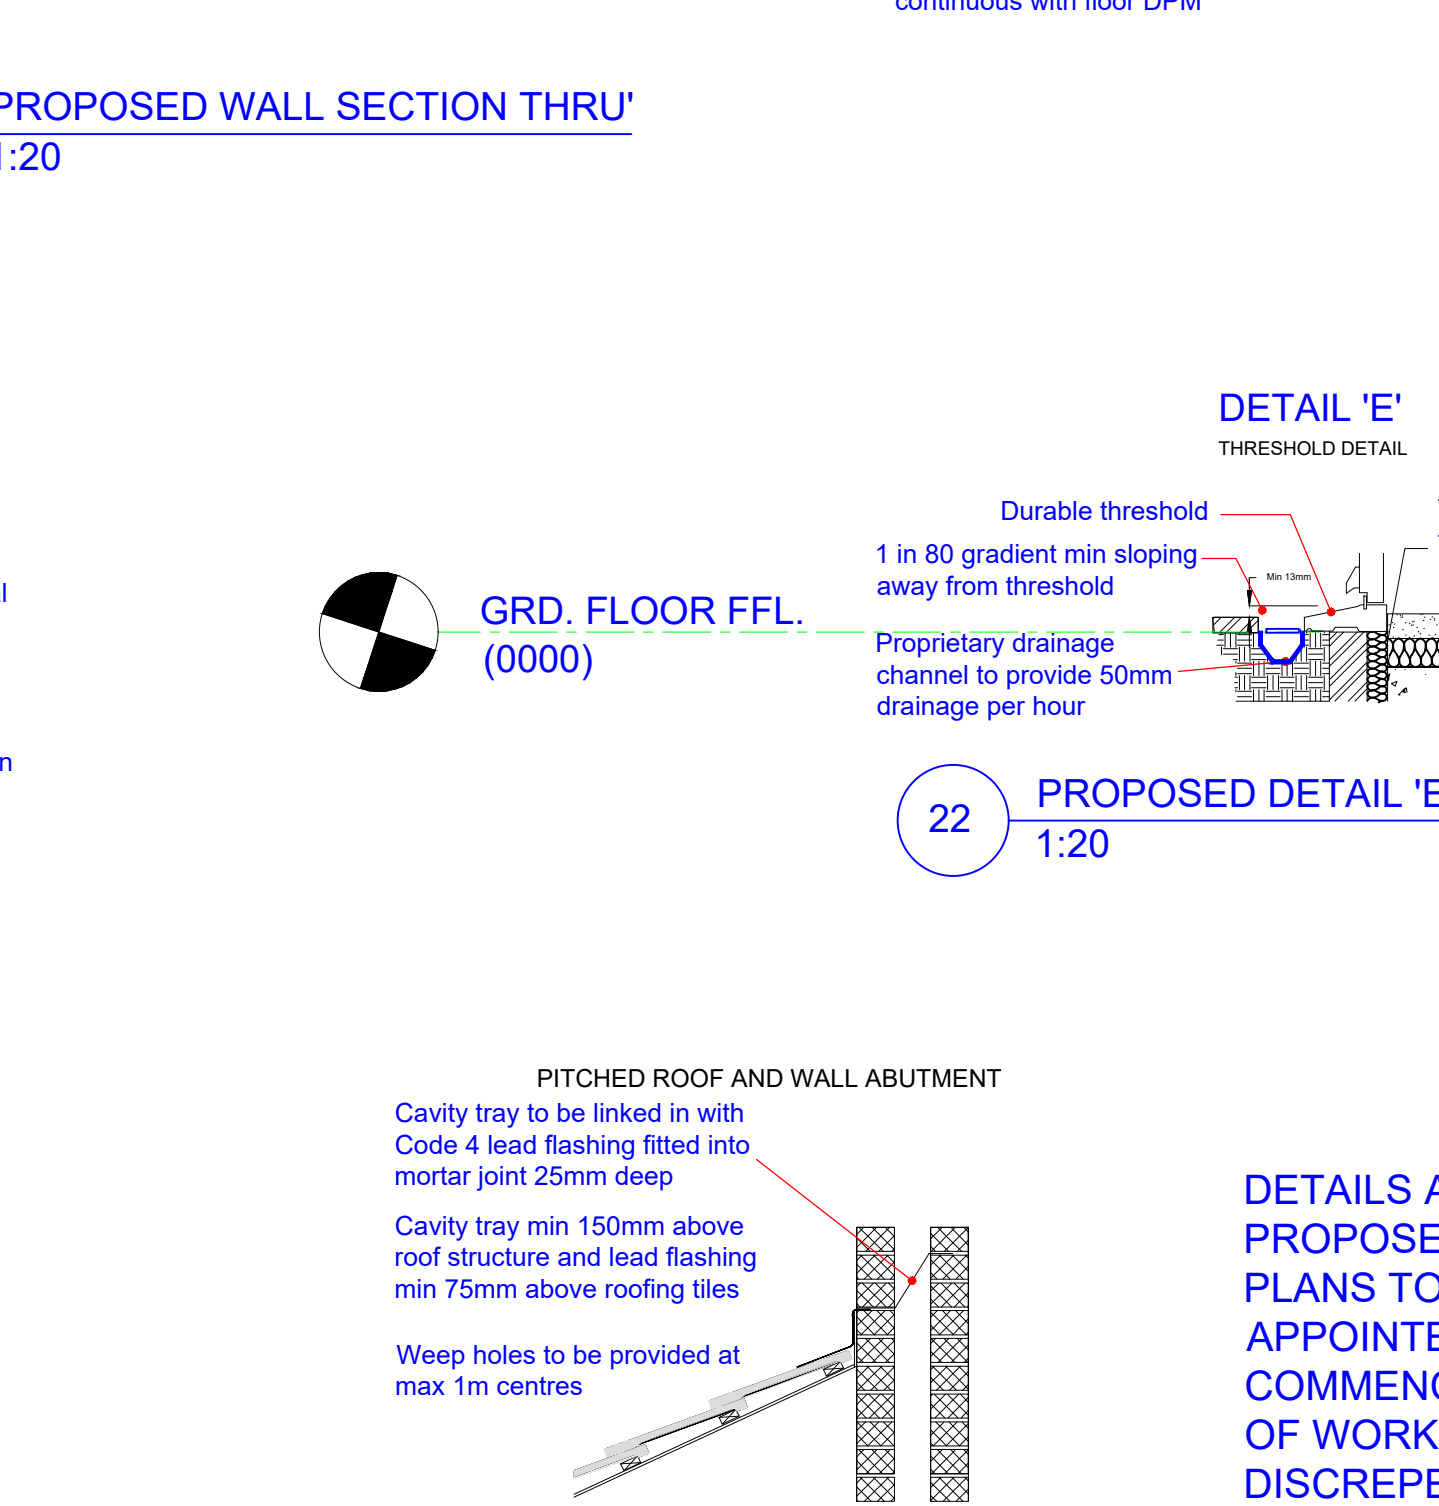
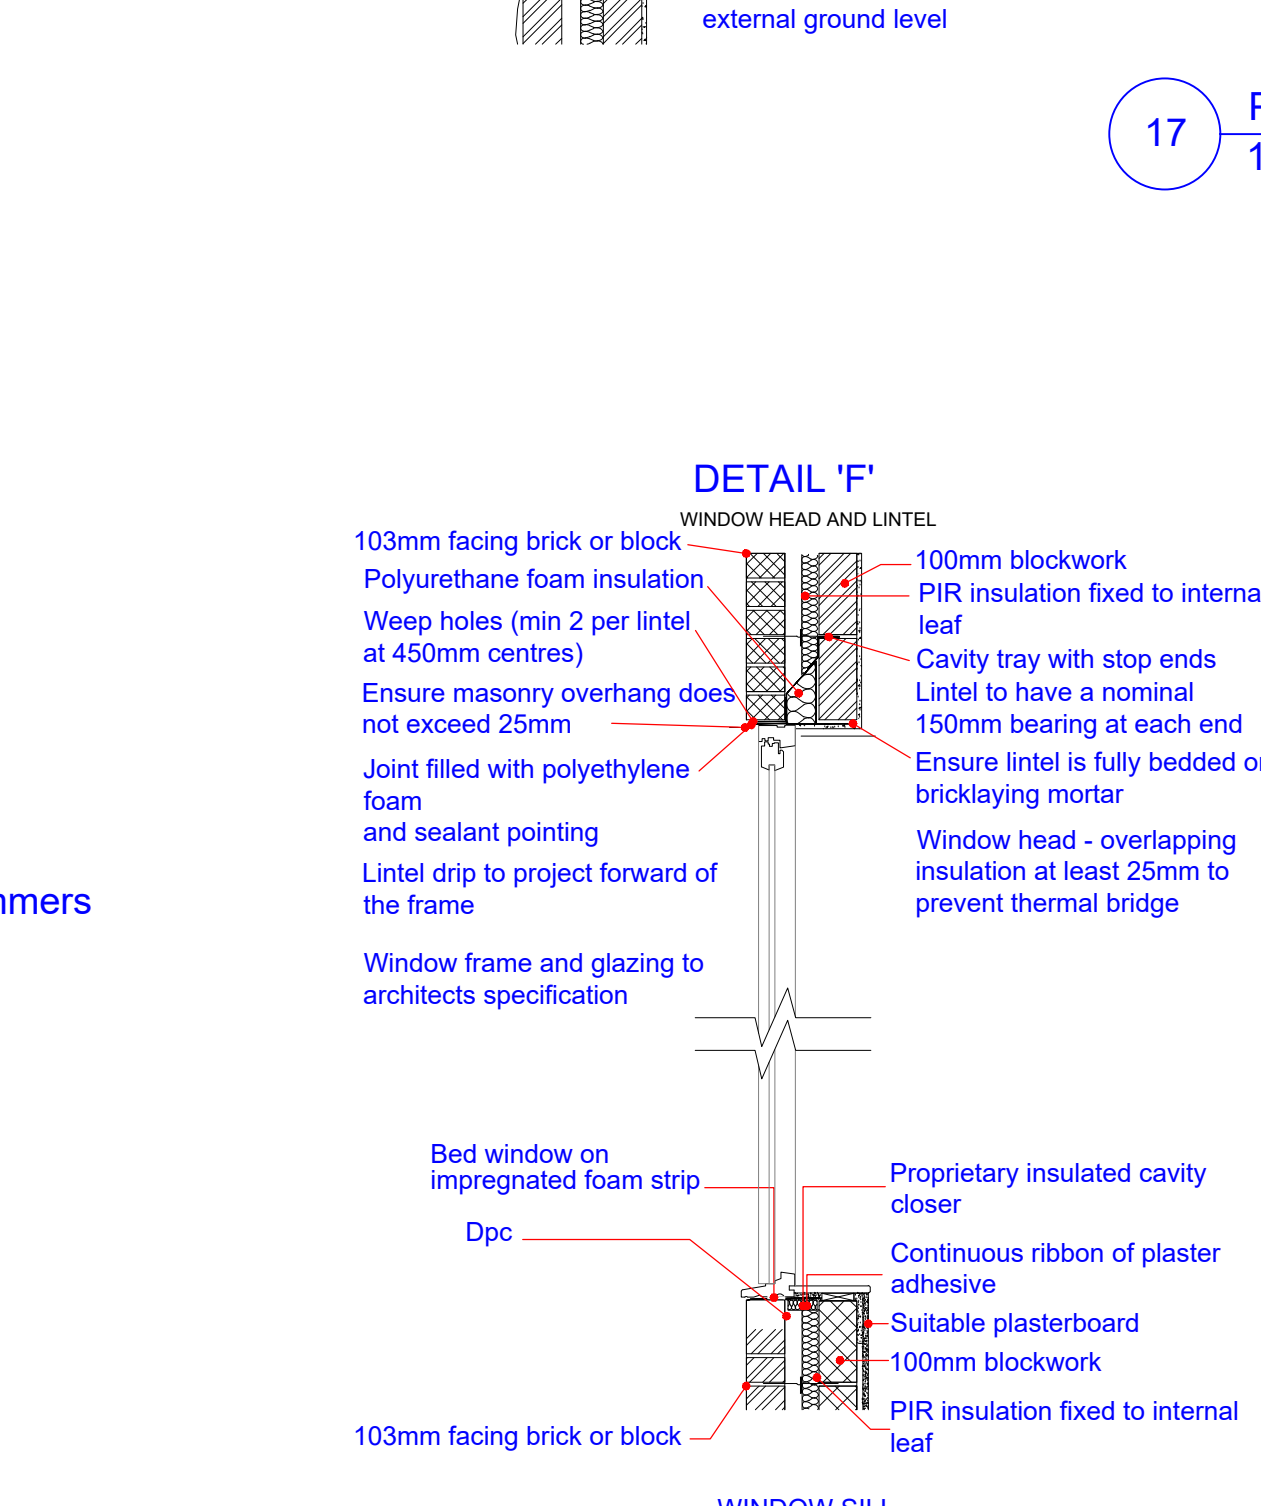
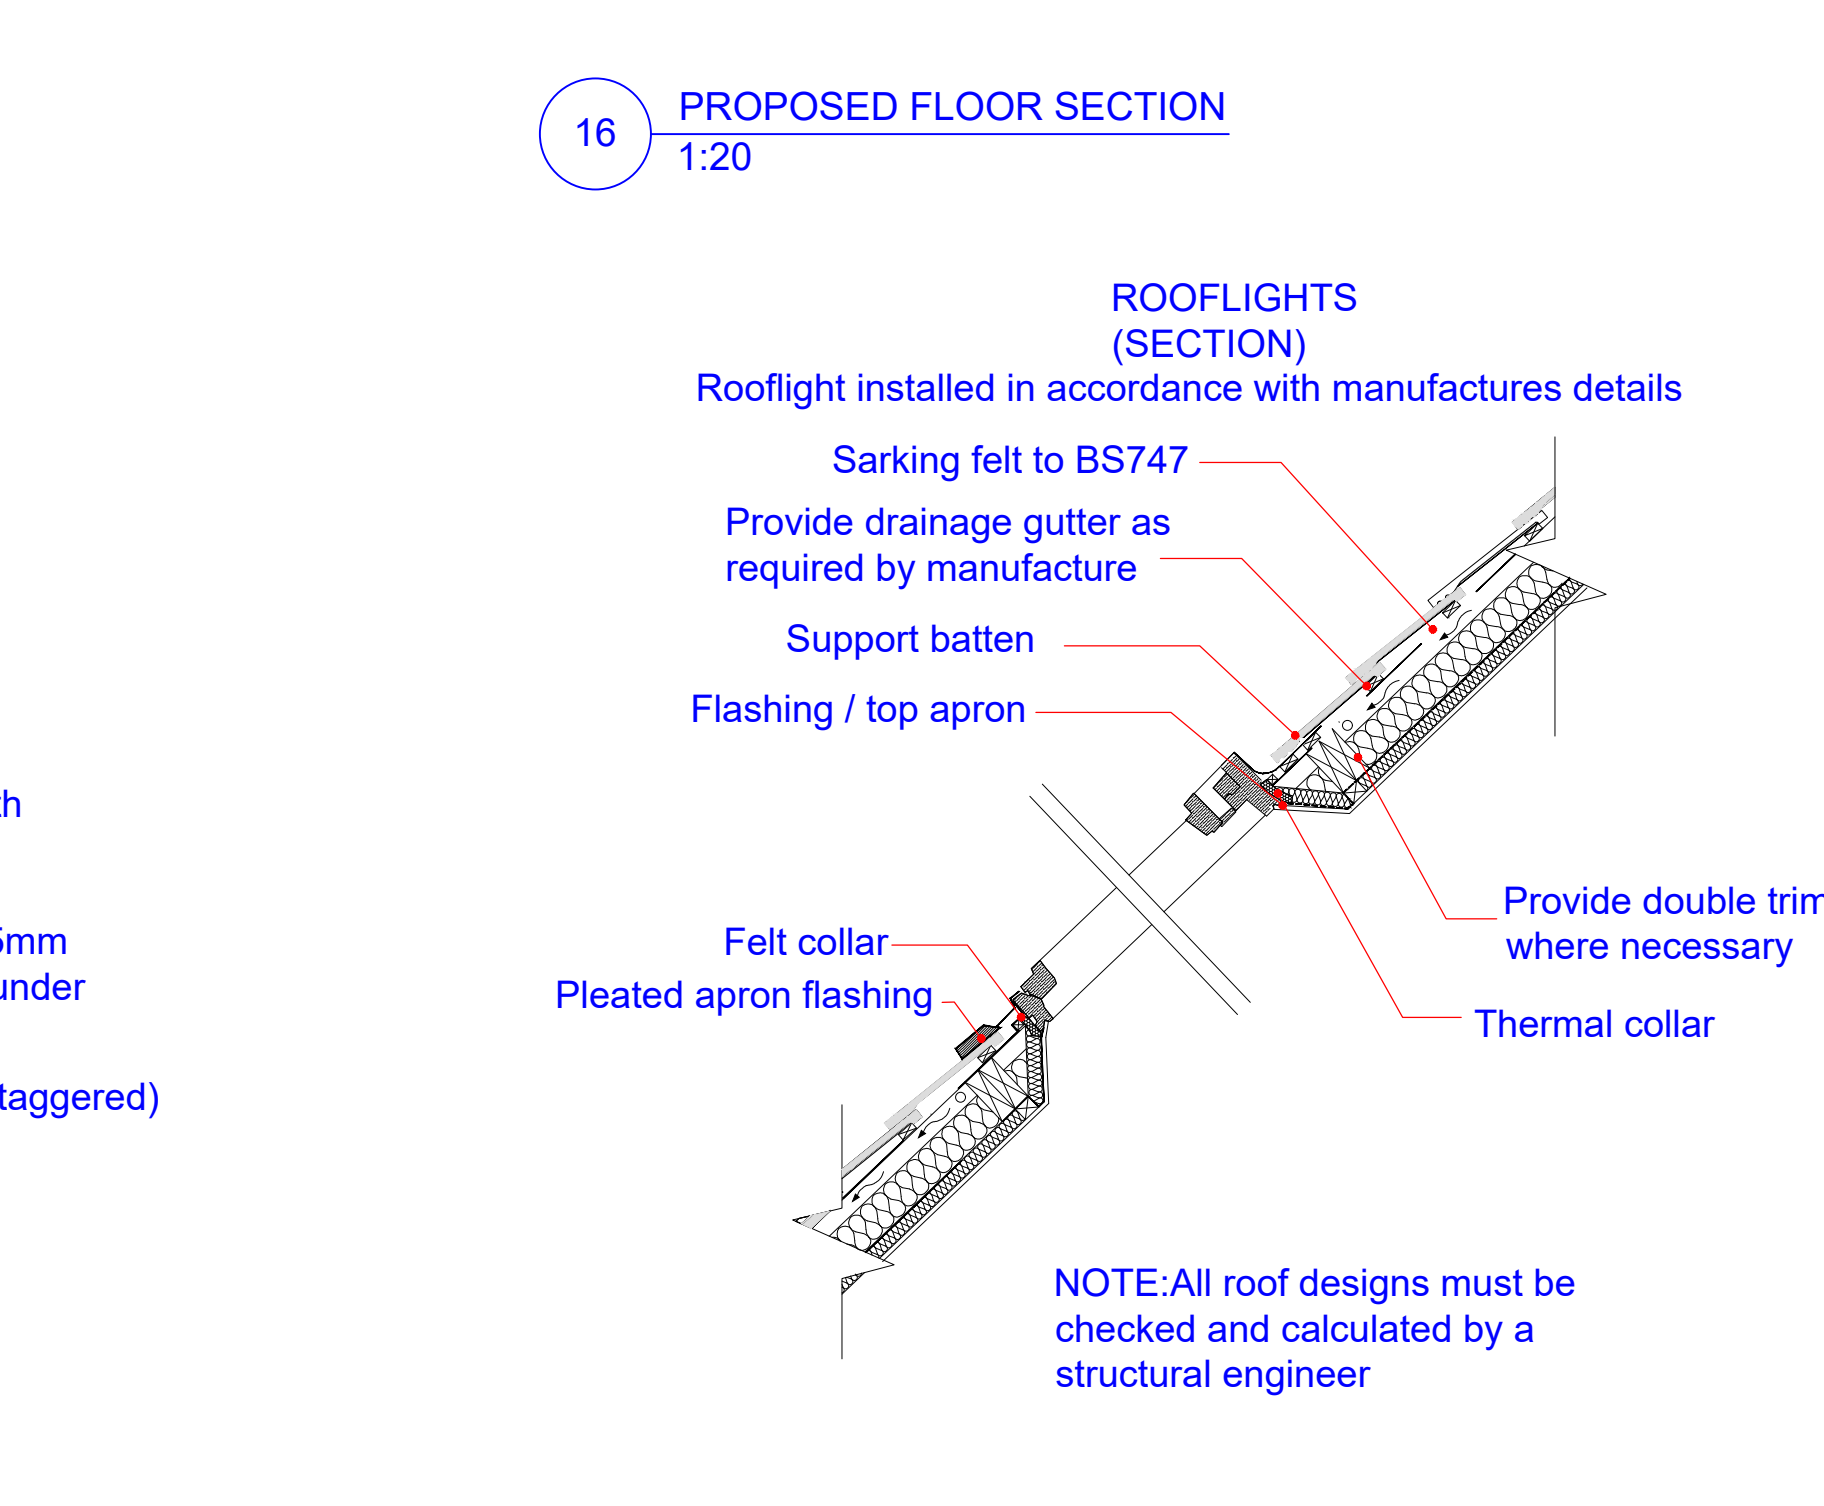
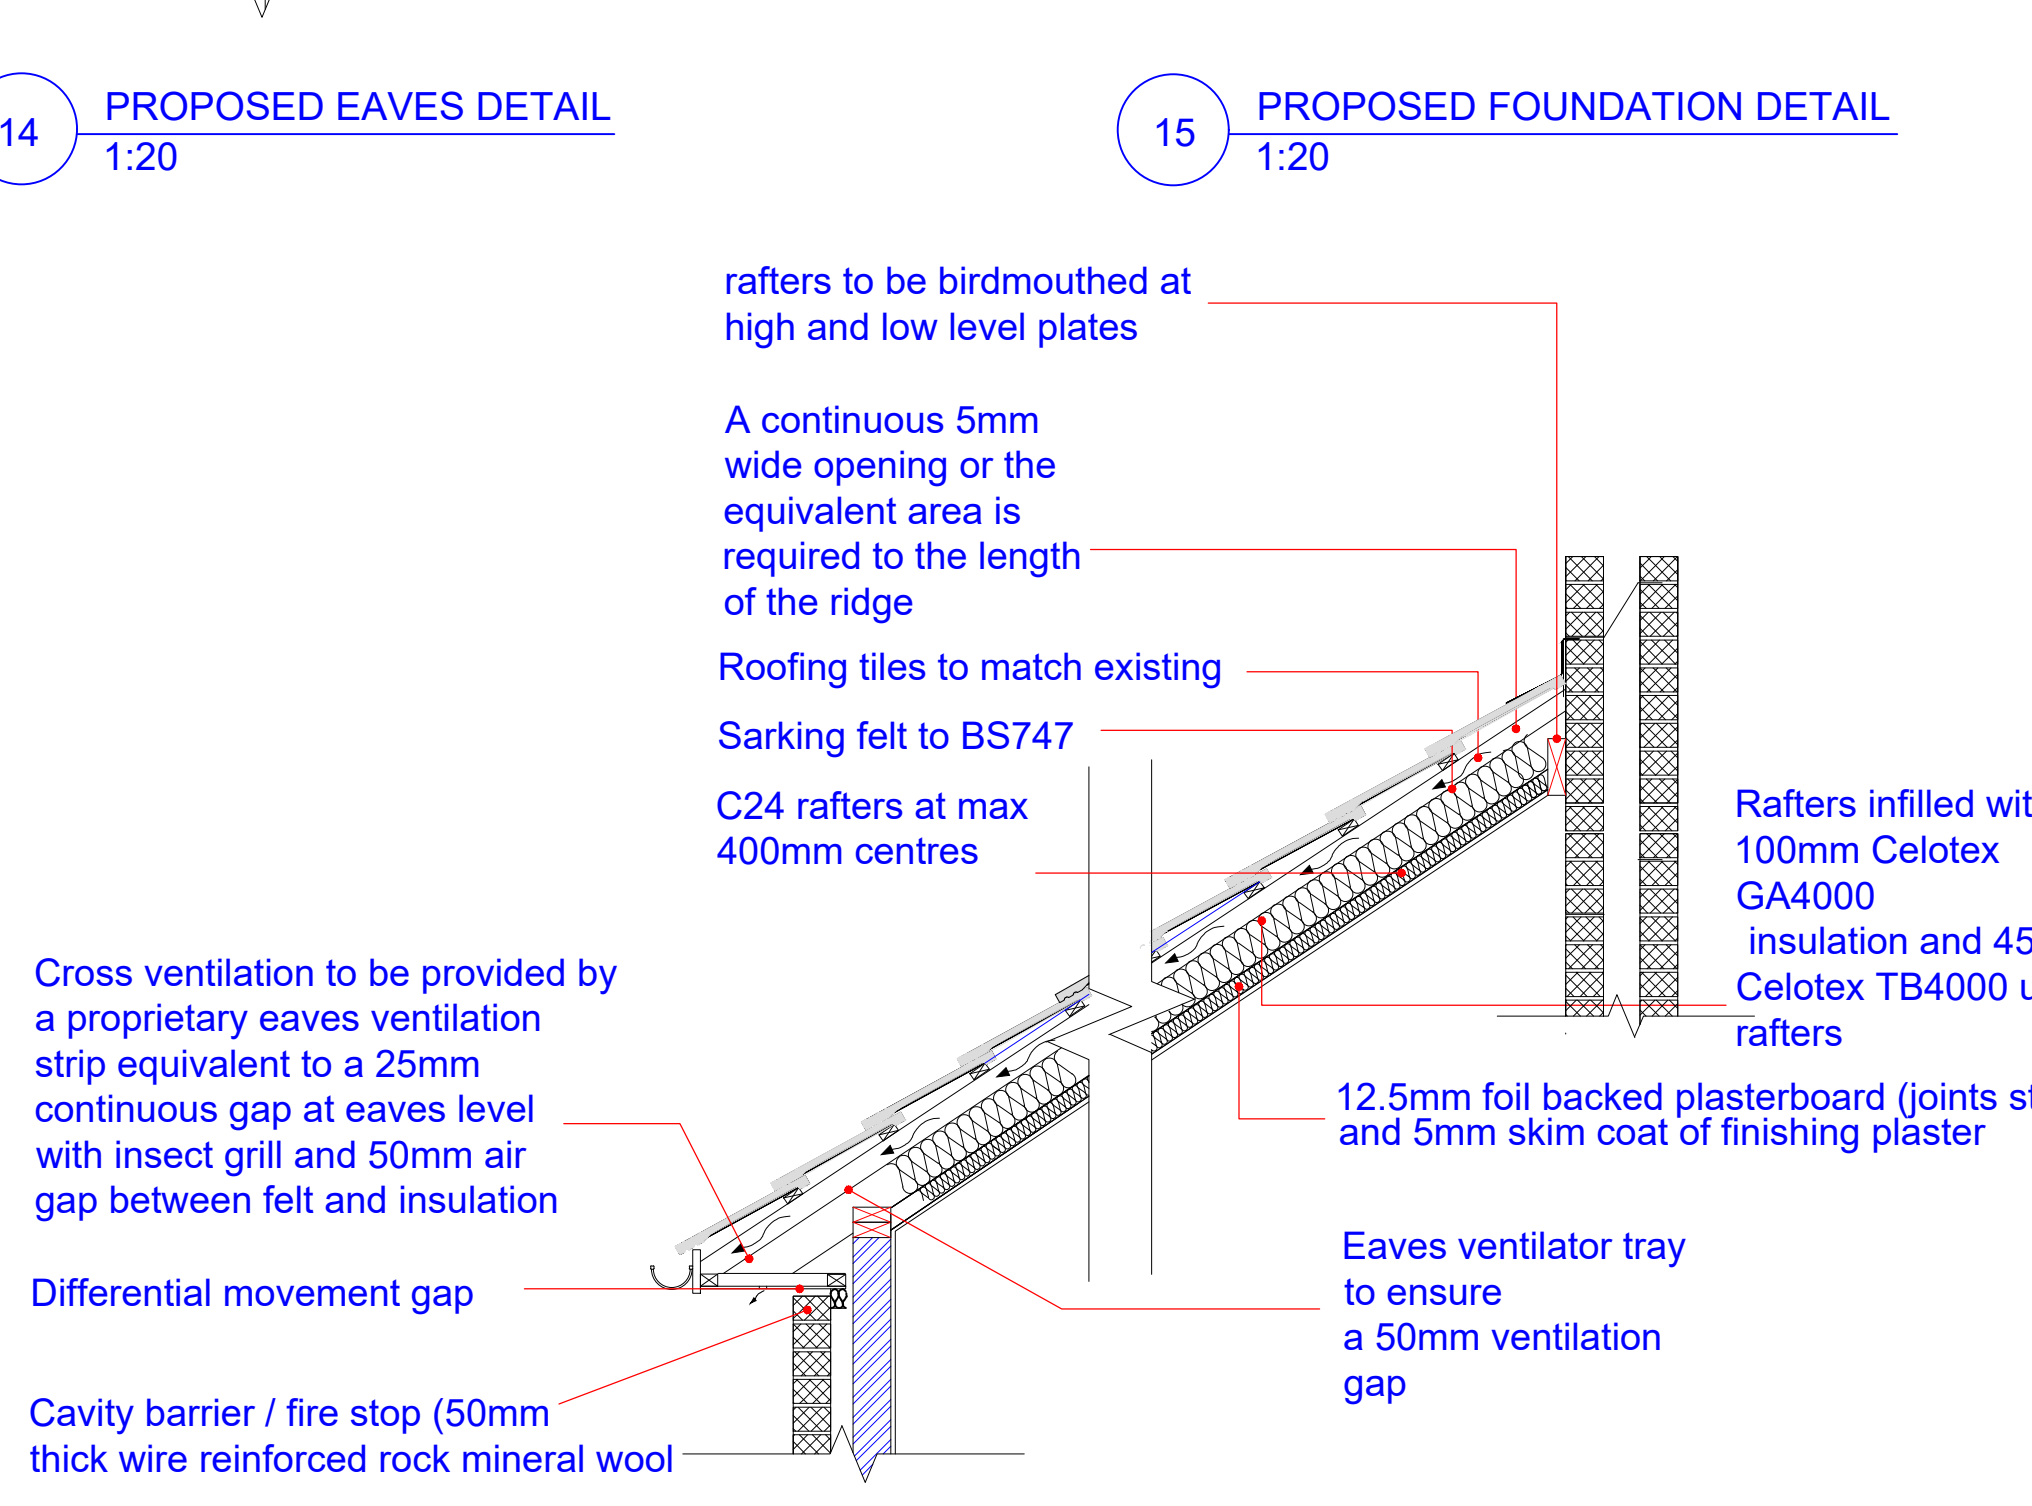
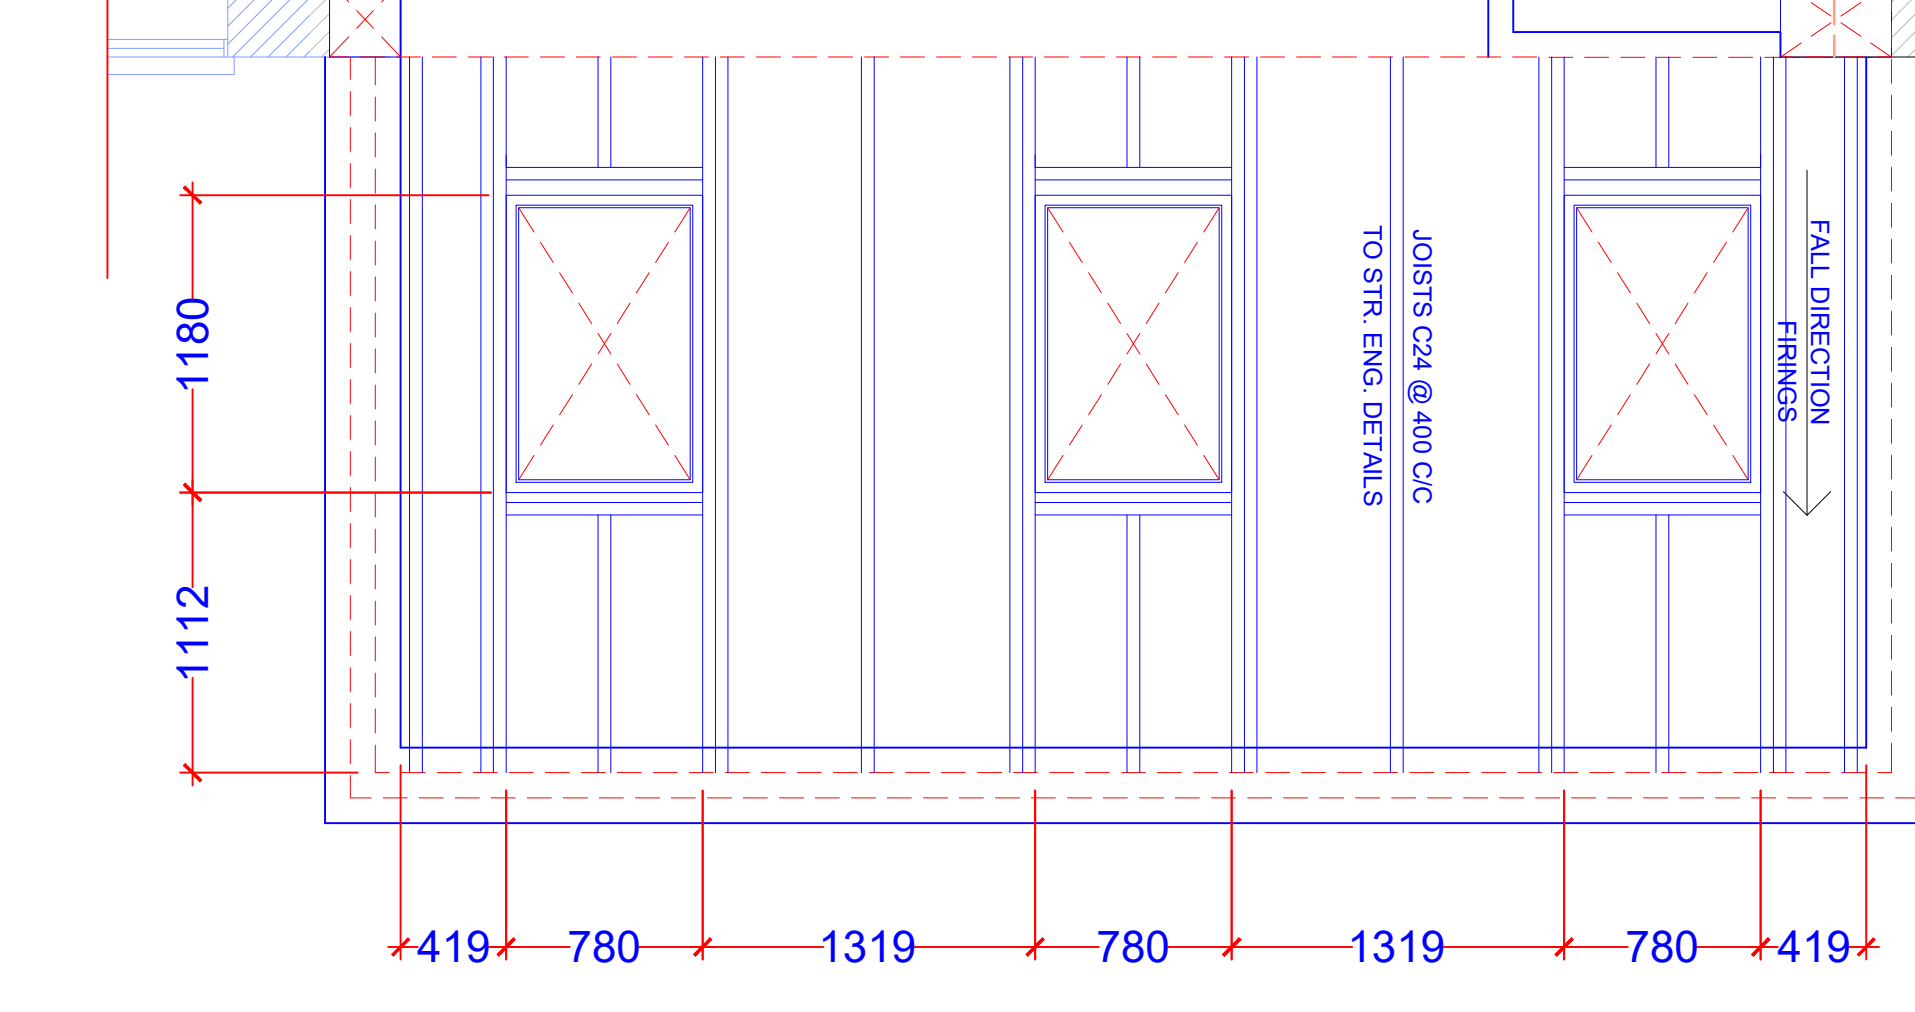
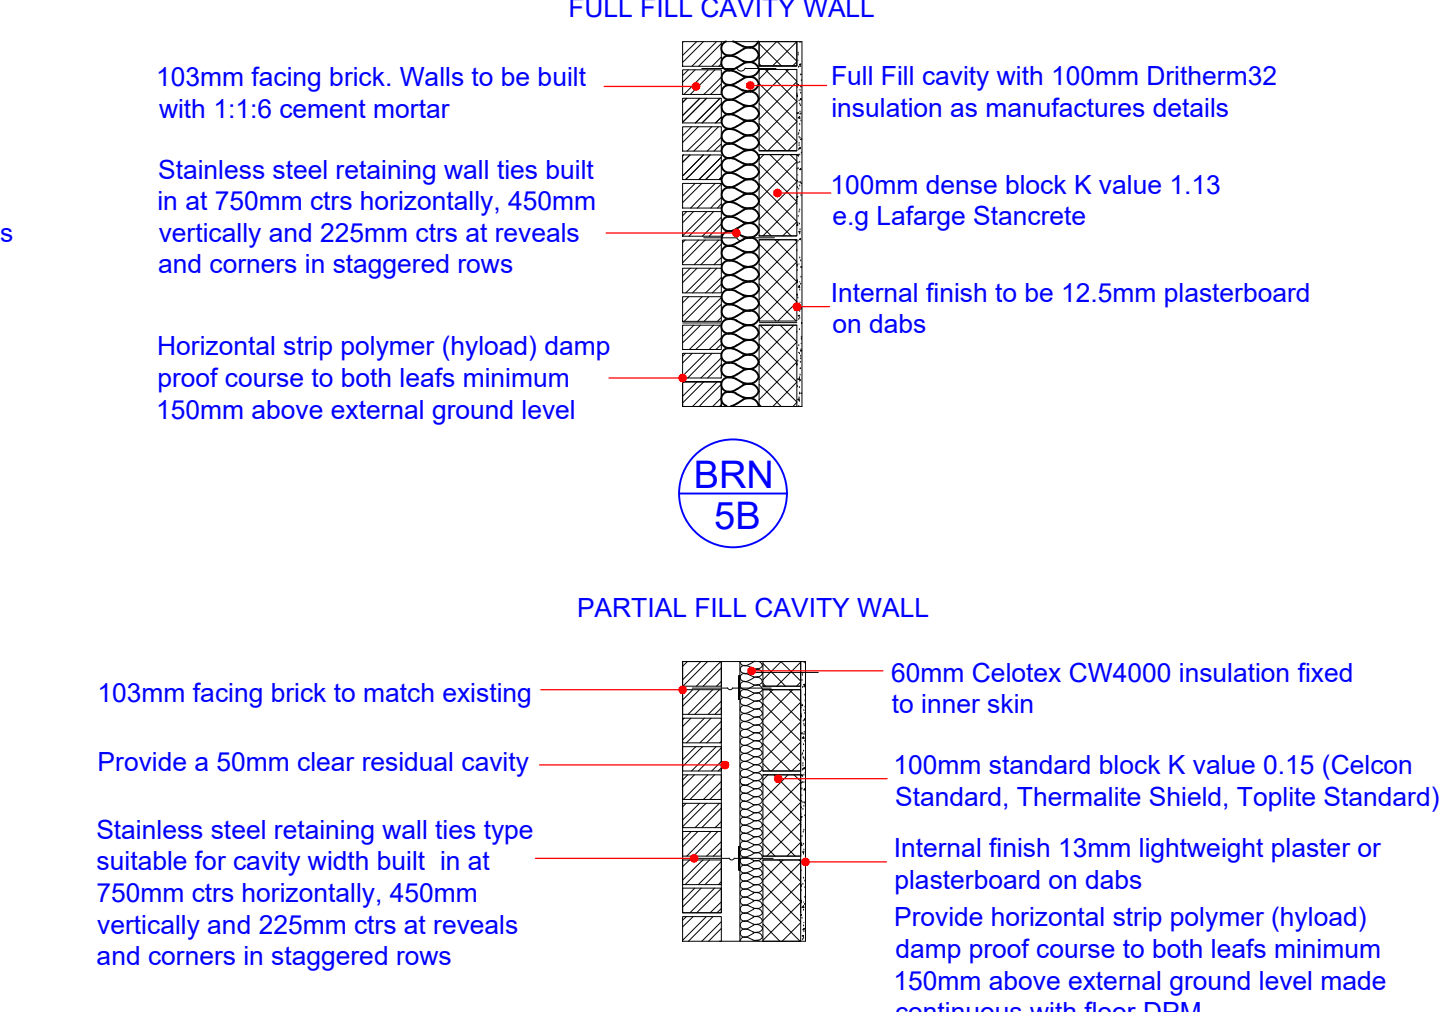
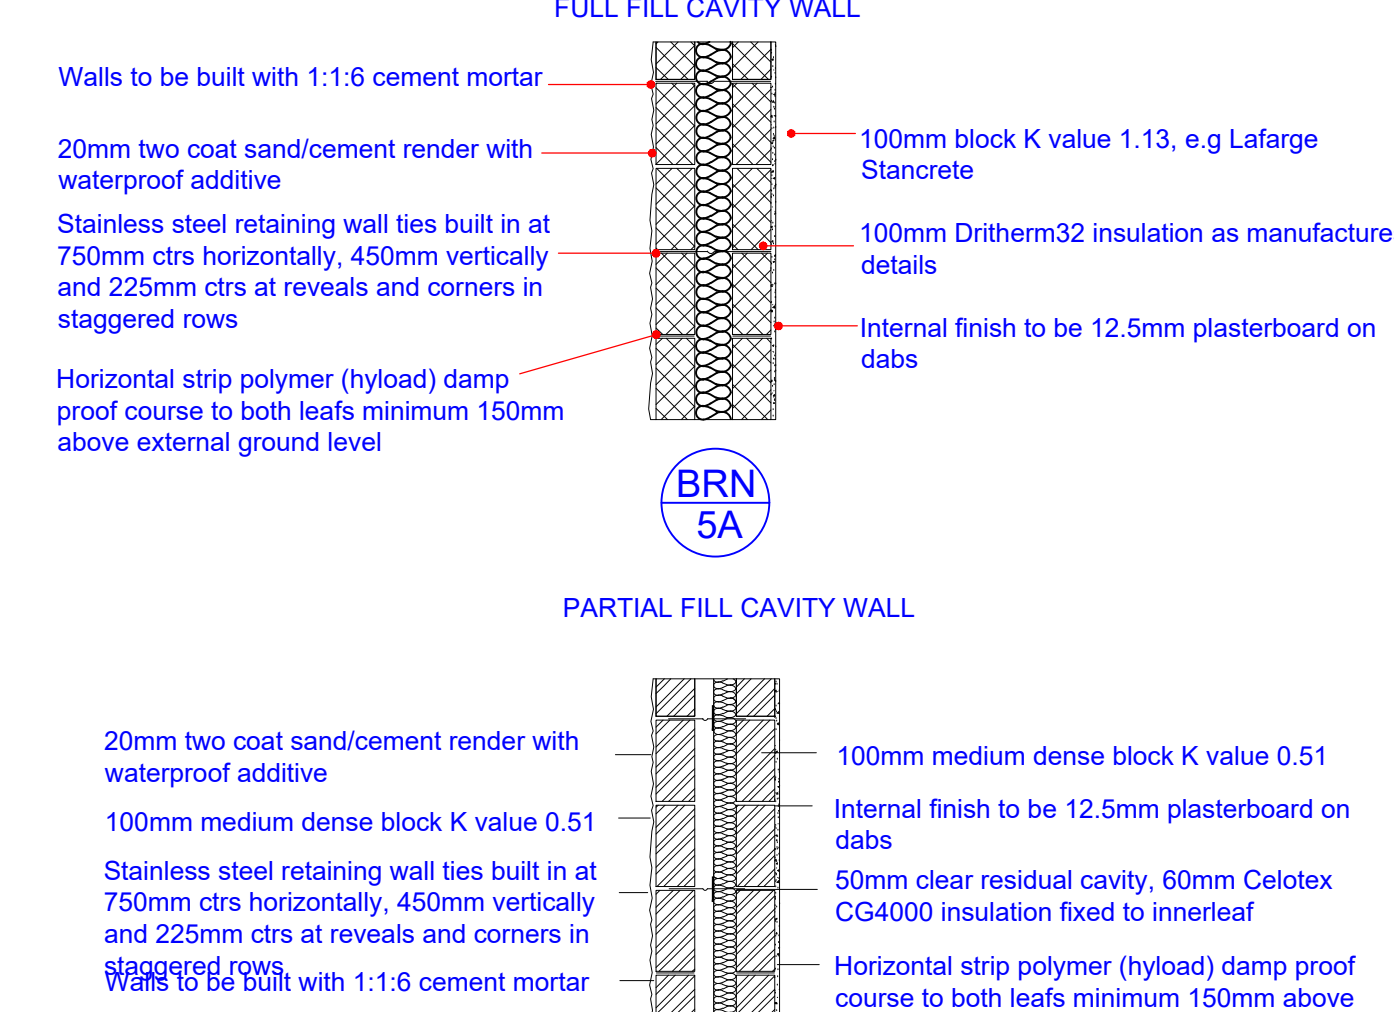
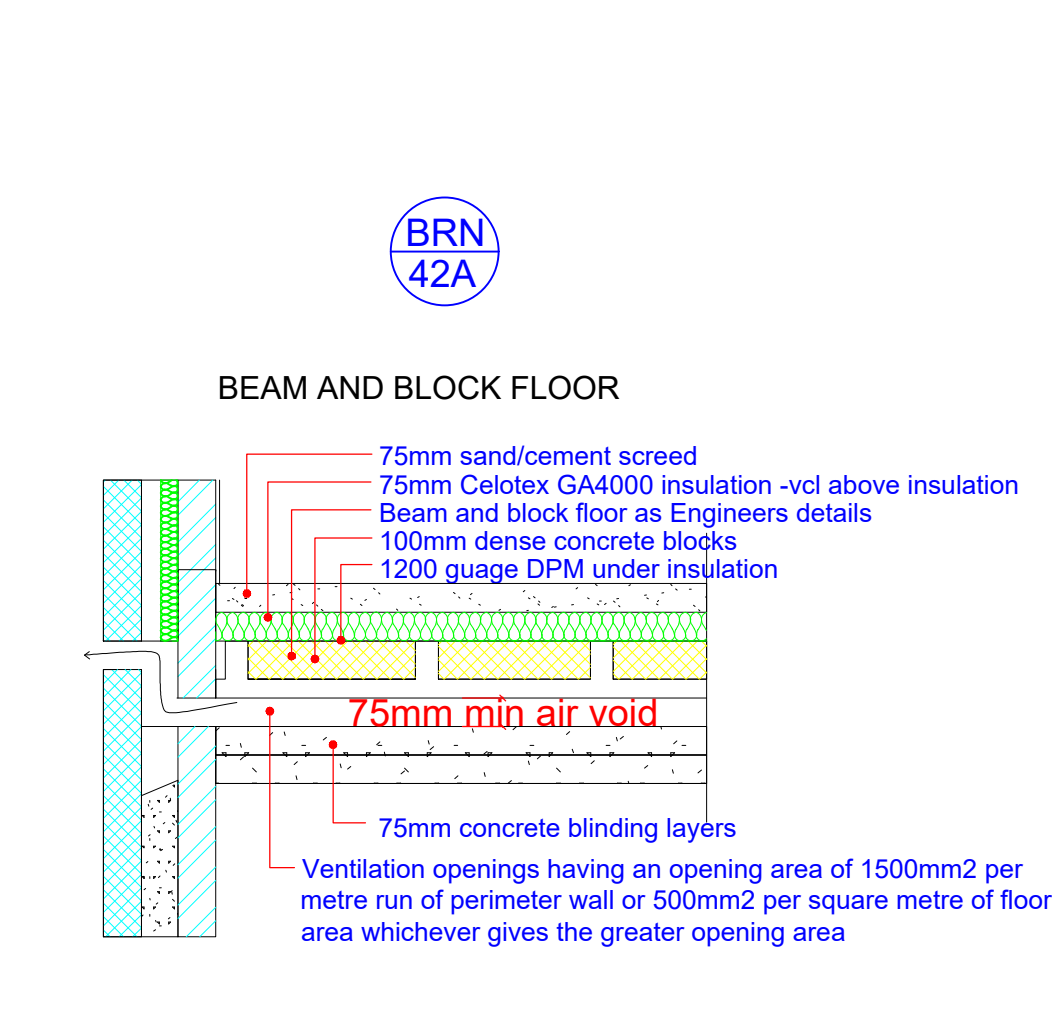
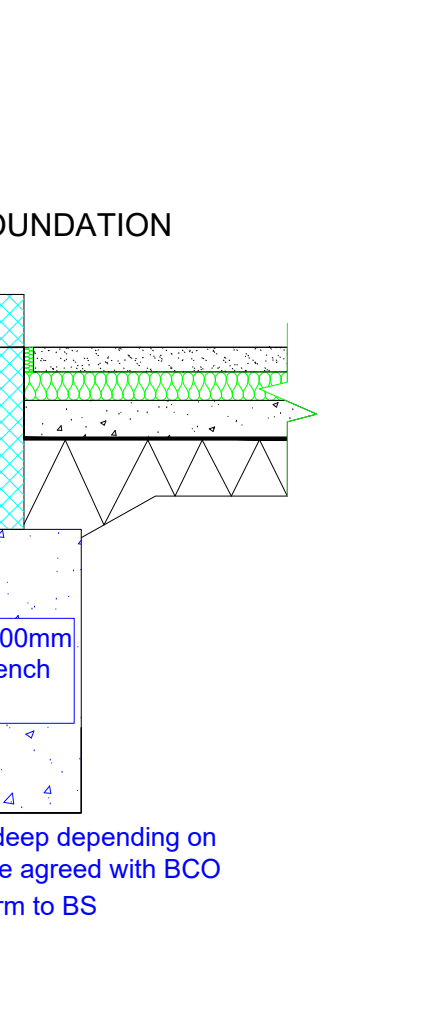
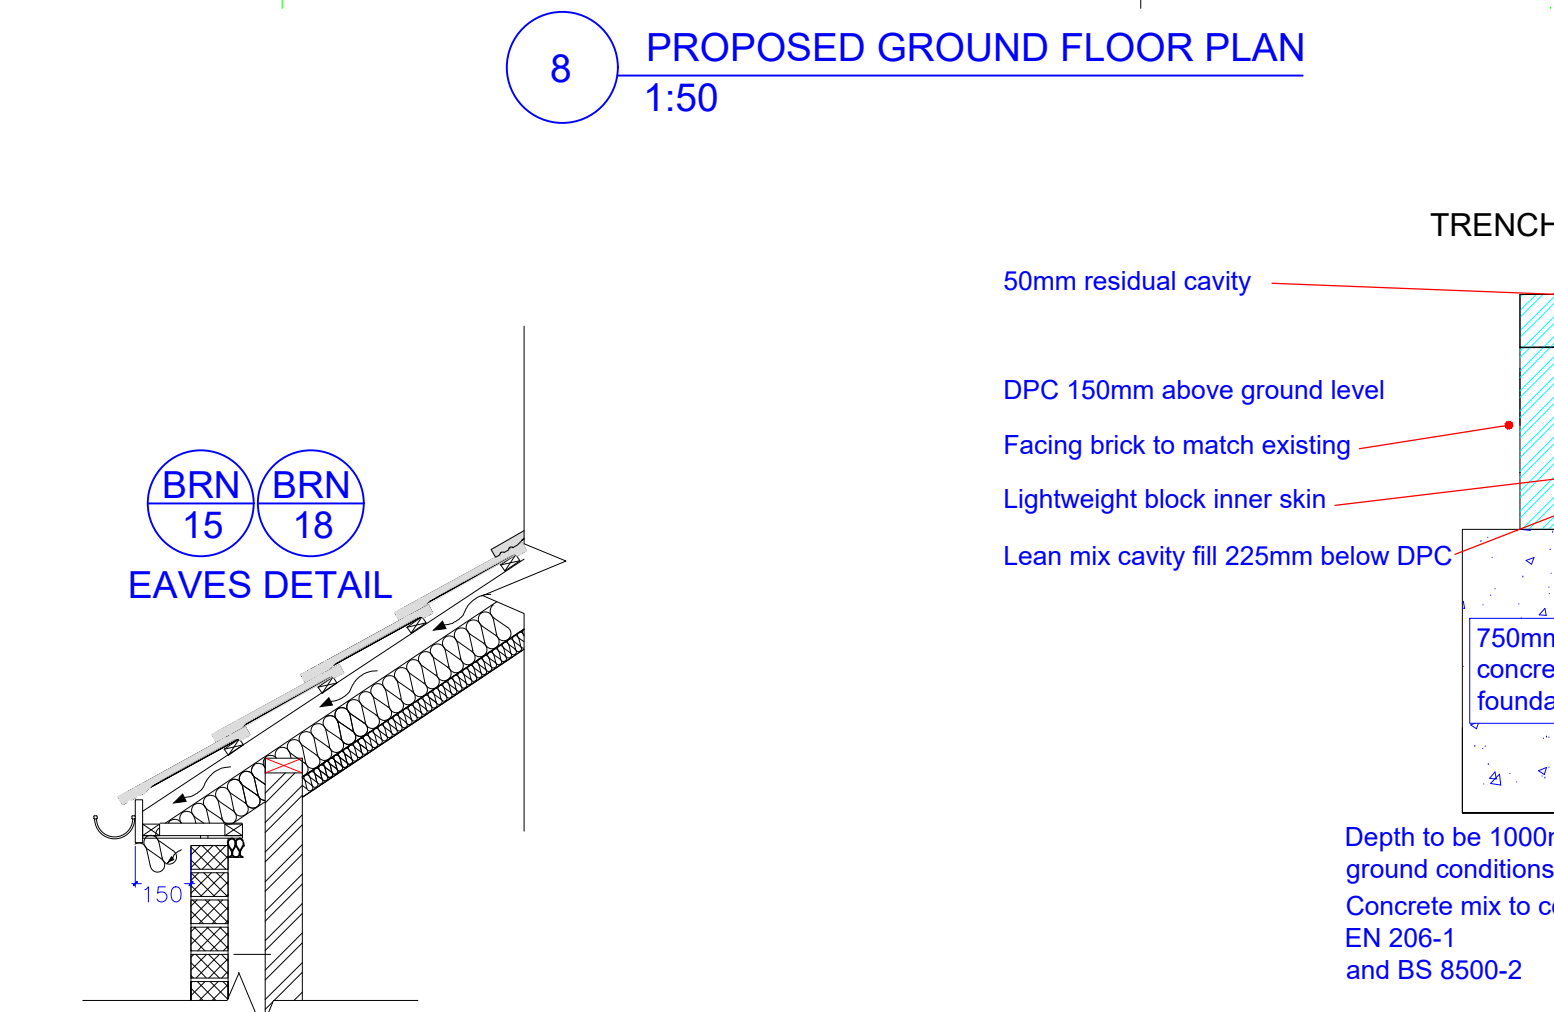
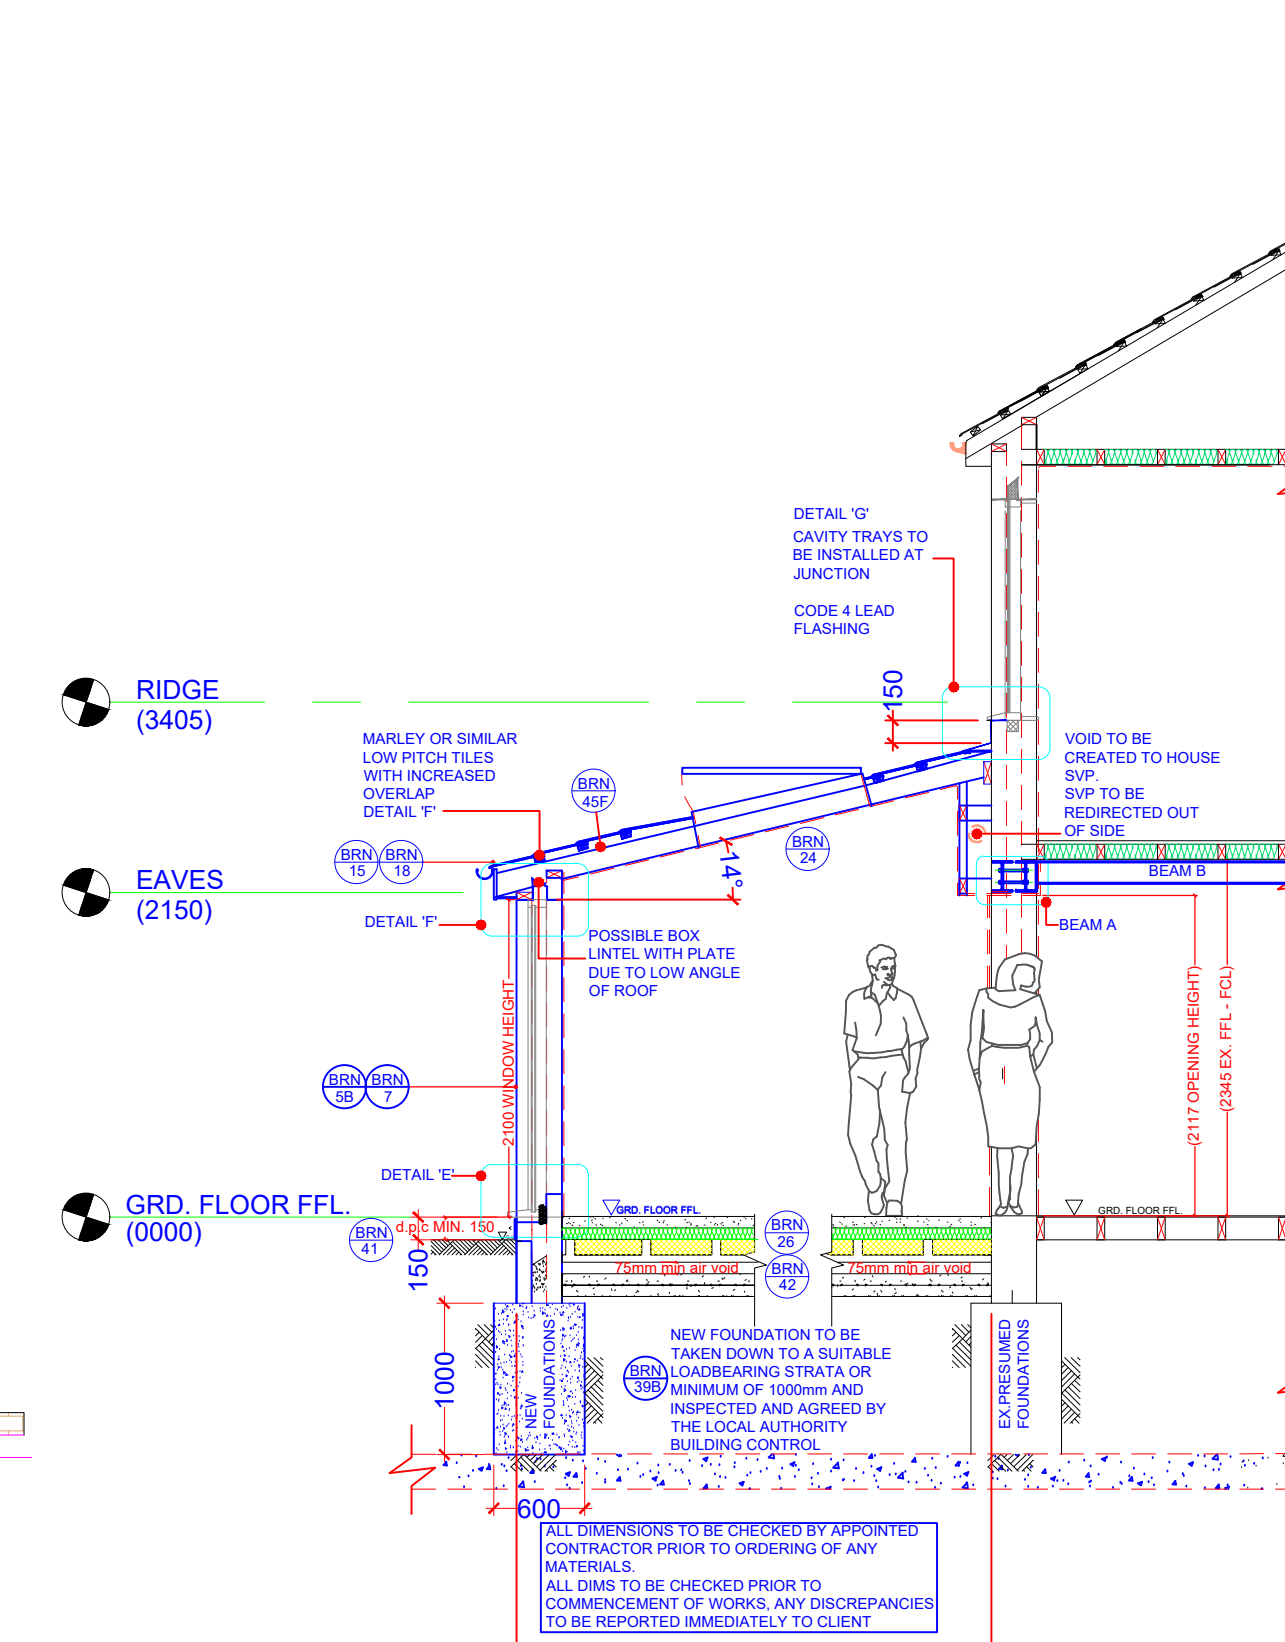
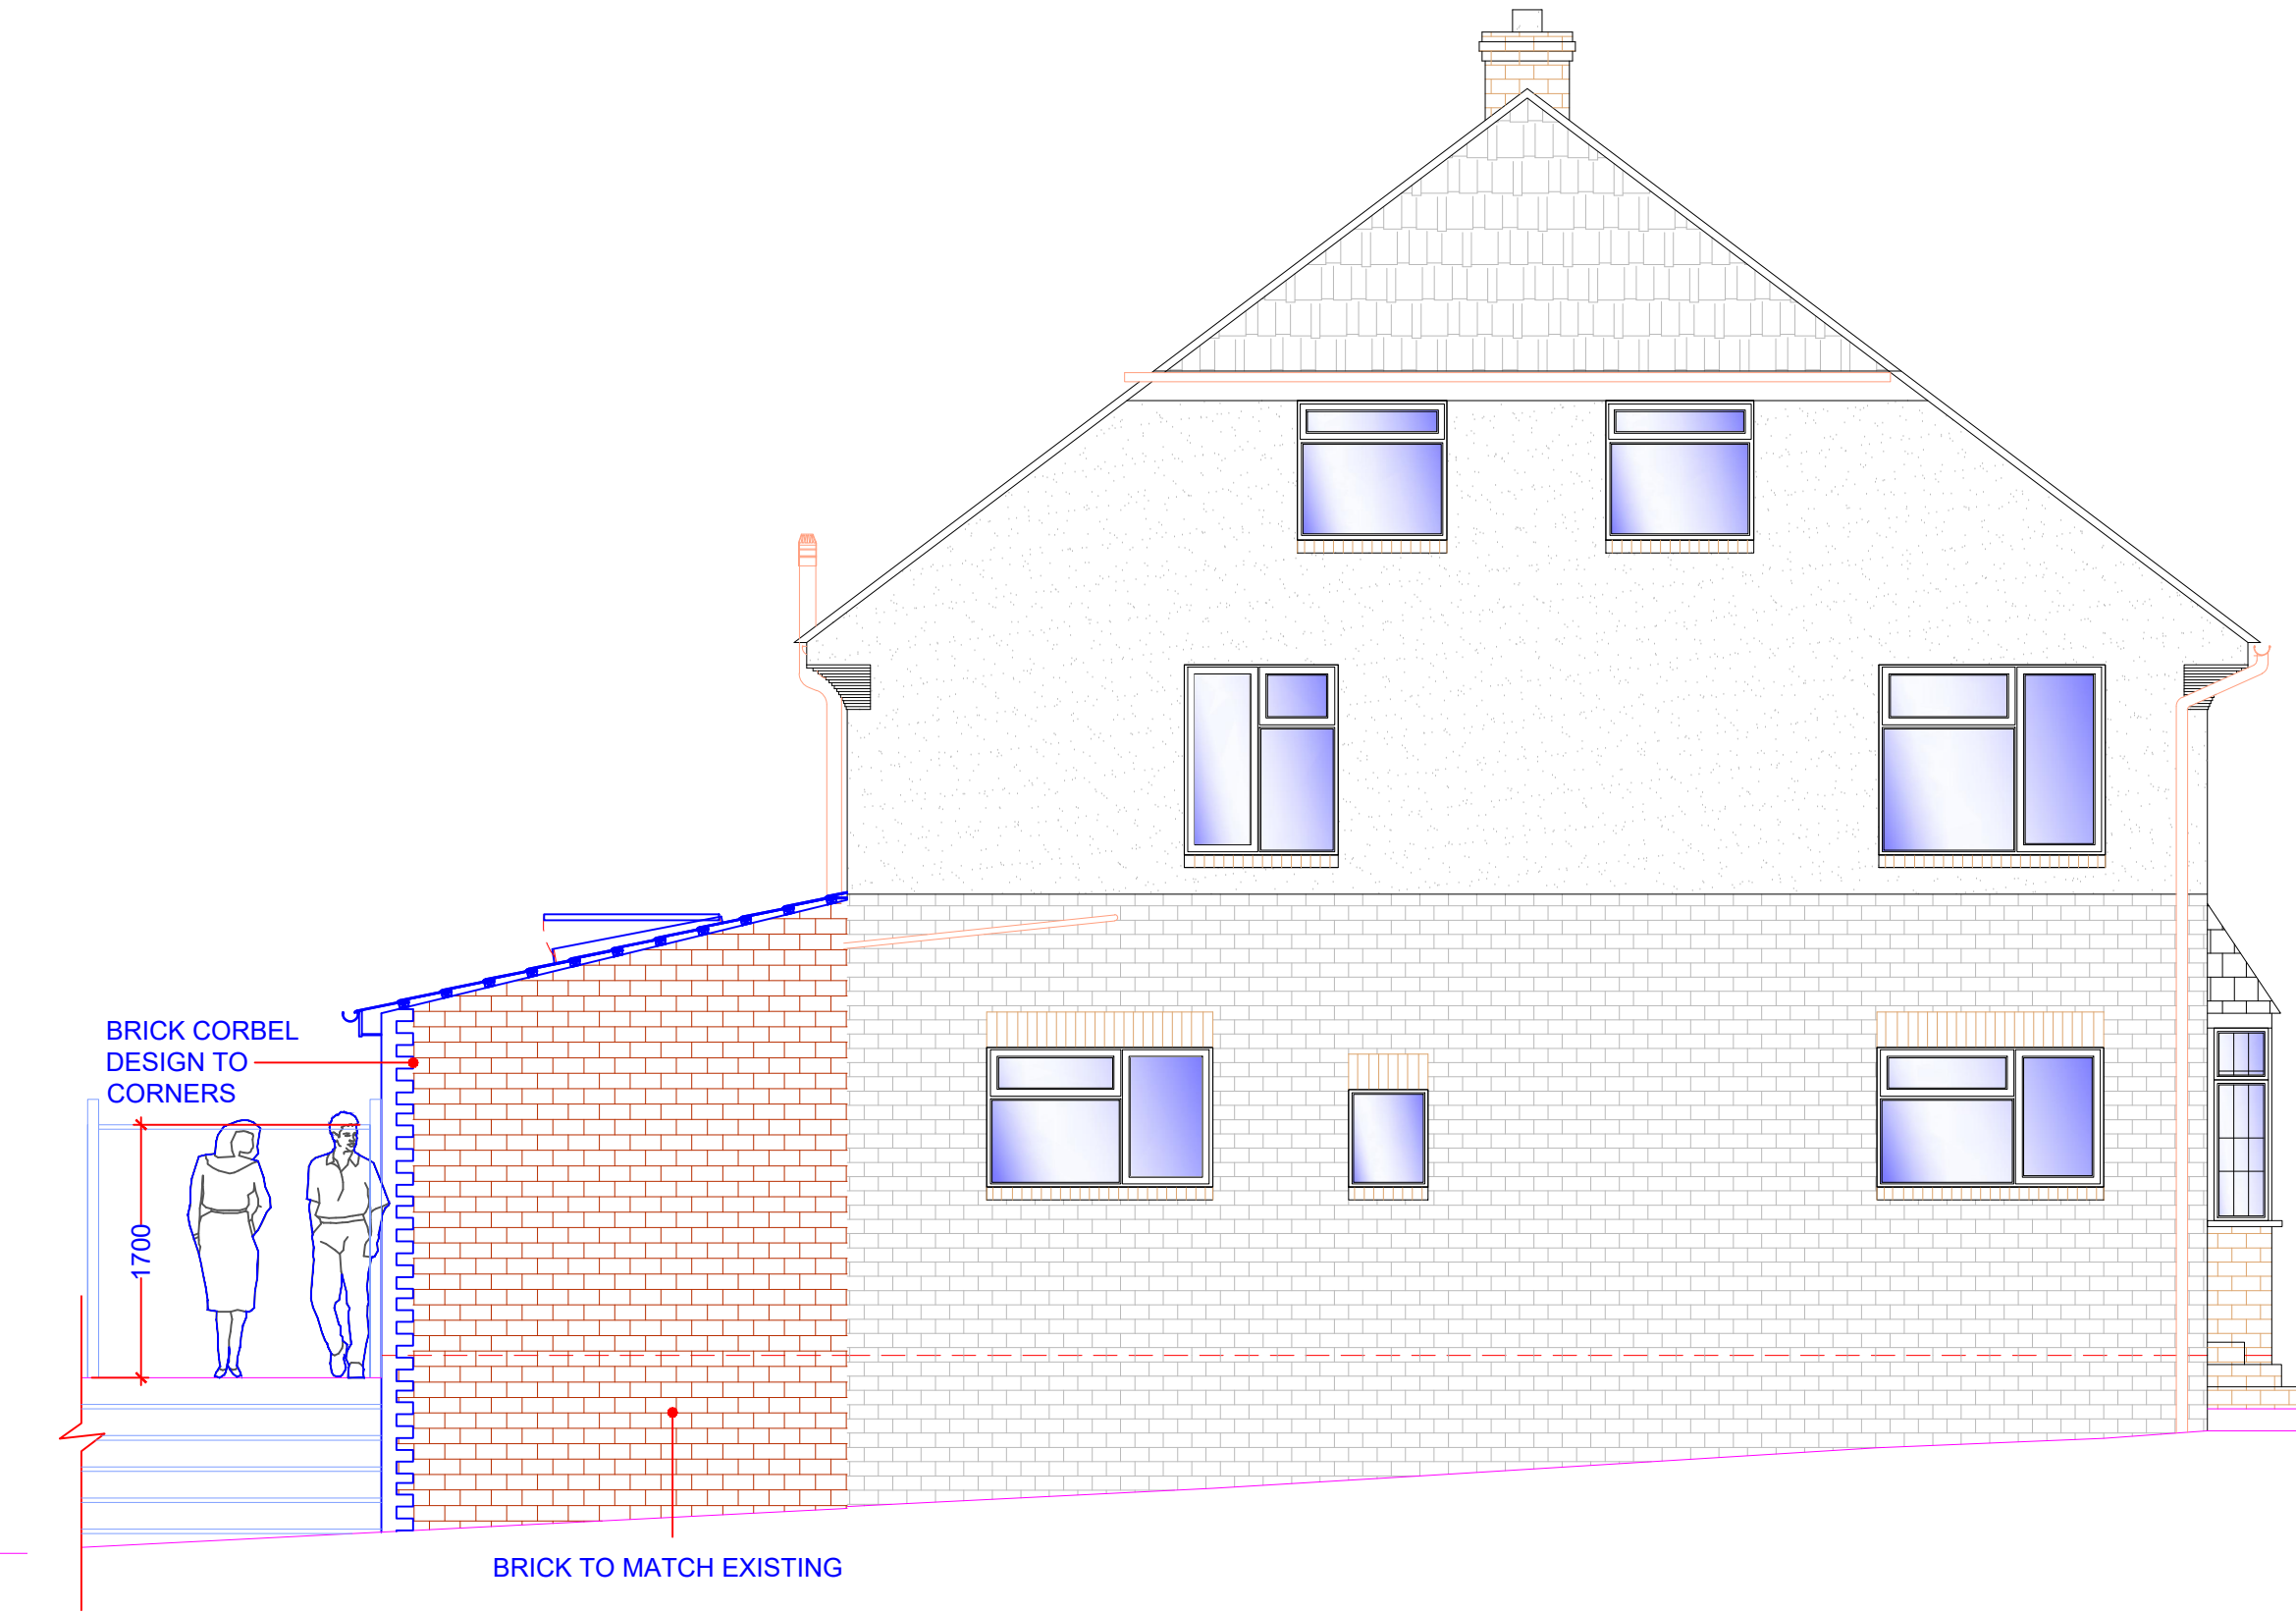
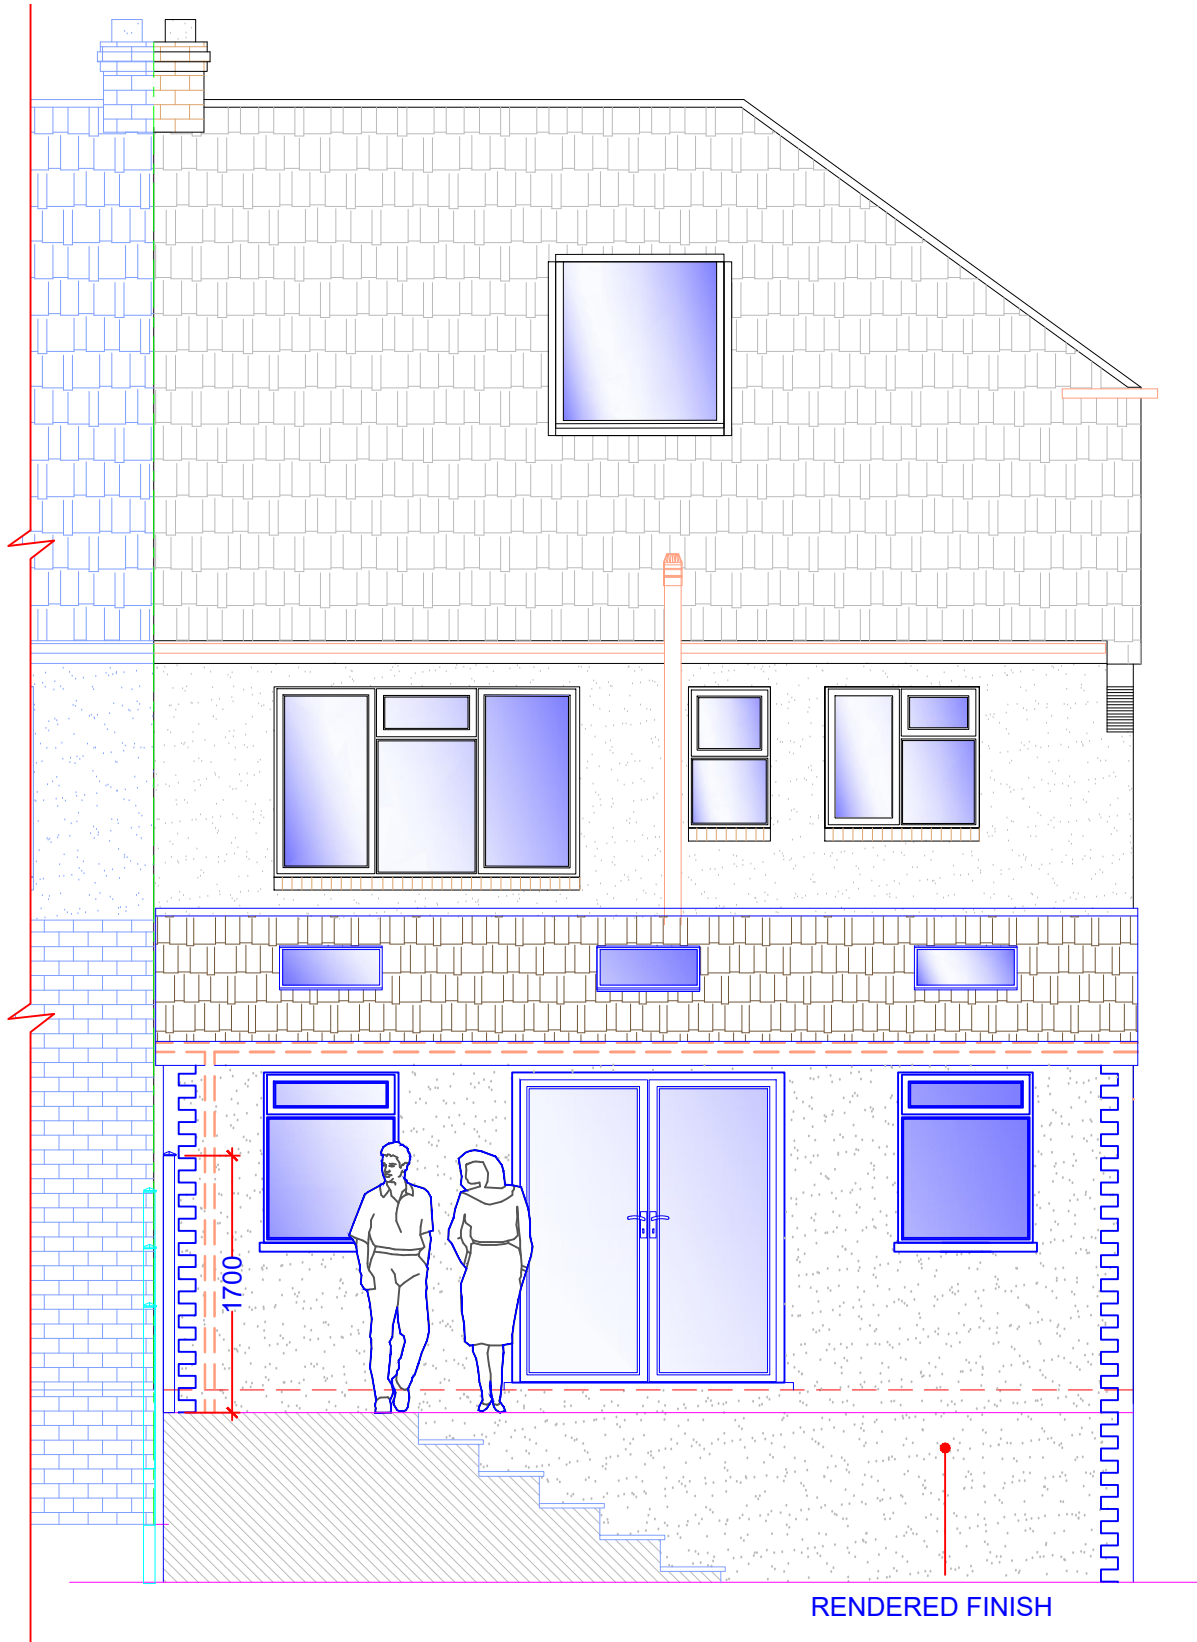
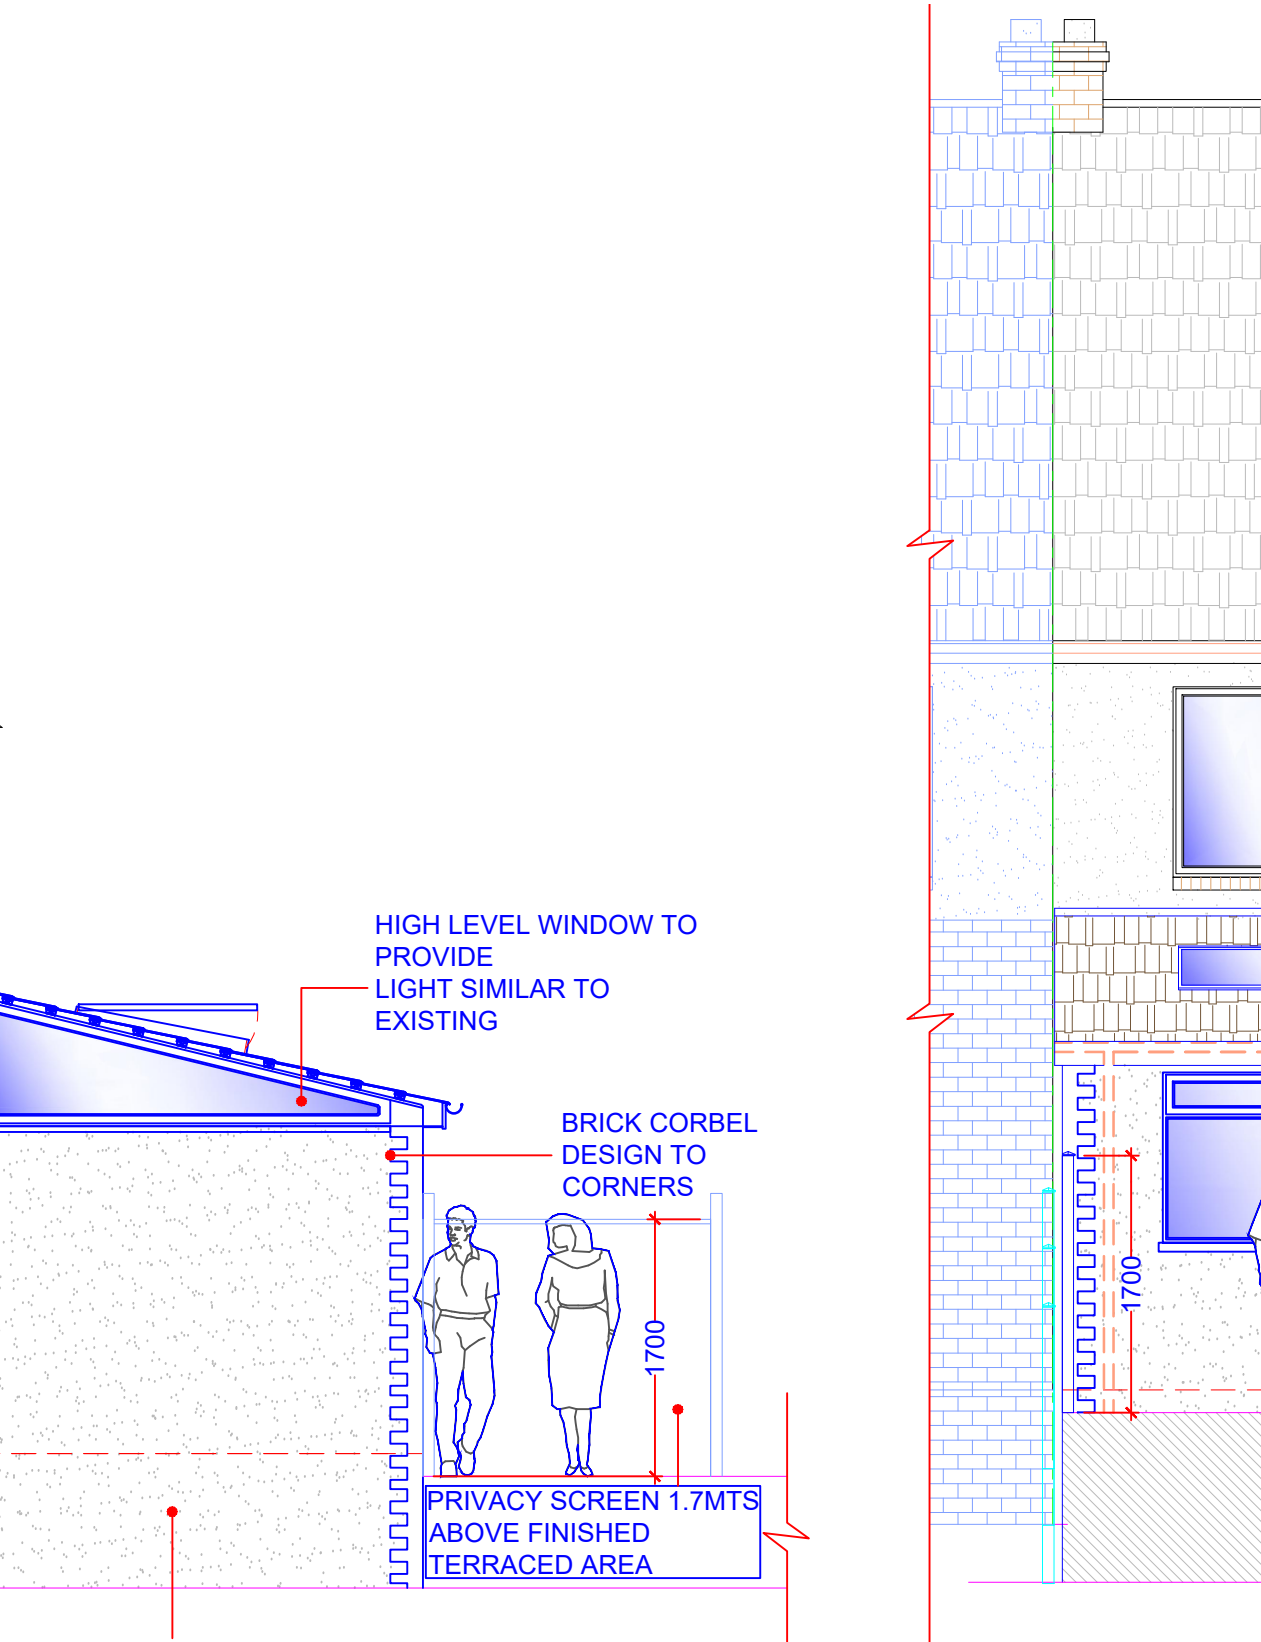
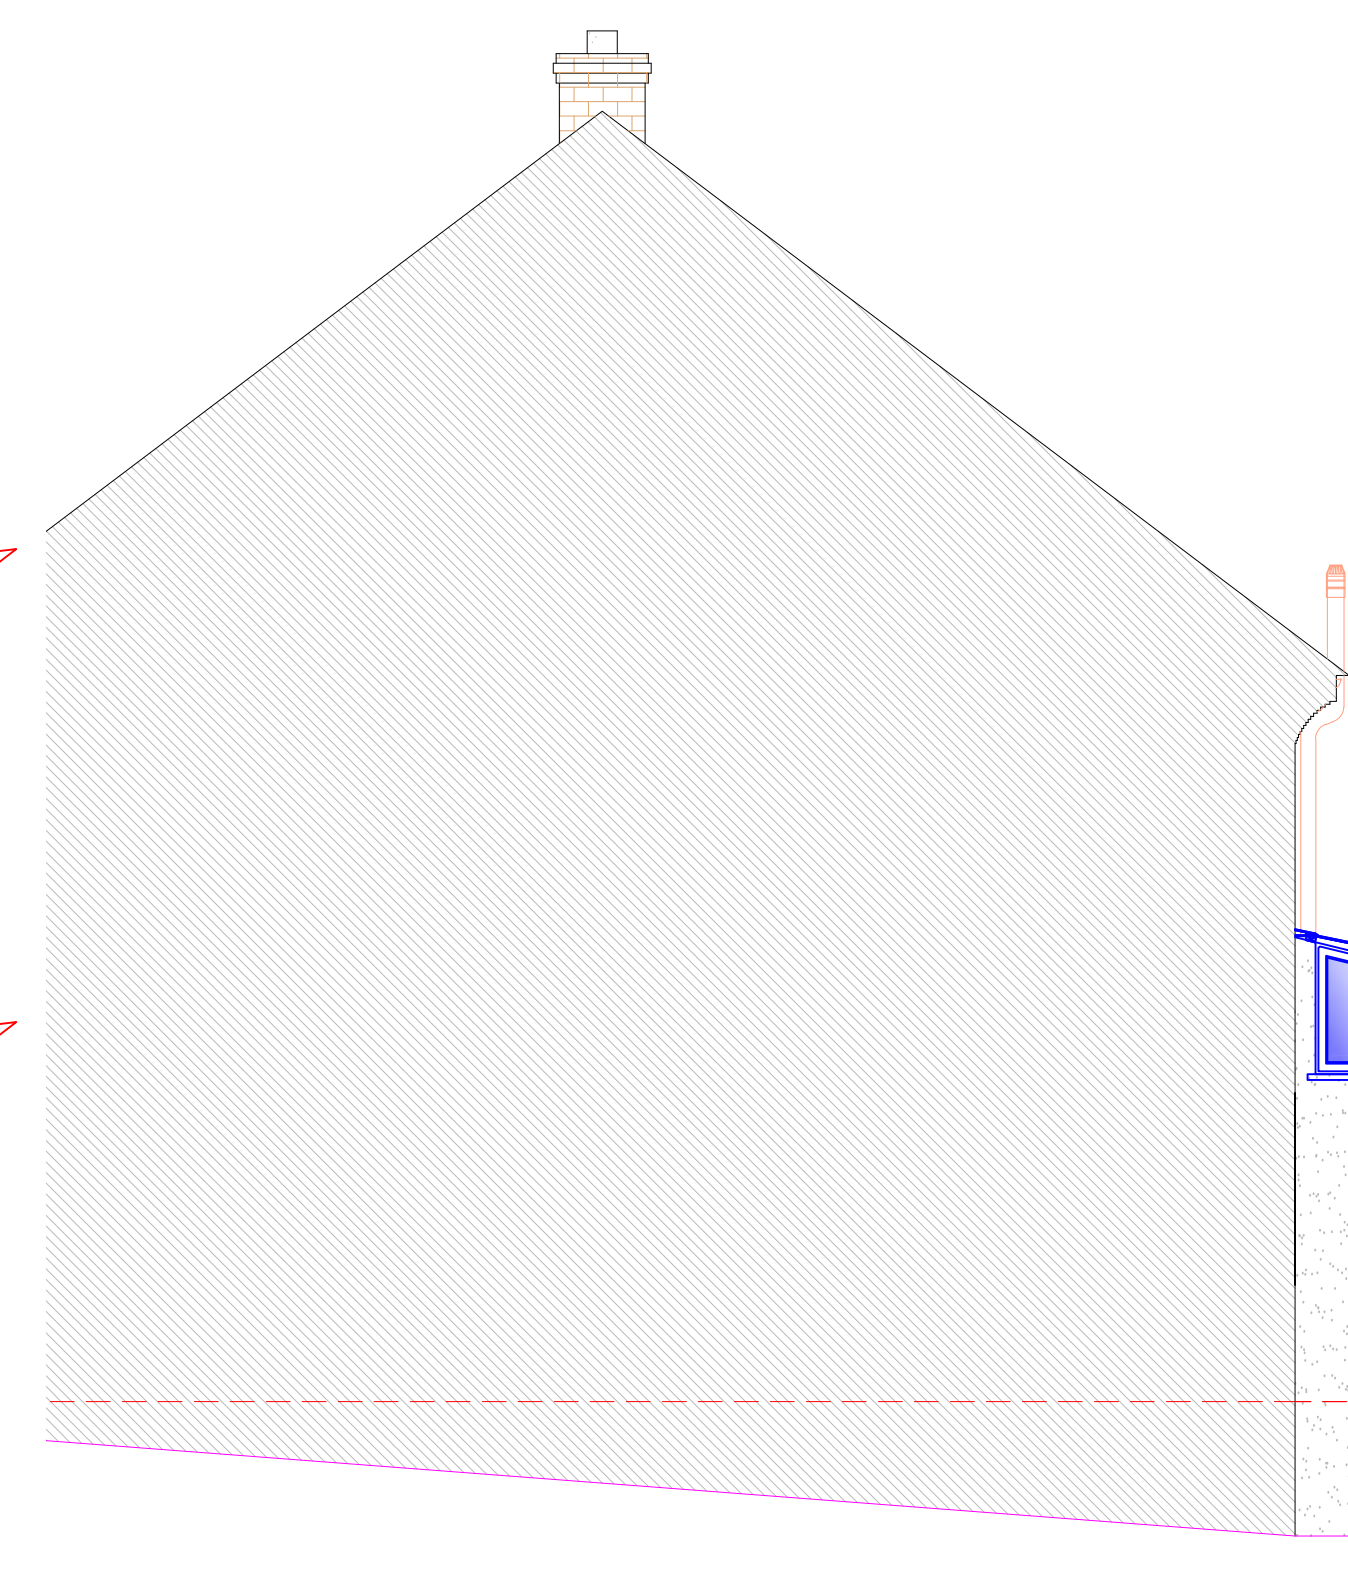
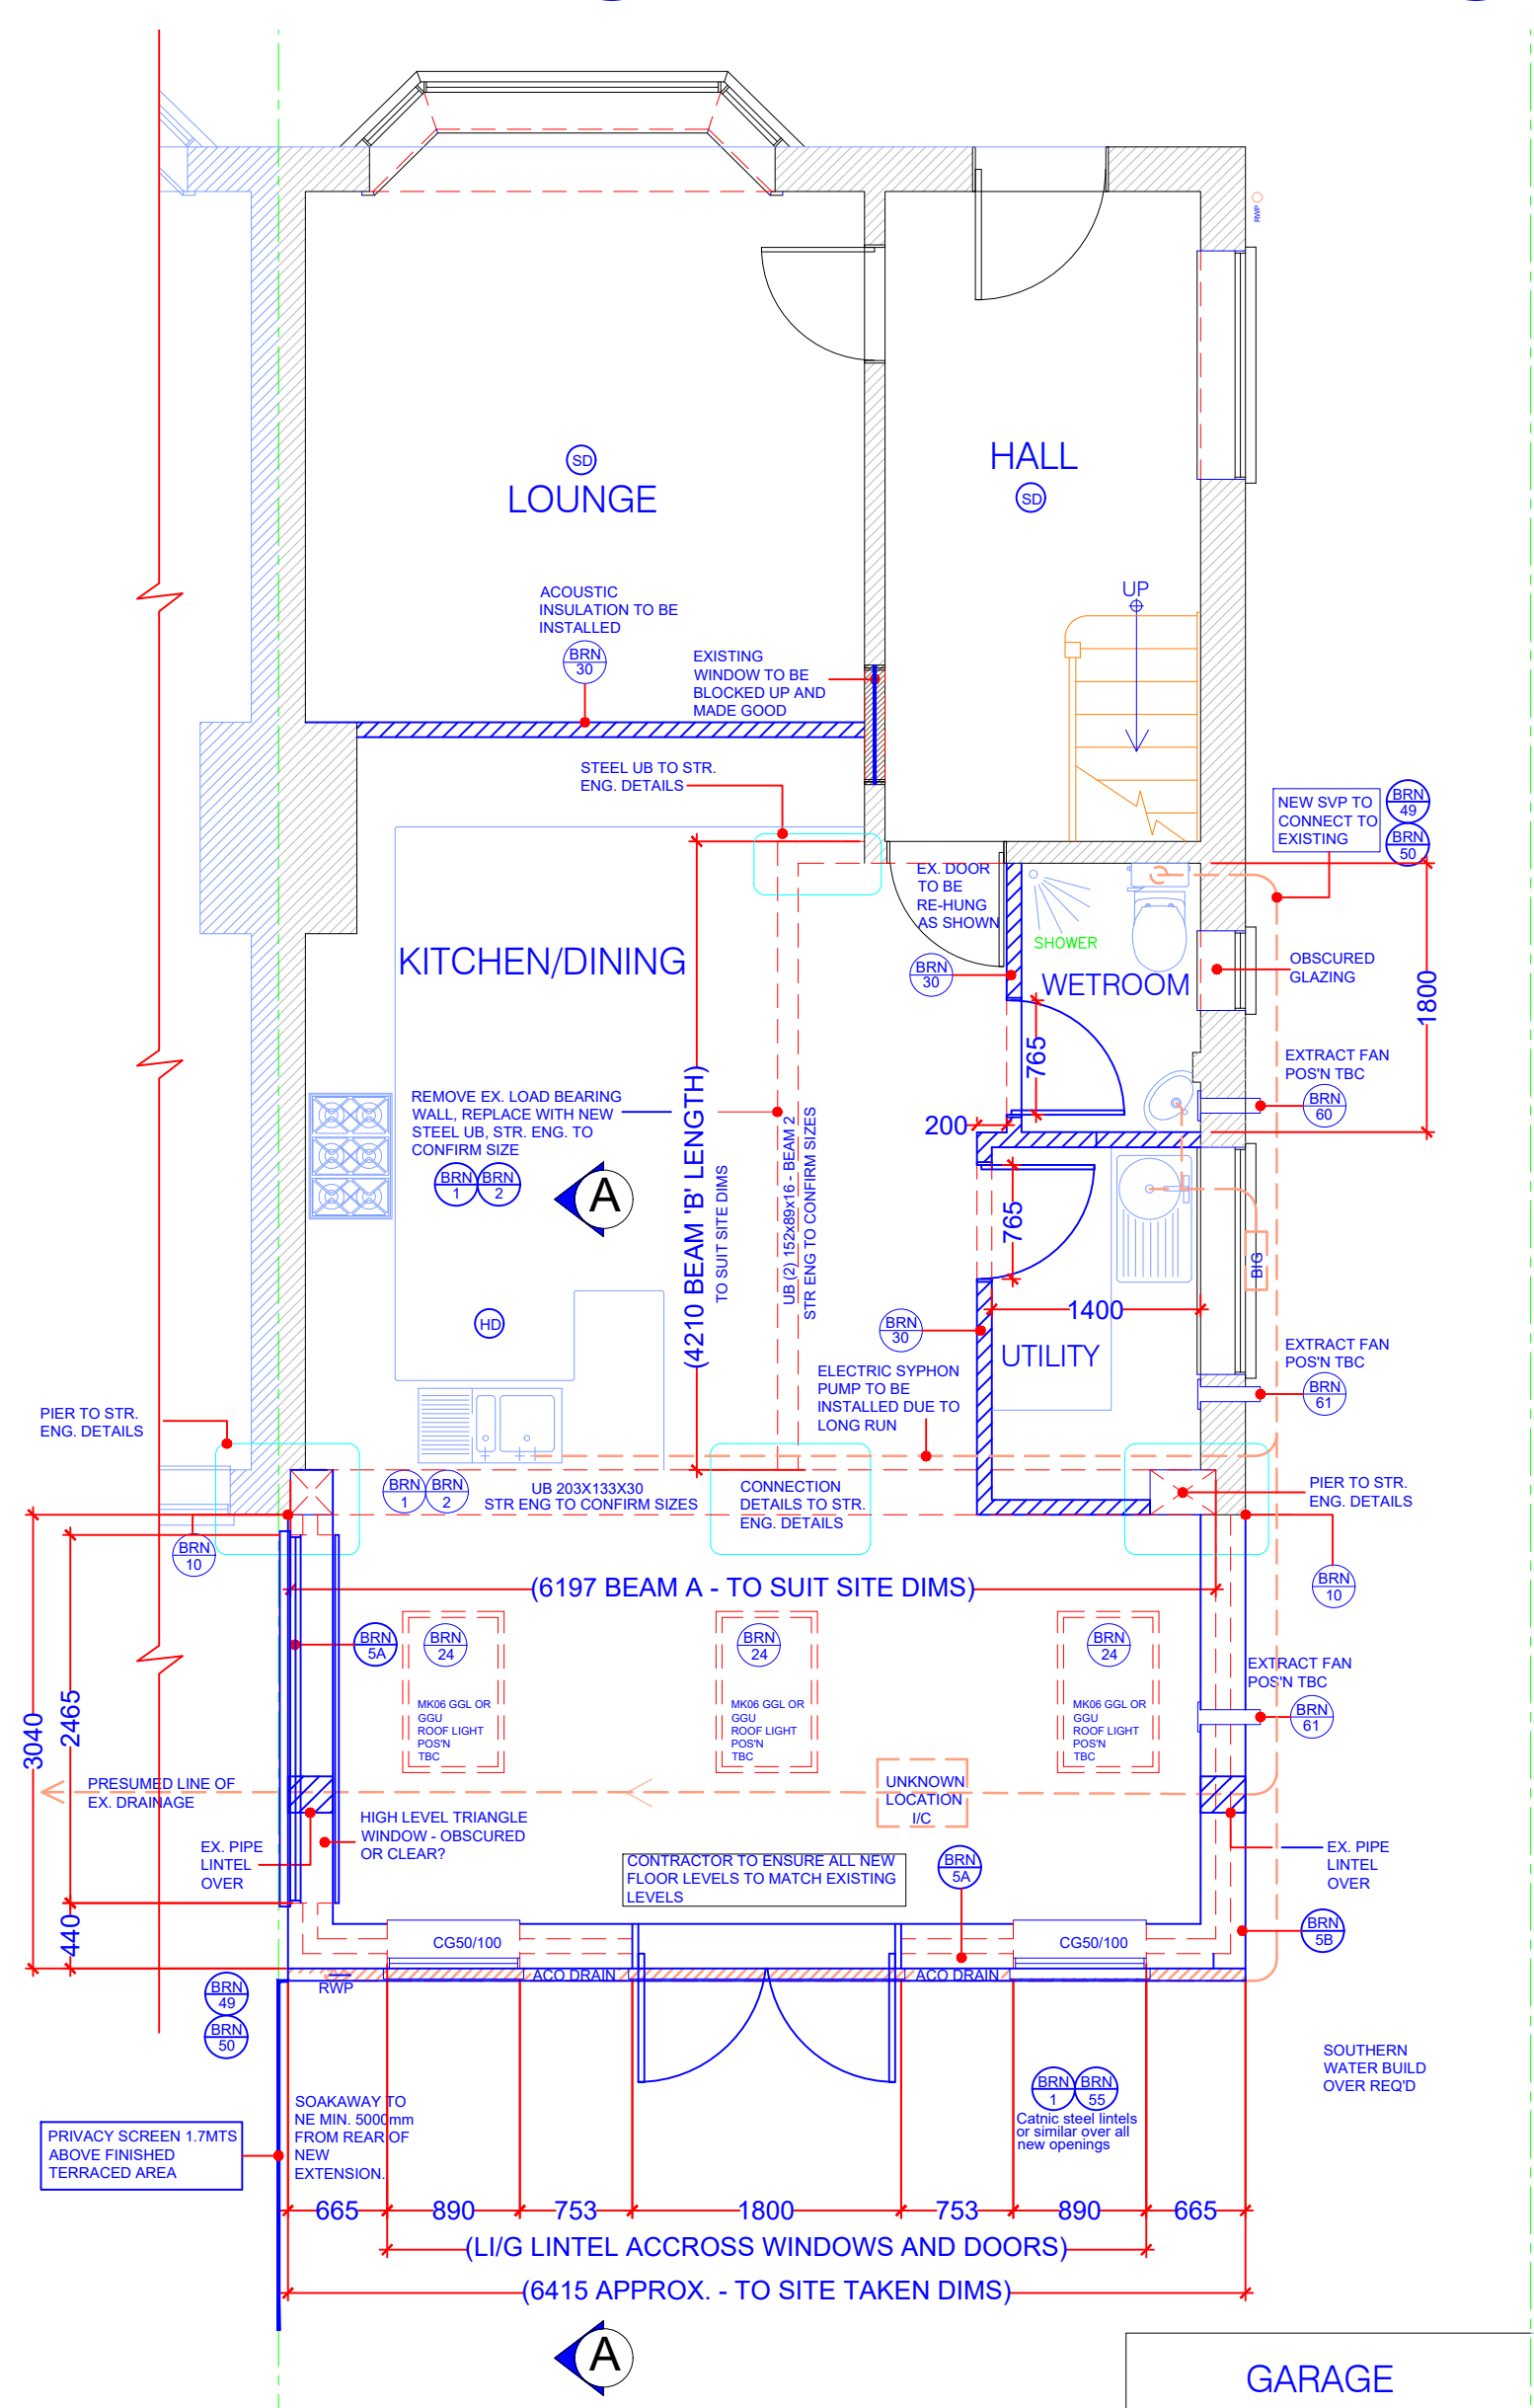
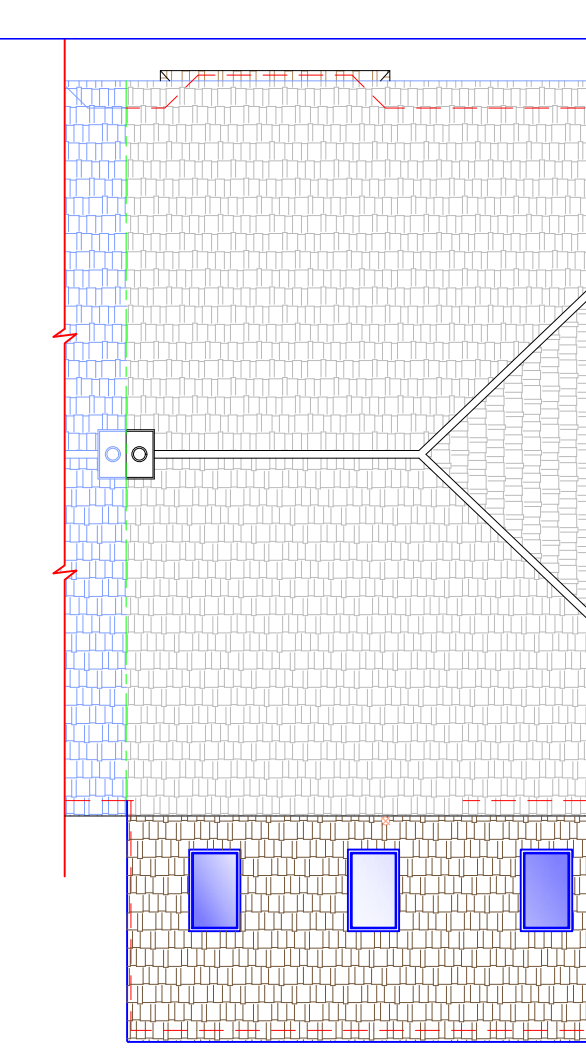
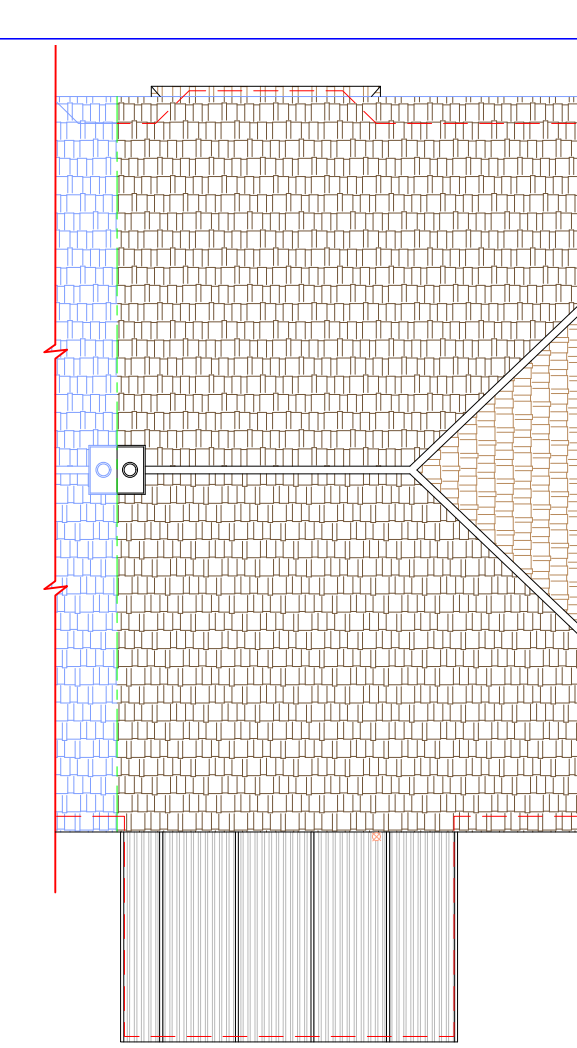
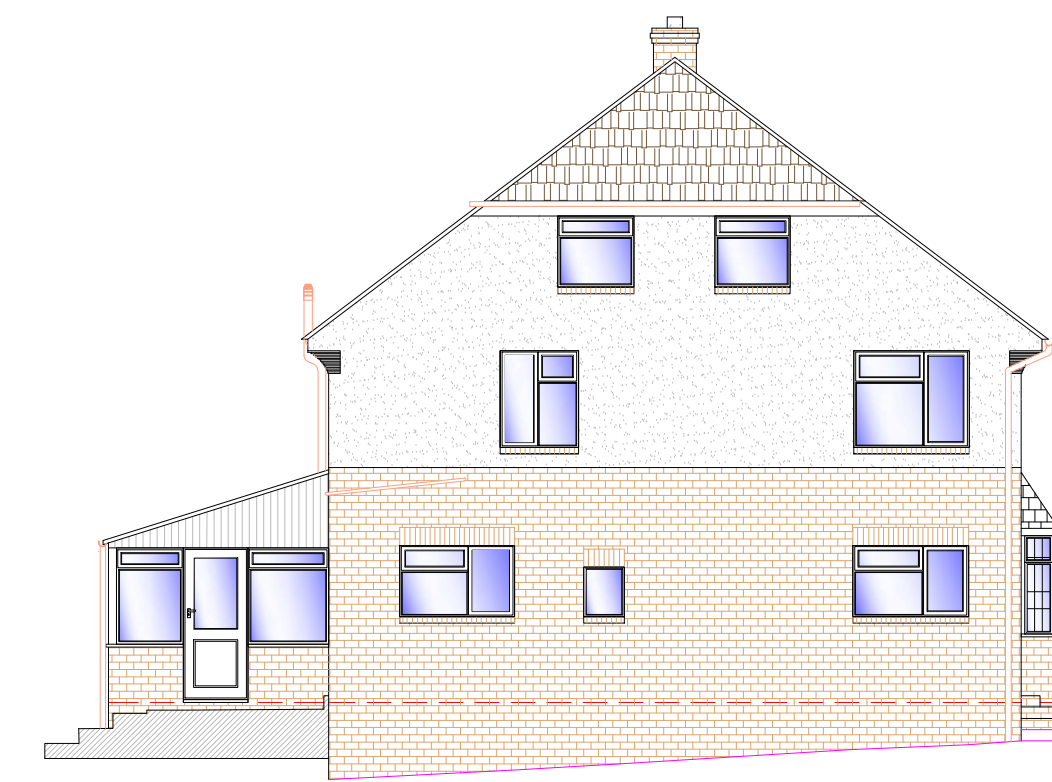
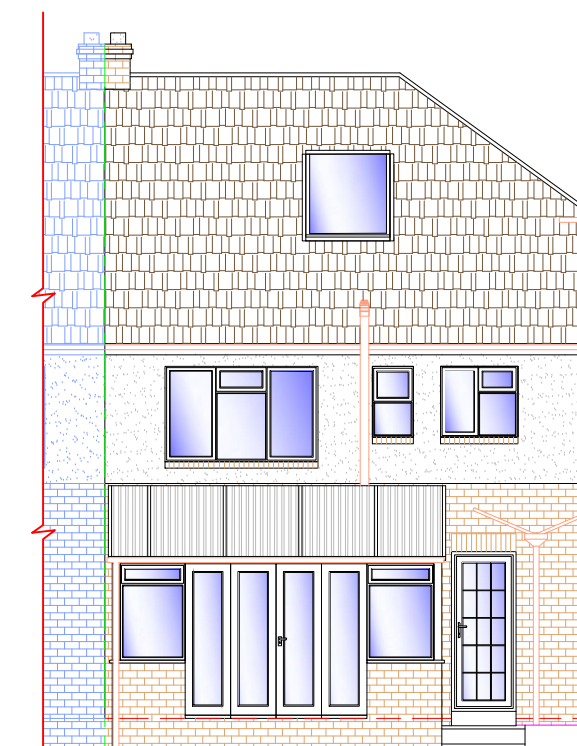
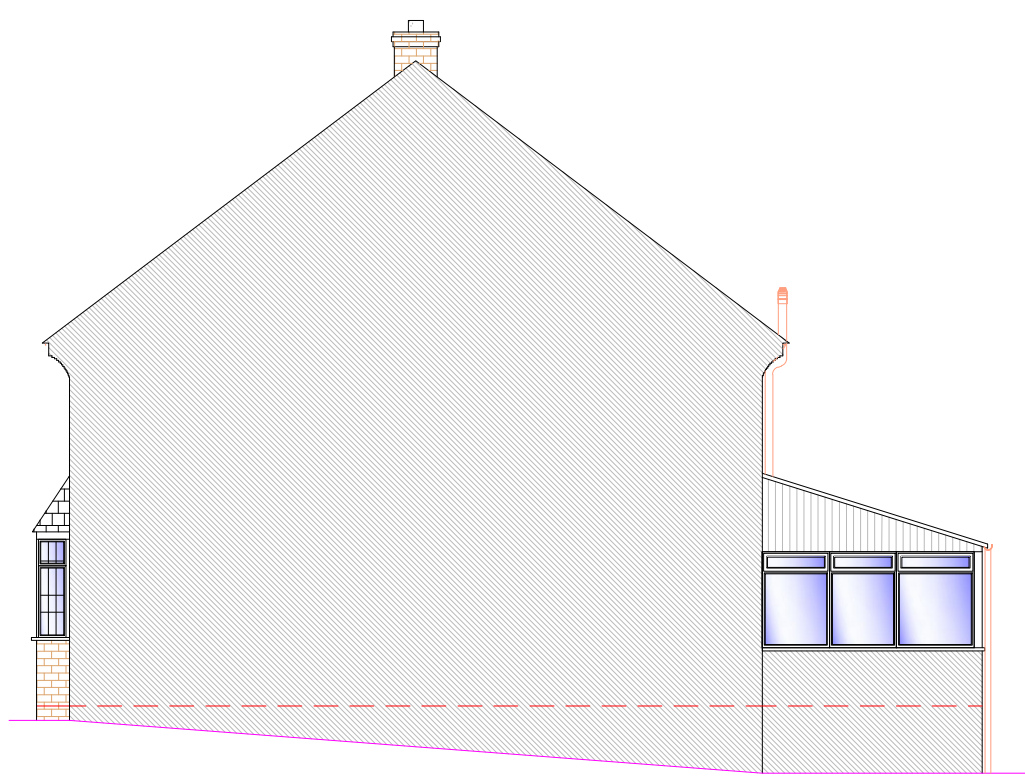
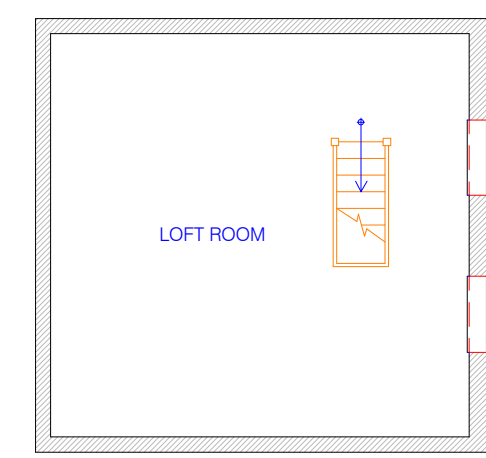
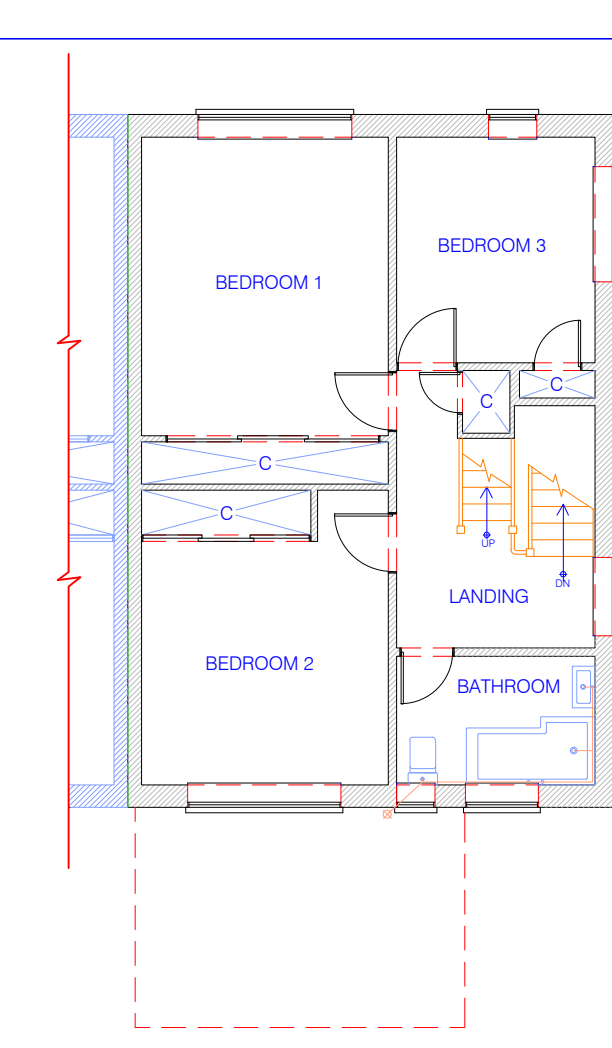


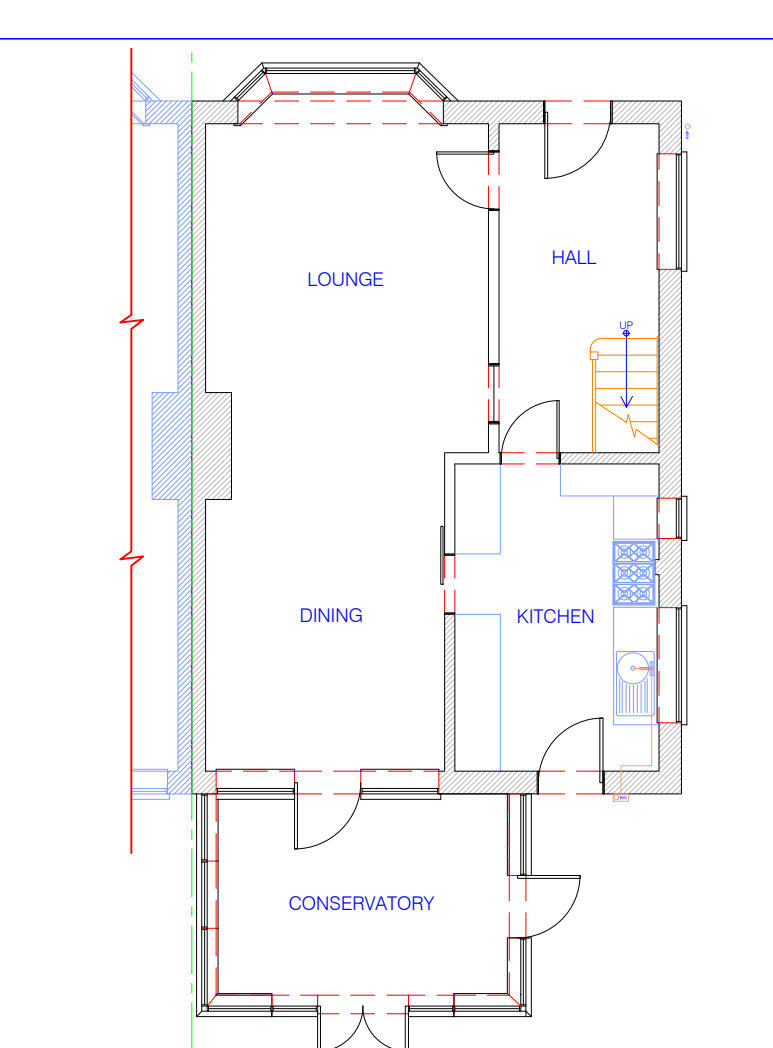

DETAILS AND DIMENSIONS OF ALL LEVELS OF PROPOSED PLANS TO BE CHECKED ON SITE BY APPOINTED CONTRACTOR PRIOR TO ANY COMMENCEMENT/ORDERING OF MATERIALS OR DISCREPANCIES DIRECTED TO CLIENT - DM DESIGNS ACCEPTS NO RESPONSIBILITY IN ANY PART ON DRAWINGS UNLESS OTHERWISE AGREED PRIOR.

MODIFICATIONS ADDED REAR TERRACE AND PRIVACY SCREEN ADDED HIGH LEVEL TRIANGLE WINDOW FOR PLANNING PURPOSES		ISSUE: 03.04.2019 - C 29.03.2019 - B
TITLE SINGLE STOREY REAR EXTENSION WITH REAR TERRACED AREA & NEIGHBOURING PRIVACY SCREEN		
CUSTOMER 206 THE DALE, WIDLEY, WATERLOOVILLE, PO7 5JB		
DRAWING NO: DUFF_01A SCALE: DATE: 17.01.2019 REVISION: C		1 OF 1 VARIES: A0