




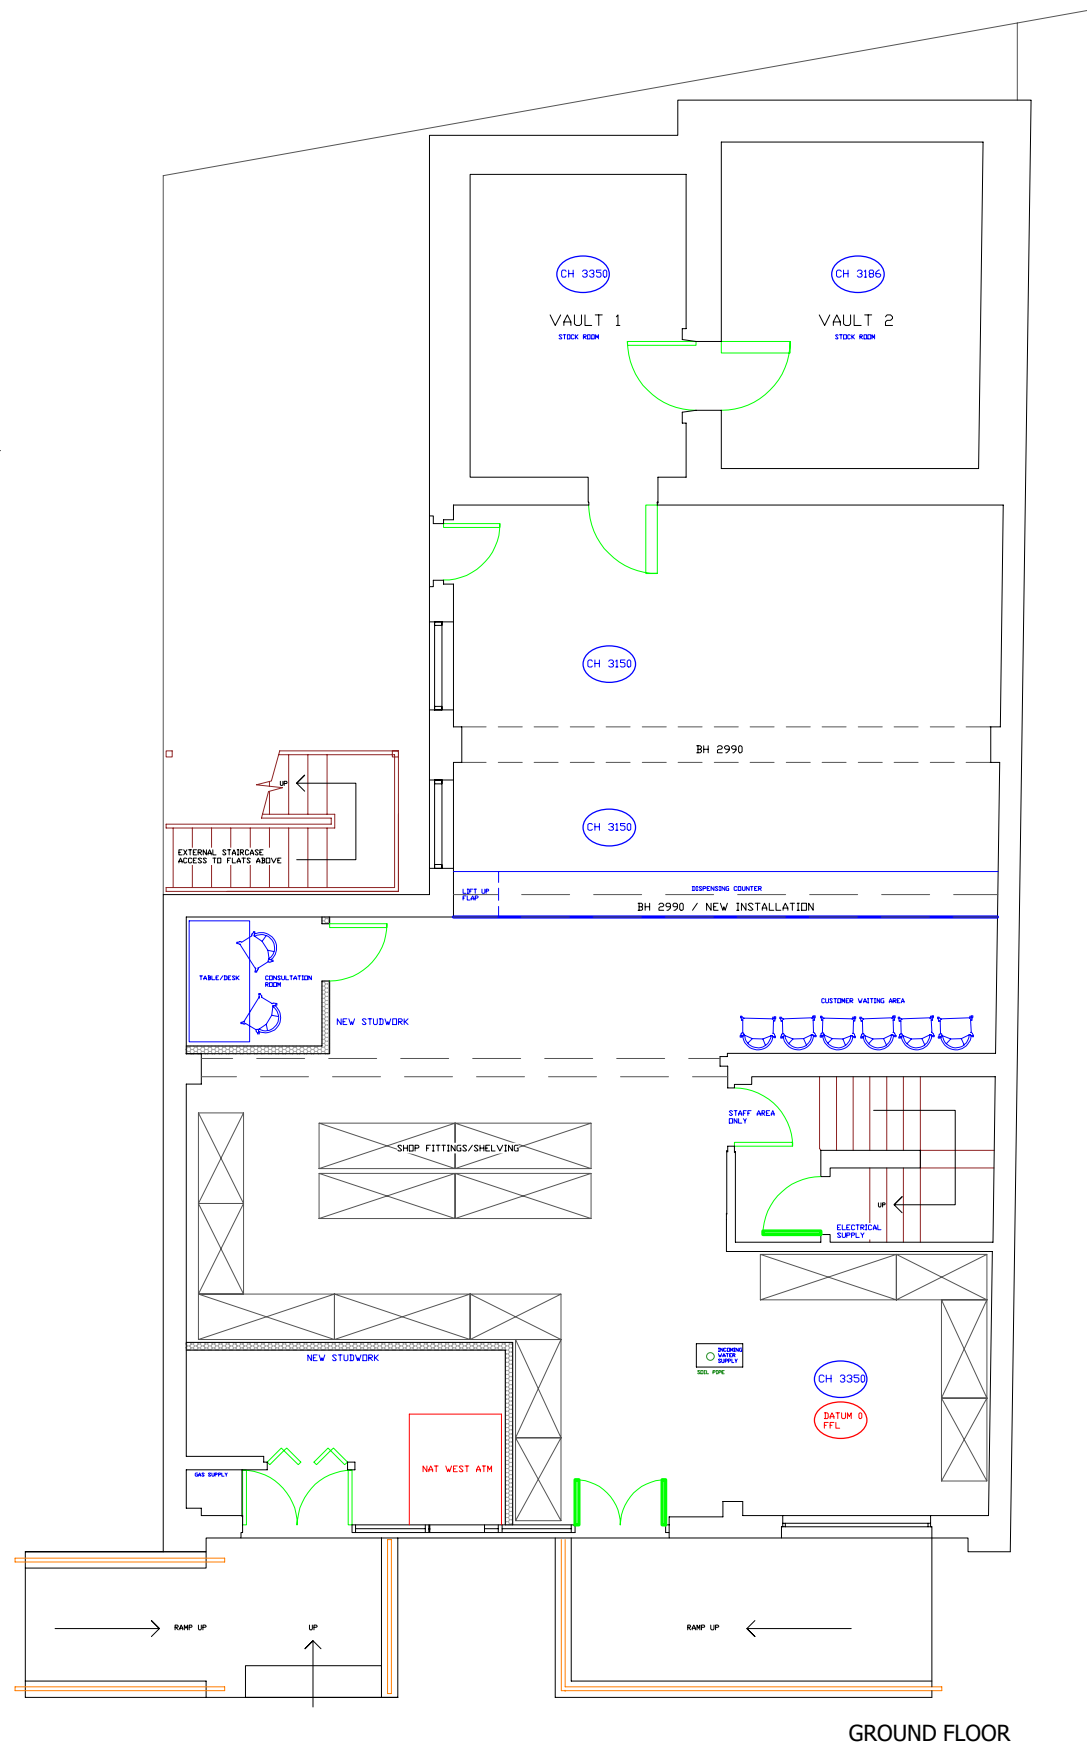

GROUND FLOOR

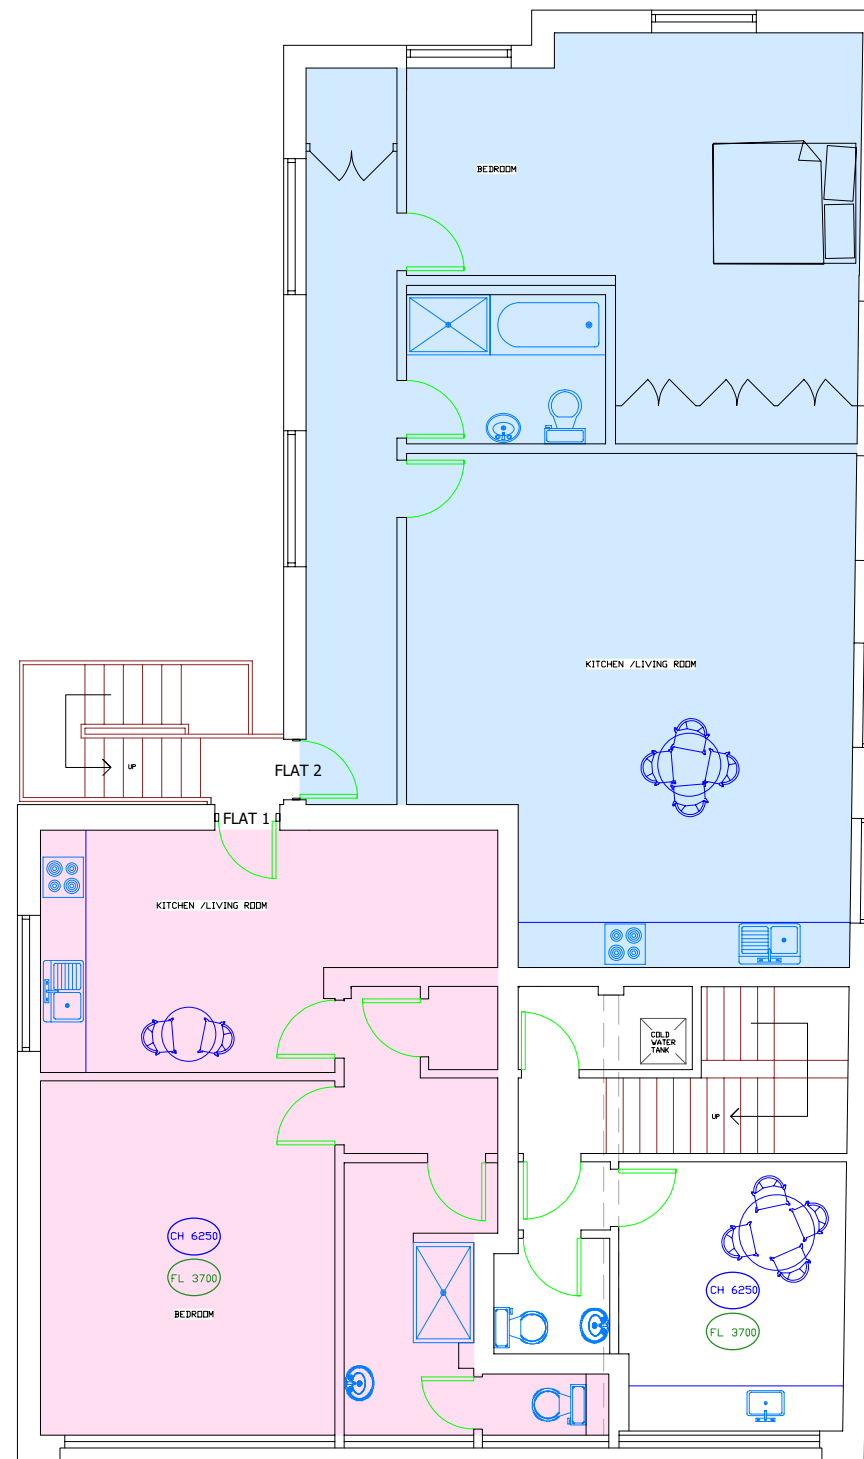

FIRST FLOOR

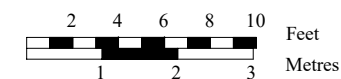

Notes:

PROPOSED LAYOUT

All measurements in millimetres. All heights measured from local datum unless otherwise stated.

Do not scale from document unless for planning purposes, all dimensions to be checked on site.

The measured survey displayed on the page does not form part of a structural survey. Whilst we have taken every care to measure the property, we have not measured any areas that are hidden or concealed or where reasonable access is unavailable.

No assumptions should be made to both the construction type or material of any detail on the plans.

copyright Trueplan (UK) Ltd 2018

Project:

22 Mengham Road
Hayling Island
Hampshire
PO11 9BH

Job no.: 38386

Revision: 001

Drawn on: 08-03-2019

Drawn by: A.WATT

Client:

Saeed Younis

Scale: @A3

Floorplans: 1:100



Trueplan (UK) Ltd
Mount Pleasant House
2-6 Lonsdale Gardens
Tunbridge Wells
Kent TN1 1HJ
01892 614881

plans@trueplan.co.uk
trueplan.co.uk
@Trueplanuk
facebook.com/trueplan