

SUBWAY

D01R03

Subway
UNIT5
THECLOCKHOUSE
WATERLOOVILLE

Proposed new signage

Drawn by:
TS

Date:
04/03/2019

Scale: 1:50@A1

Approved by:

MAIN STREET
signs & displays

5 Bradbury Drive, Braintree, Essex. CM72SD



Proposed Signage

1x Fascia:- 8422mm x 891mm South East

Background:- Folded Aluminium fascia powder coated Green with 30mm returns & upstand.

Logo/Text :- Internally illuminated rimless letter with aluminium returns. Returns to be powder coated yellow and white to suit acrylic faces made from 5mm White and Yellow acrylic.

'R':- white vinyl applied to aluminium panel

Illumination:- Logo and letters only internally by LED modules

1x Fascia:- 16268mm x 891mm North East

Background:- Folded Aluminium fascia powder coated Green with 30mm returns & upstand.

Logo/Text :- Internally illuminated rimless letter with aluminium returns. Returns to be powder coated yellow and white to suit acrylic faces made from 5mm White and Yellow acrylic.

'R':- white vinyl applied to aluminium panel

Illumination:- Logo and letters only internally by LED modules


1x Projection Sign:- 1000mm x 500mm

Background:- Constructed from 2 folded aluminium panels with stencil cut text. Illumination internally from LED modules with translucent acrylic.

Sandwiched onto an internal steel framework complete with fixing bracket.

Illumination:- internally by LEDs



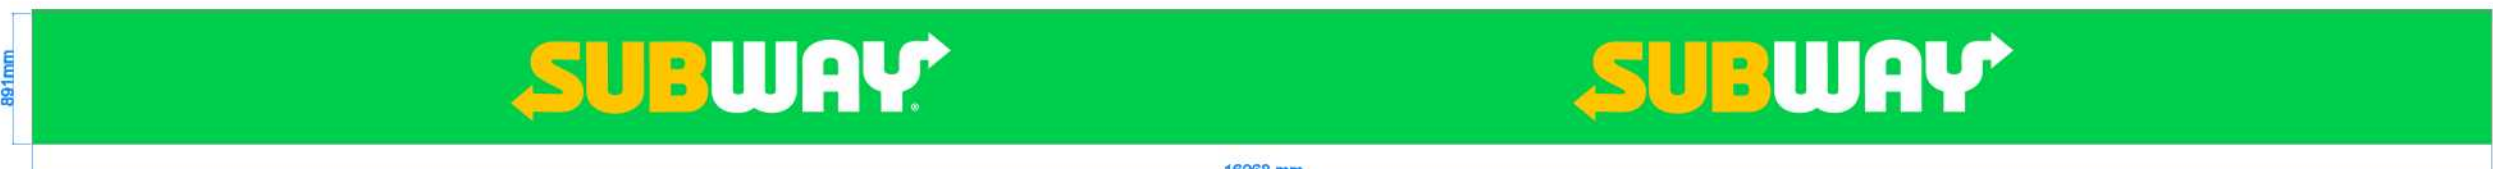

South East Fascia





North East Fascia
Scale: 1:20@A1




D01R03

Subway
UNIT5
THECLOCKHOUSE
WATERLOOVILLE

INDICATIVE PERSPECTIVE
(NOT TO SCALE)

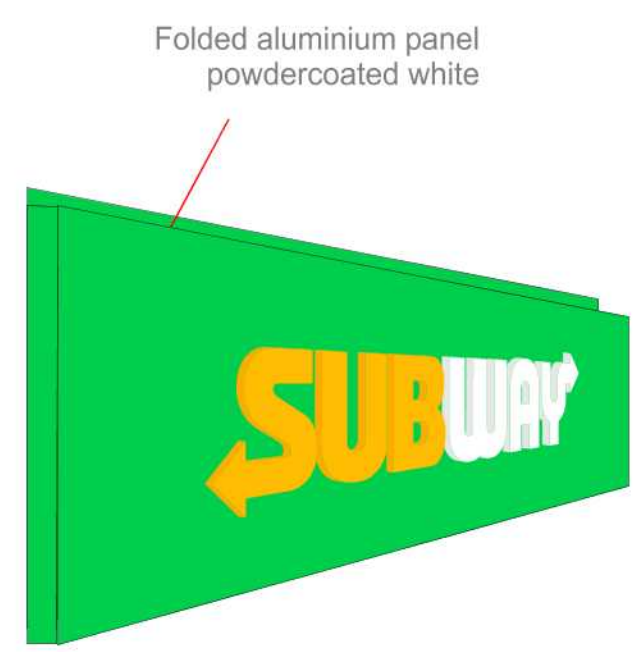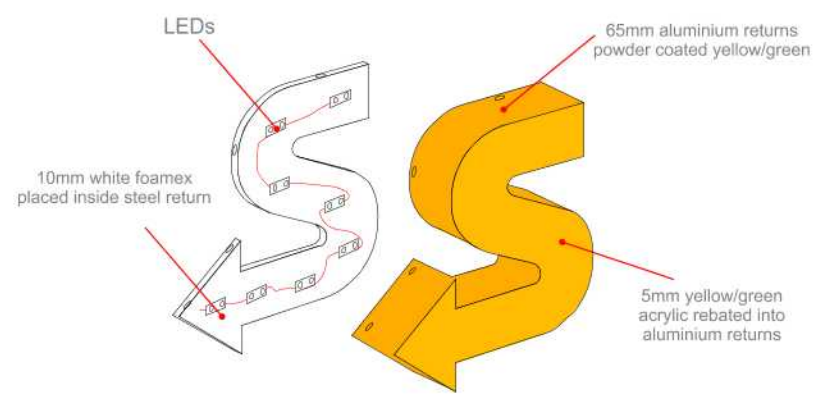

SIDE THROUGH SECTION OF THE 2 MAIN FASCIAS

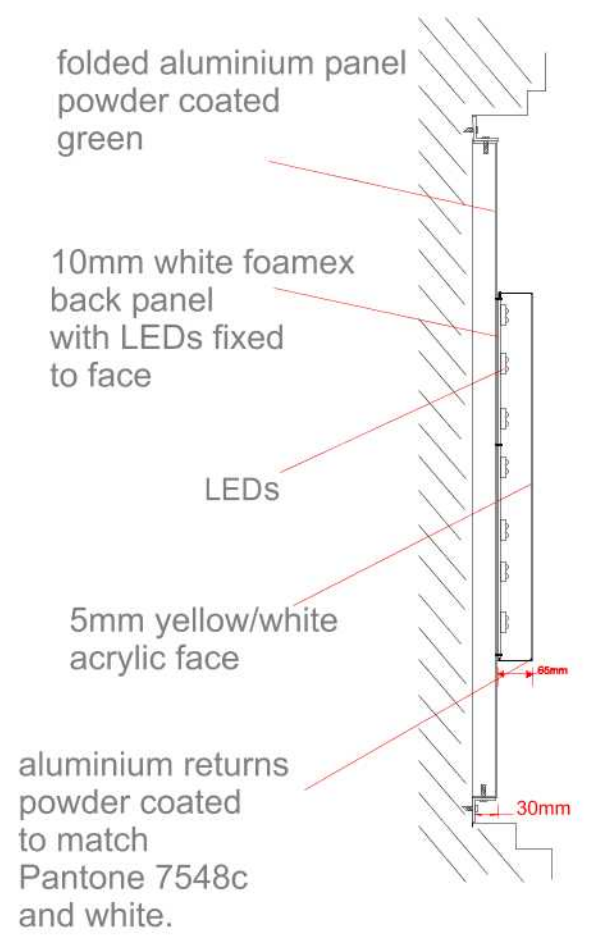

Scale: NTS



Design:

Signage specification.
Internally illuminated rimless letter with aluminium returns.
Returns to be powder coated yellow and white to suit acrylic faces made from 5mm white and Yellow acrylic.
Illumination from 12v chain LEDs with internal driver.
'R' in white vinyl to suit.

Drawn by: TS Date: 04/03/2019



Scale: 1:50@A3

Approved by:

Left Hand View
Scale: 1:10@A3



Side View
Scale: 1:10@A3

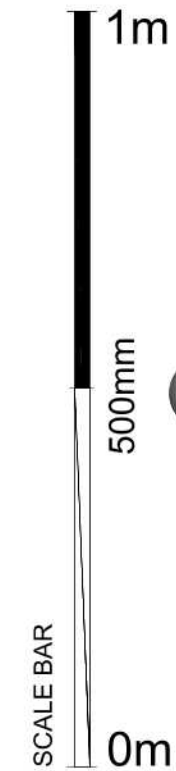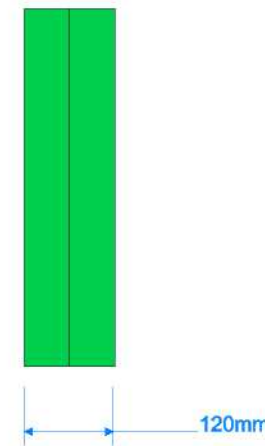

SUBWAY

D01R01

Subway
UNIT5
THECLOCKHOUSE
WATERLOOVILLE

Projecting Sign Detail

Constructed from 2 folded aluminium panels with stencil cut text. Illumination internally from LED modules with translucent vinyls applied in white and yellow. Sandwiched onto an internal steel framework complete with fixing bracket.

***SUBJECT TO SITE SURVEY**


Drawn by:
TS

Date:
30/11/2018


Scale: 1:10@A3

Approved by:


INDICATIVE PERSPECTIVE (NOT TO SCALE)

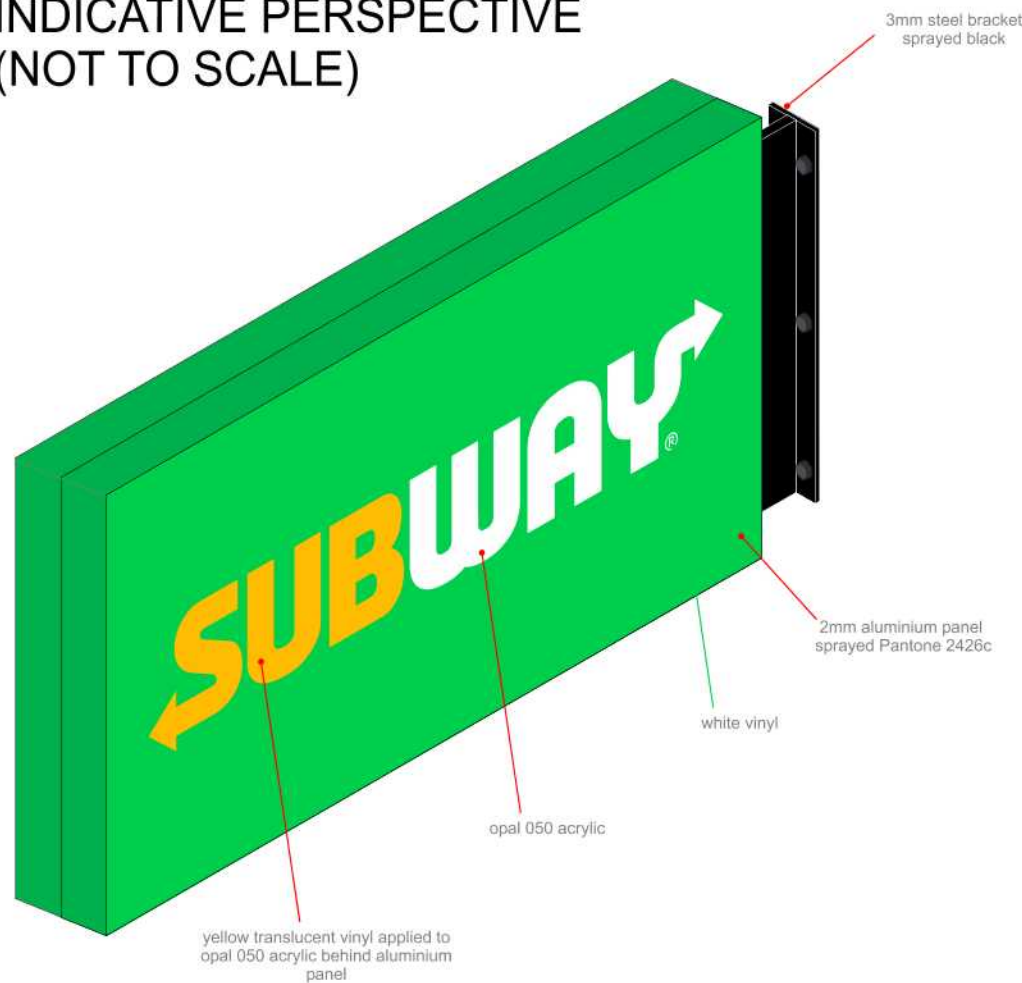

Through Section
Scale: NTS

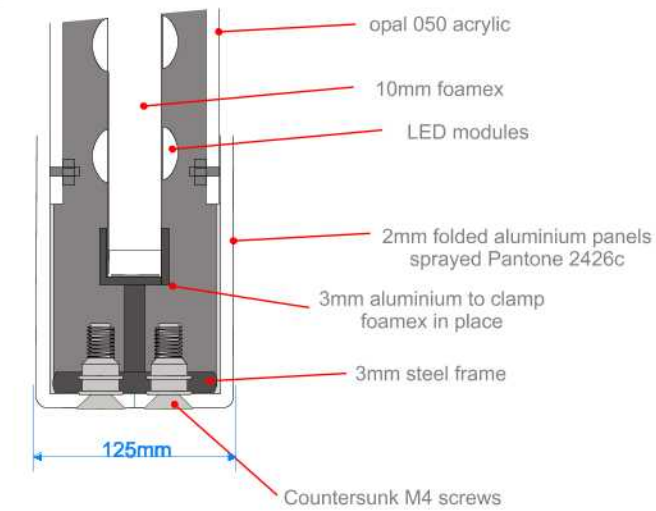

Steel bracket detail (plan view)
Scale: NTS

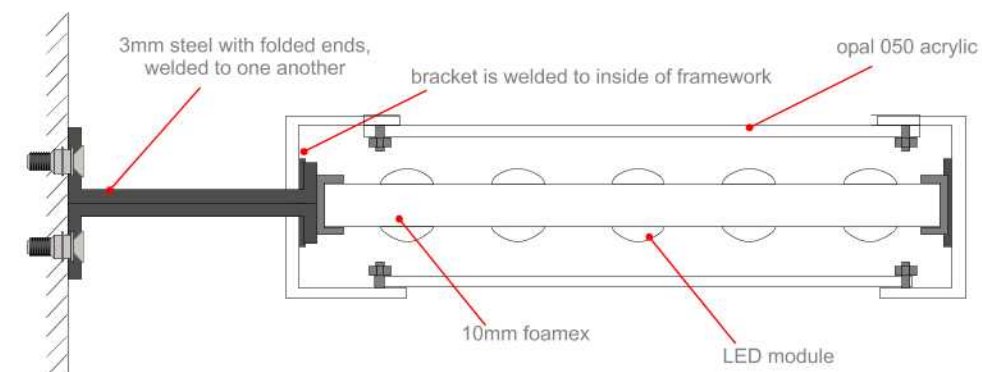

MAIN STREET
signs & displays

5 Bradbury Drive, Braintree, Essex. CM72SD



SUBWAY

D01R03

Subway
UNIT5
THECLOCKHOUSE
WATERLOOVILLE

Design:

Photo overlay

Drawn by:
TS

Date:
04/03/2019

Approved by:

MAIN STREET
signs & displays

5 Bradbury Drive, Braintree, Essex. CM72SD