



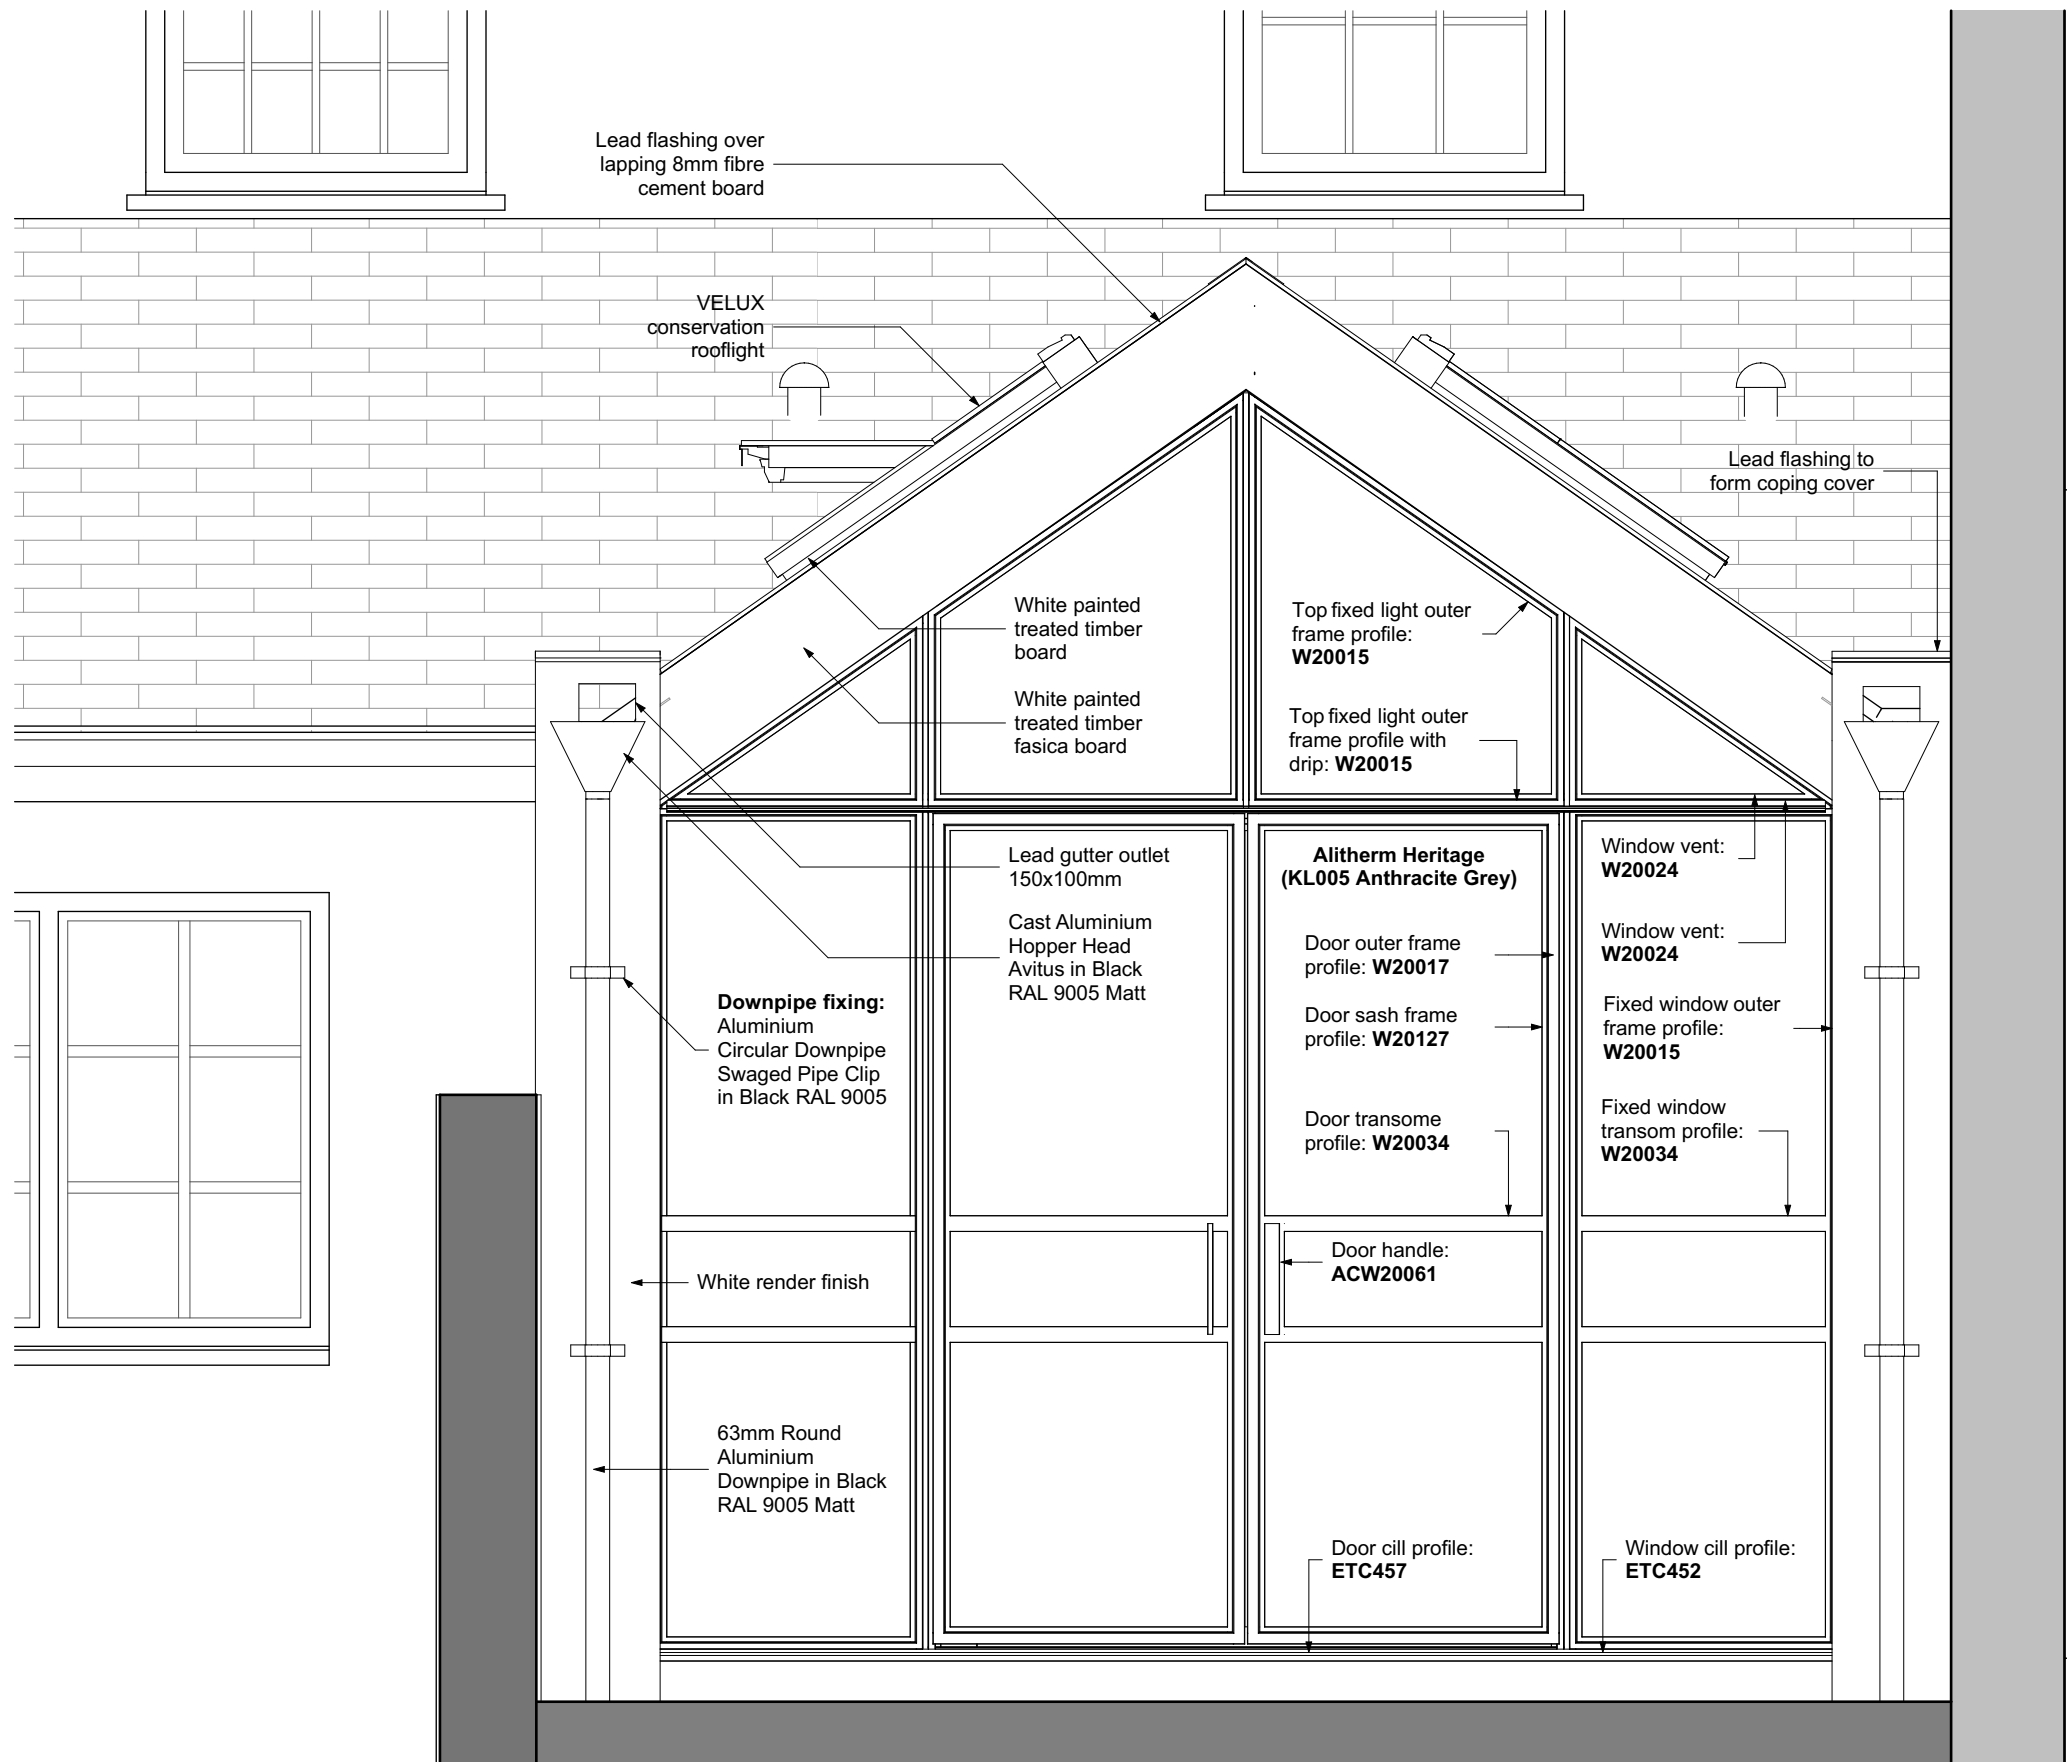

Cast Aluminium Hopper Head Avitus

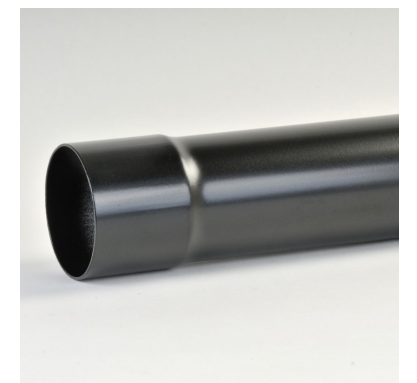

63mm Round Aluminium Downpipe



K Rend Silicone K1 White




Aluminium Circular downpipe swaged pipe clip



VELUX Conservation rooflight



SMART Alitherm Heritage 47 profile

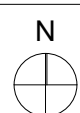

revisions & notes:

0

100mm @A3

Note: All dimensions to be checked on site by the contractor before fabrication and erection. Figured dimensions to be taken in preference to scaled dimensions. This drawing is the copyright of the architects and must not be reproduced or used without their express consent, except for the purposes of a planning application. Electronic issue of this drawing to be confirmed by paper hard copy only.

project: 5A King Street
Emsworth
West Sussex
PO10 7AX

drawing name: Proposed Rear
Elevation 1:20

status: PRELIMINARY

date: AUG 2018

scale: 1:20 @ A3

drawn: KC

pwparchitects

61 South Street, Havant, Hampshire PO9 1BZ
t: 023 9248 2494
e: design@pwp-architects.com
f: 023 9248 1152
w: www.pwp-architects.com

Project No. **5532** drawing No. **1400** rev -