


57 Linkenholt Way, Havant - 3100.19.CM

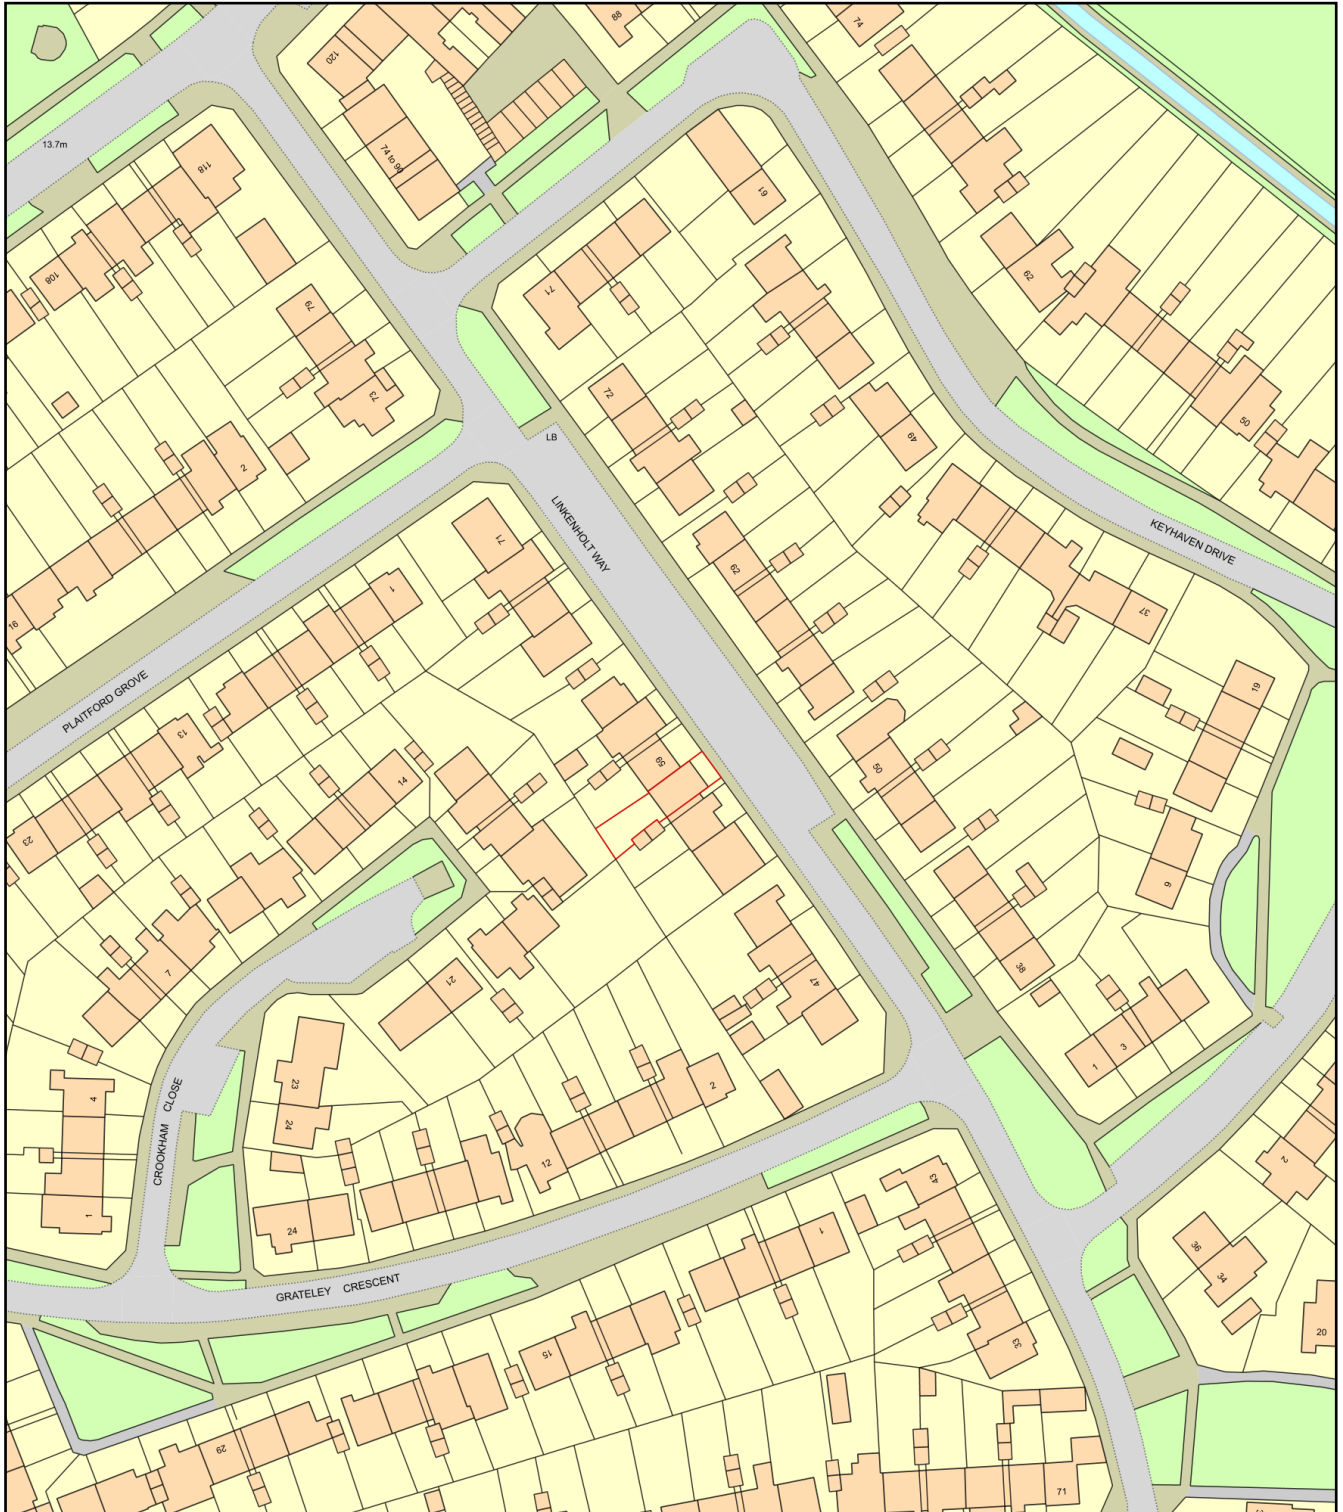

0 50
Metres



Plan Produced for: Thorns Young Architectural

Date Produced: 29 Apr 2019

Plan Number/Project ID: TQRQM19119101805635

Scale: 1:1250 @ A4