


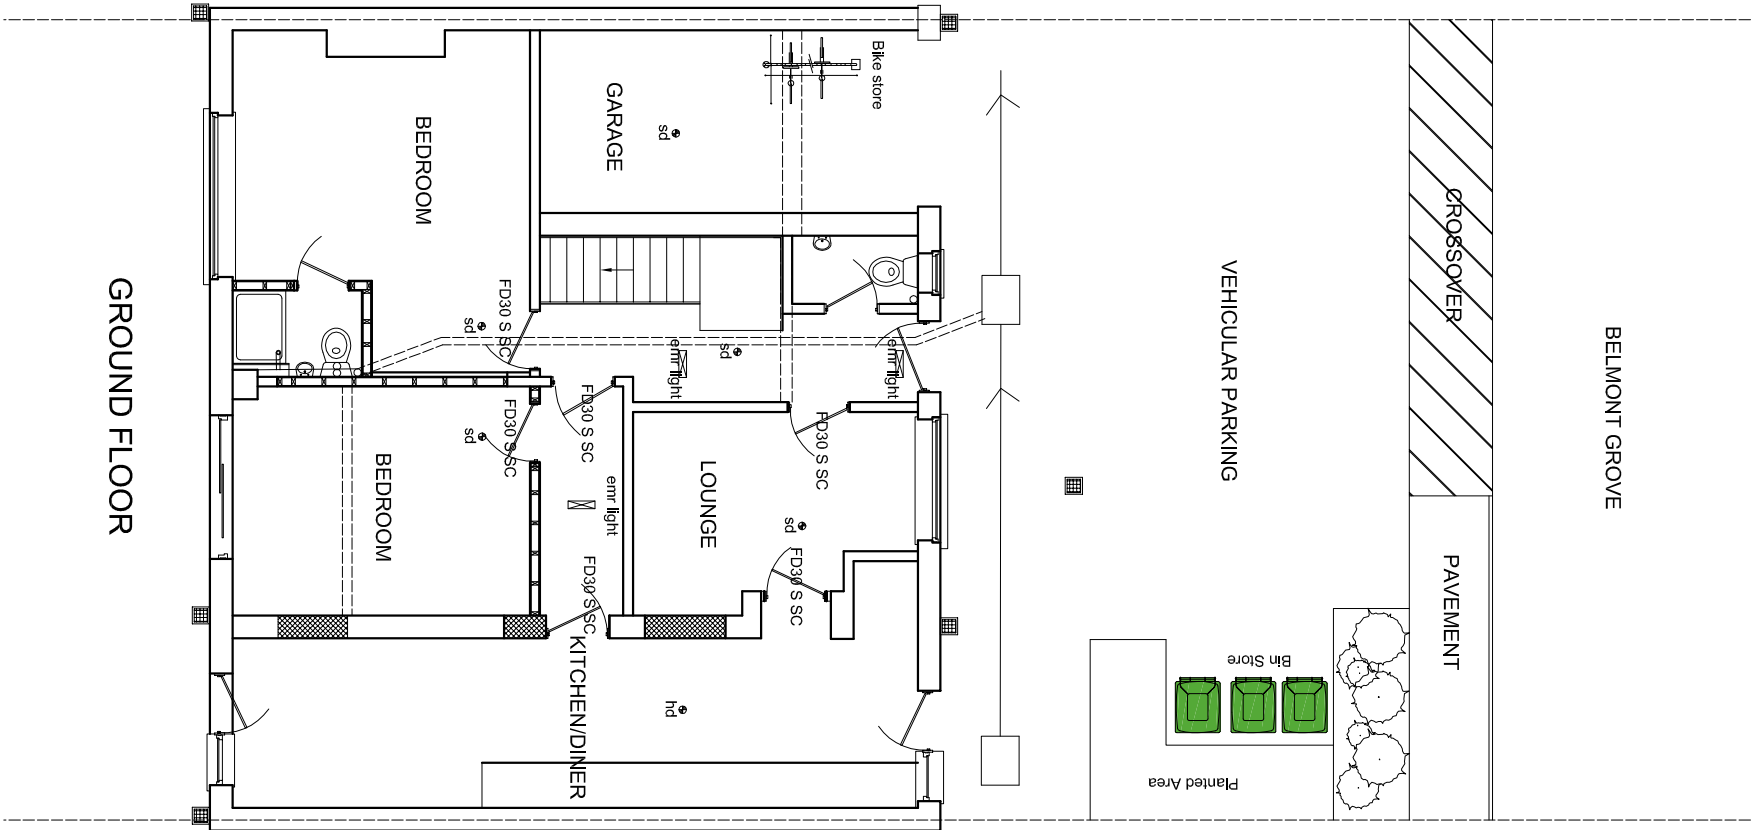

NOTES.

- (i) This drawing is not to be scaled by contractors, work to figured dimensions only, CONFIRMED on site.
- (ii) This drawing is to be read in conjunction with all relevant architectural drawings, detailed specifications where applicable and all associated drawings in this series.
- (iii) Any discrepancy on this drawing is to be reported immediately to the owner for clarification.
- (iv) The contractor is responsible for all temporary works and for the stability of the works in progress.
- (v) Copyright for all drawings/designs part or full shall remain with KCL in accordance with the Copyright Act 1988

Revision		Date	
Client	Ms E Beck		
Project	39 Belmont Grove Havant		
Title	Layout plan		
 Building Advisor Ltd 			
11Dale View Hove East Sussex BN3 9LA		TEL/FAX 01273 774887 Mobile 07767 48463 E-mail kevin@kclbuilding.co.uk	
Scale	1:100	Drawn	Feb 19
Project No.	A3	Draw No.	001