
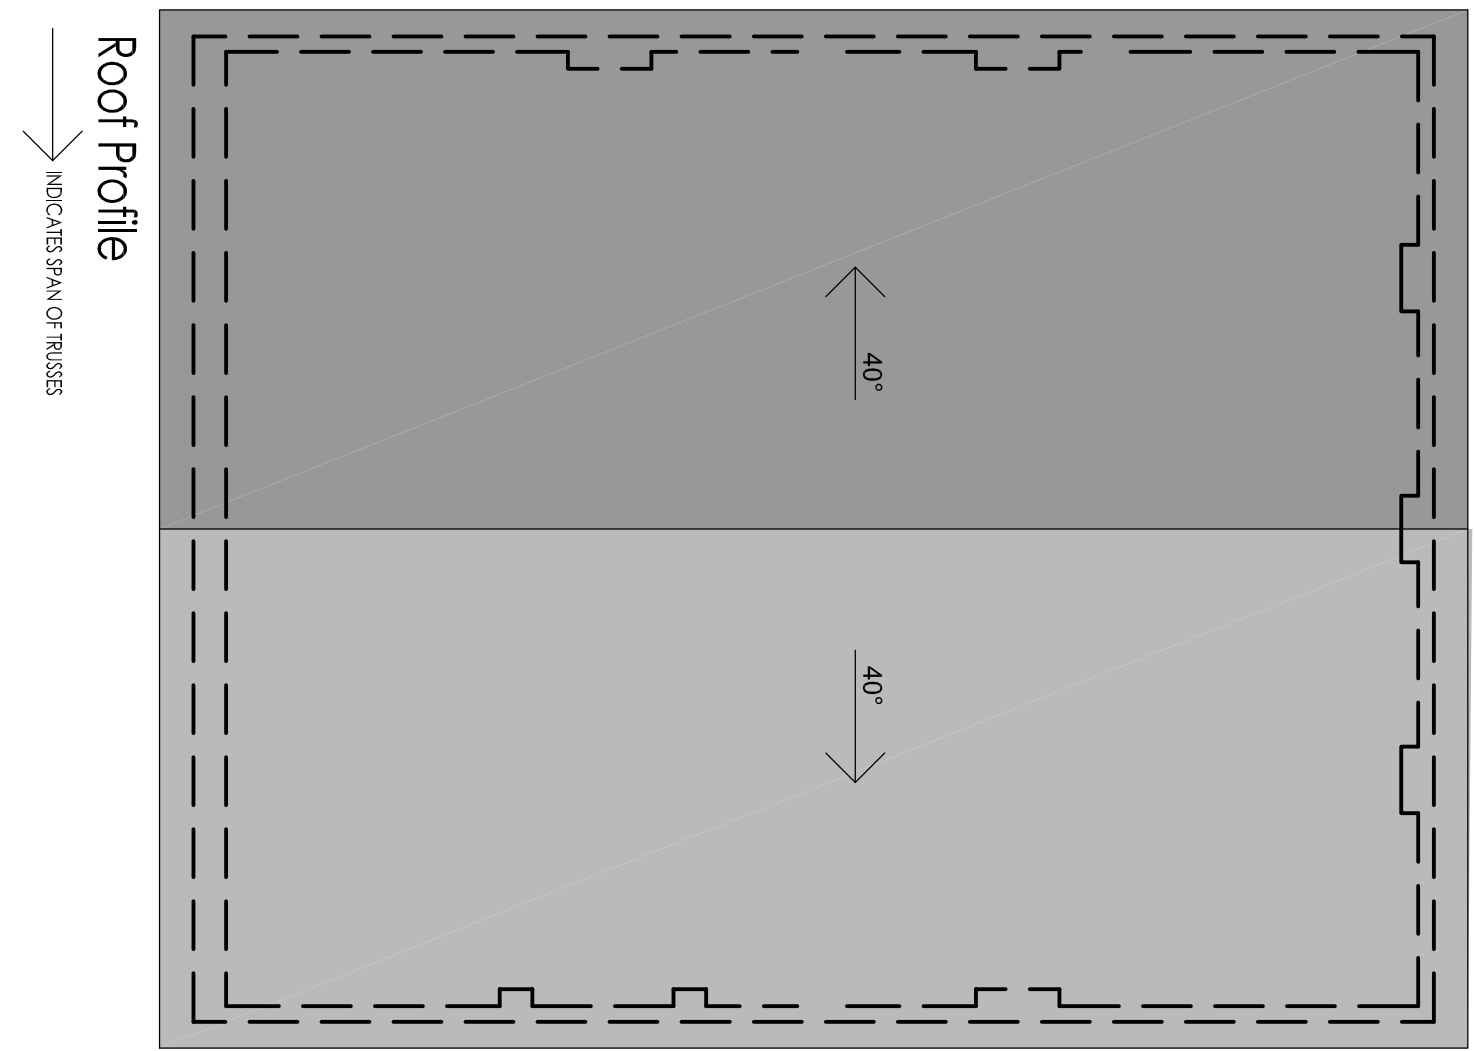
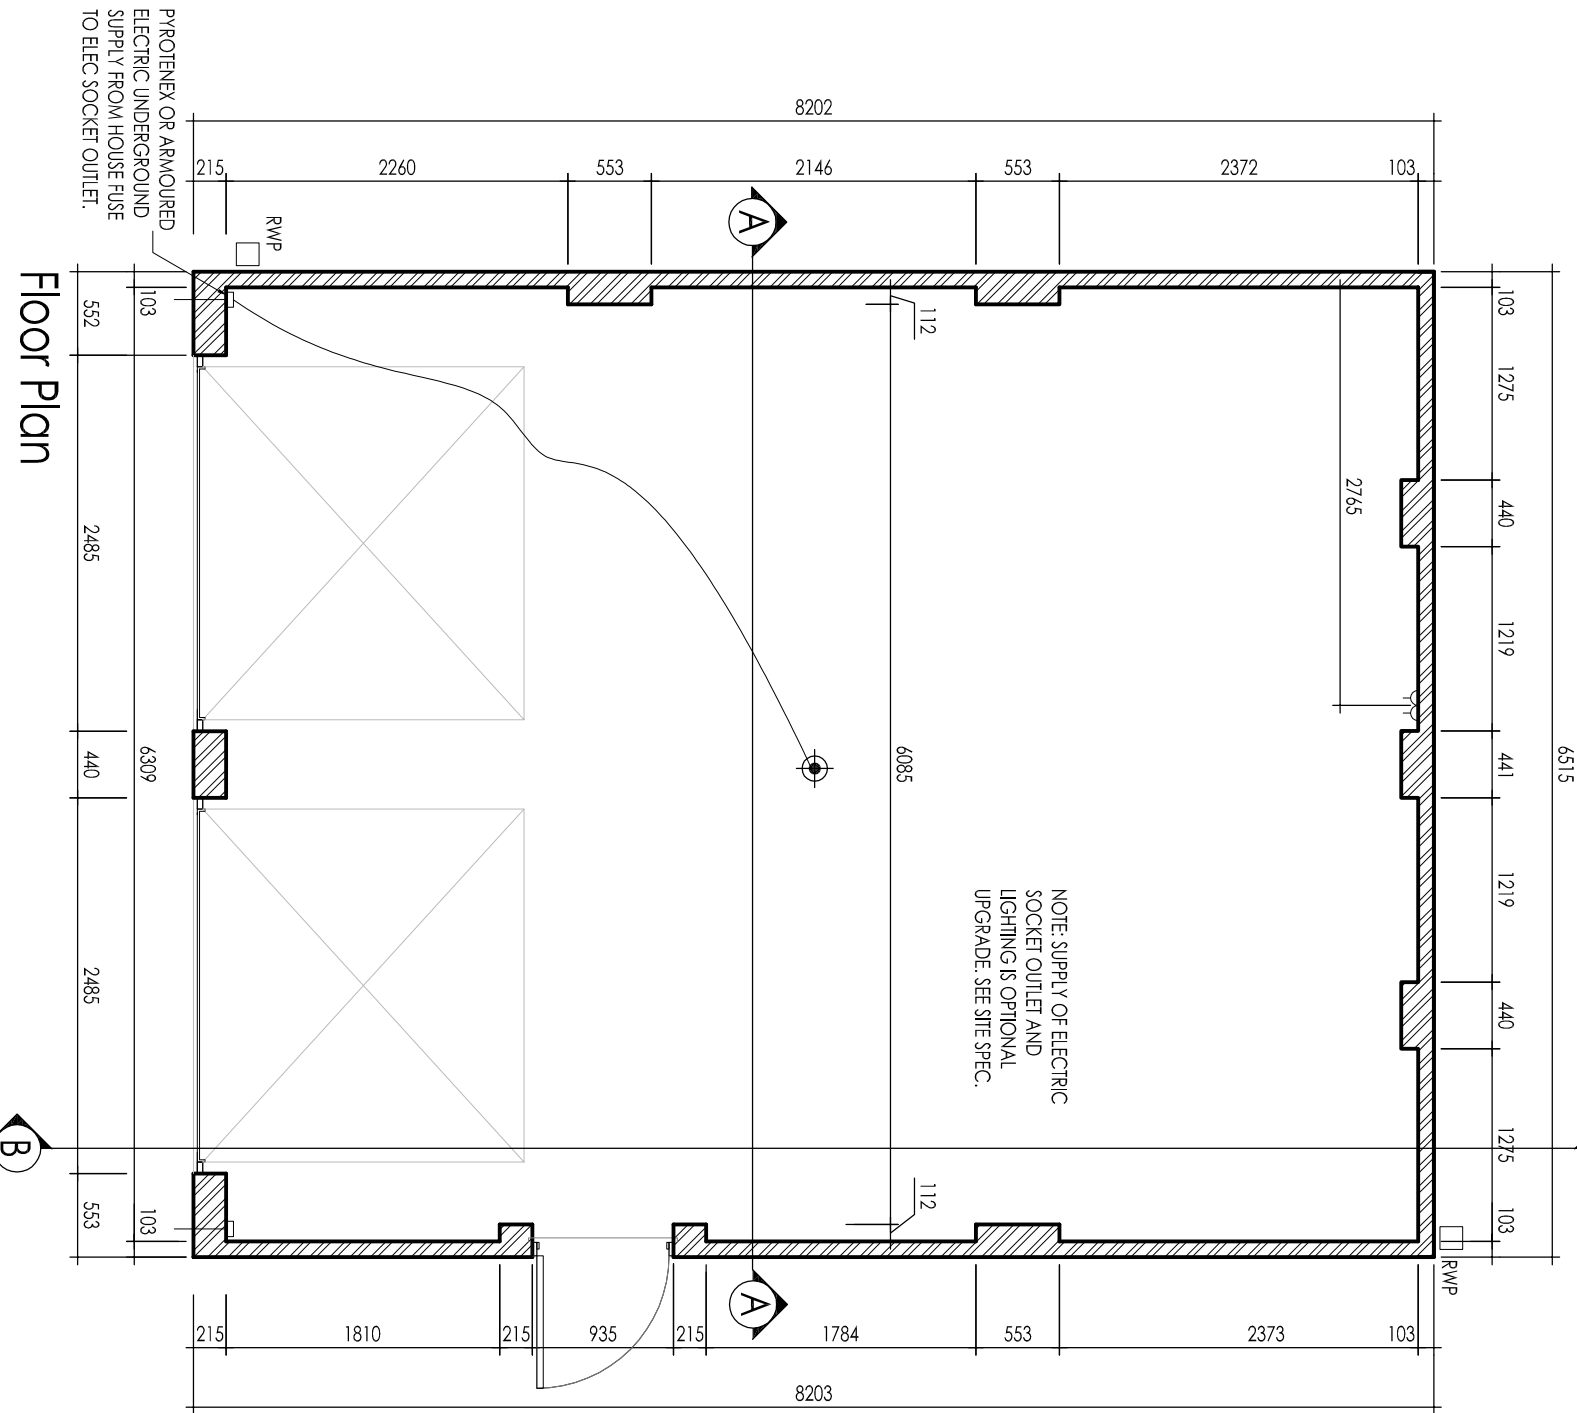
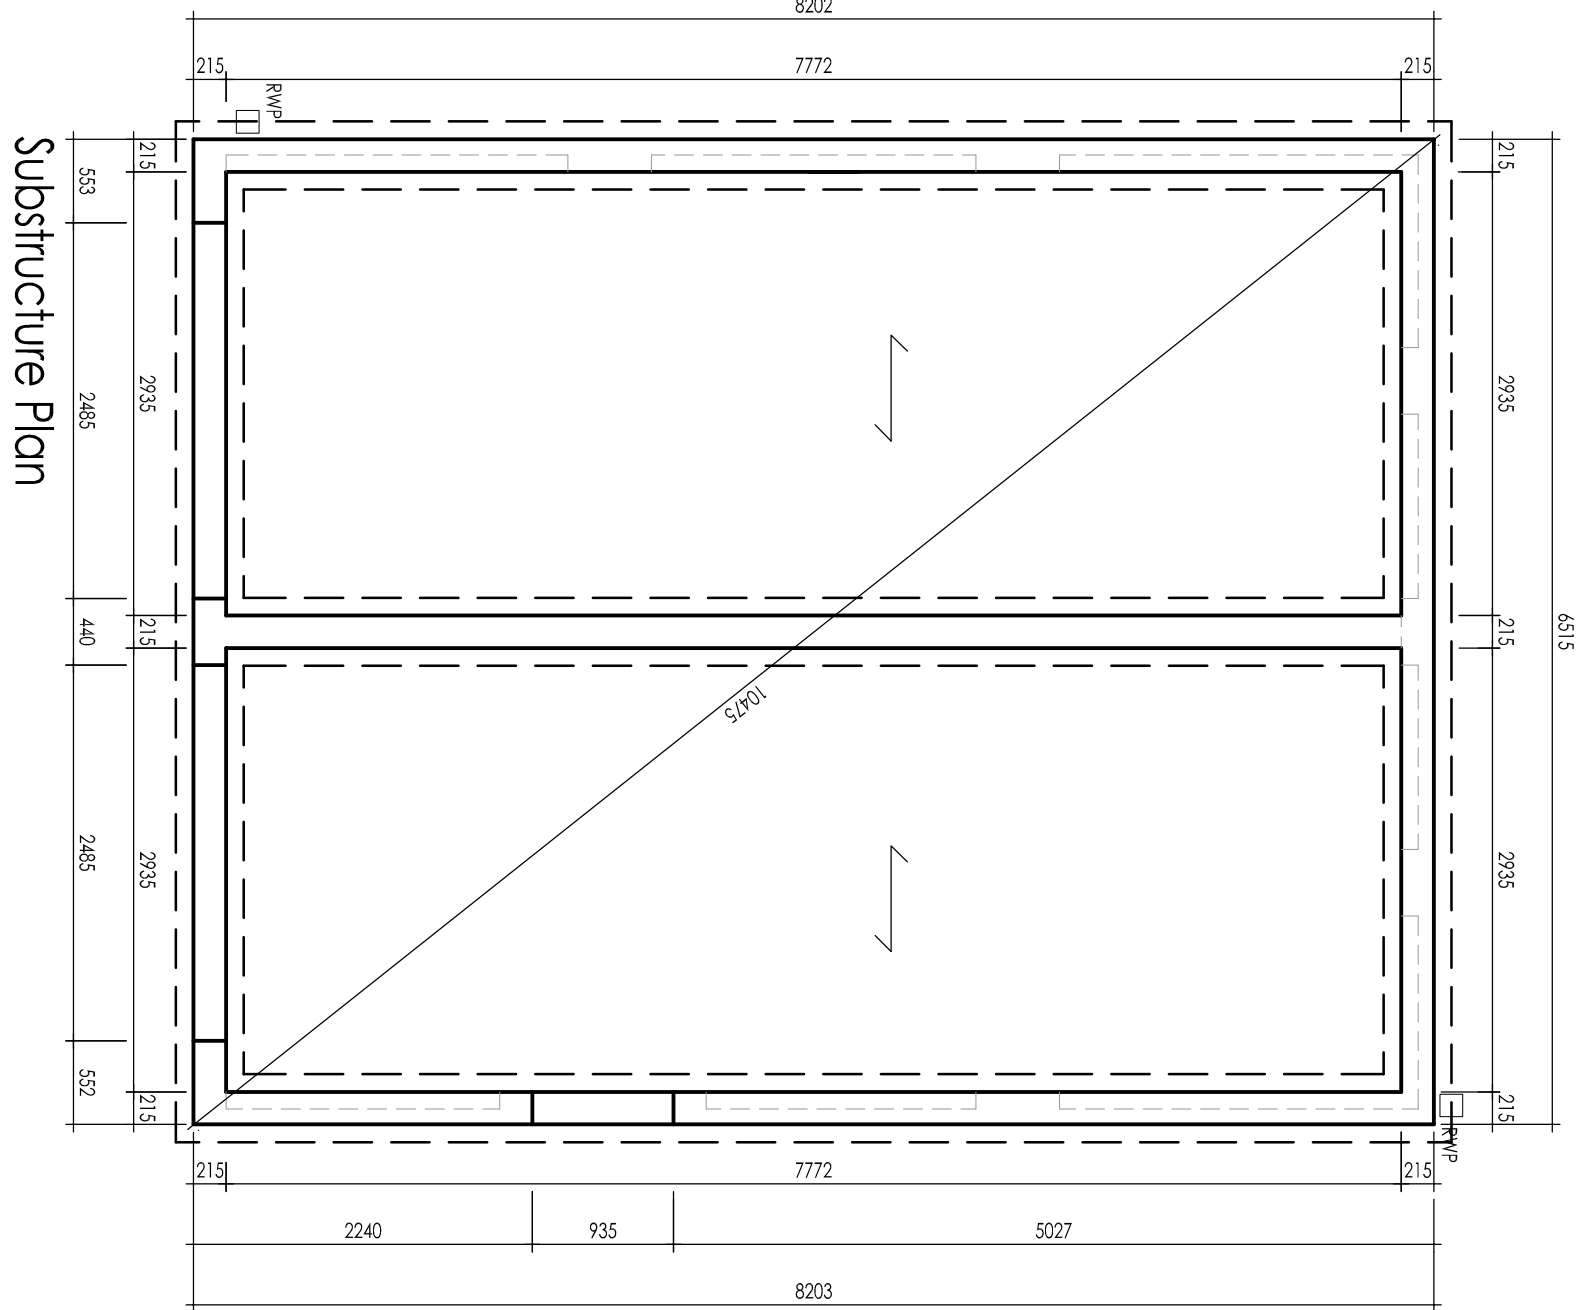
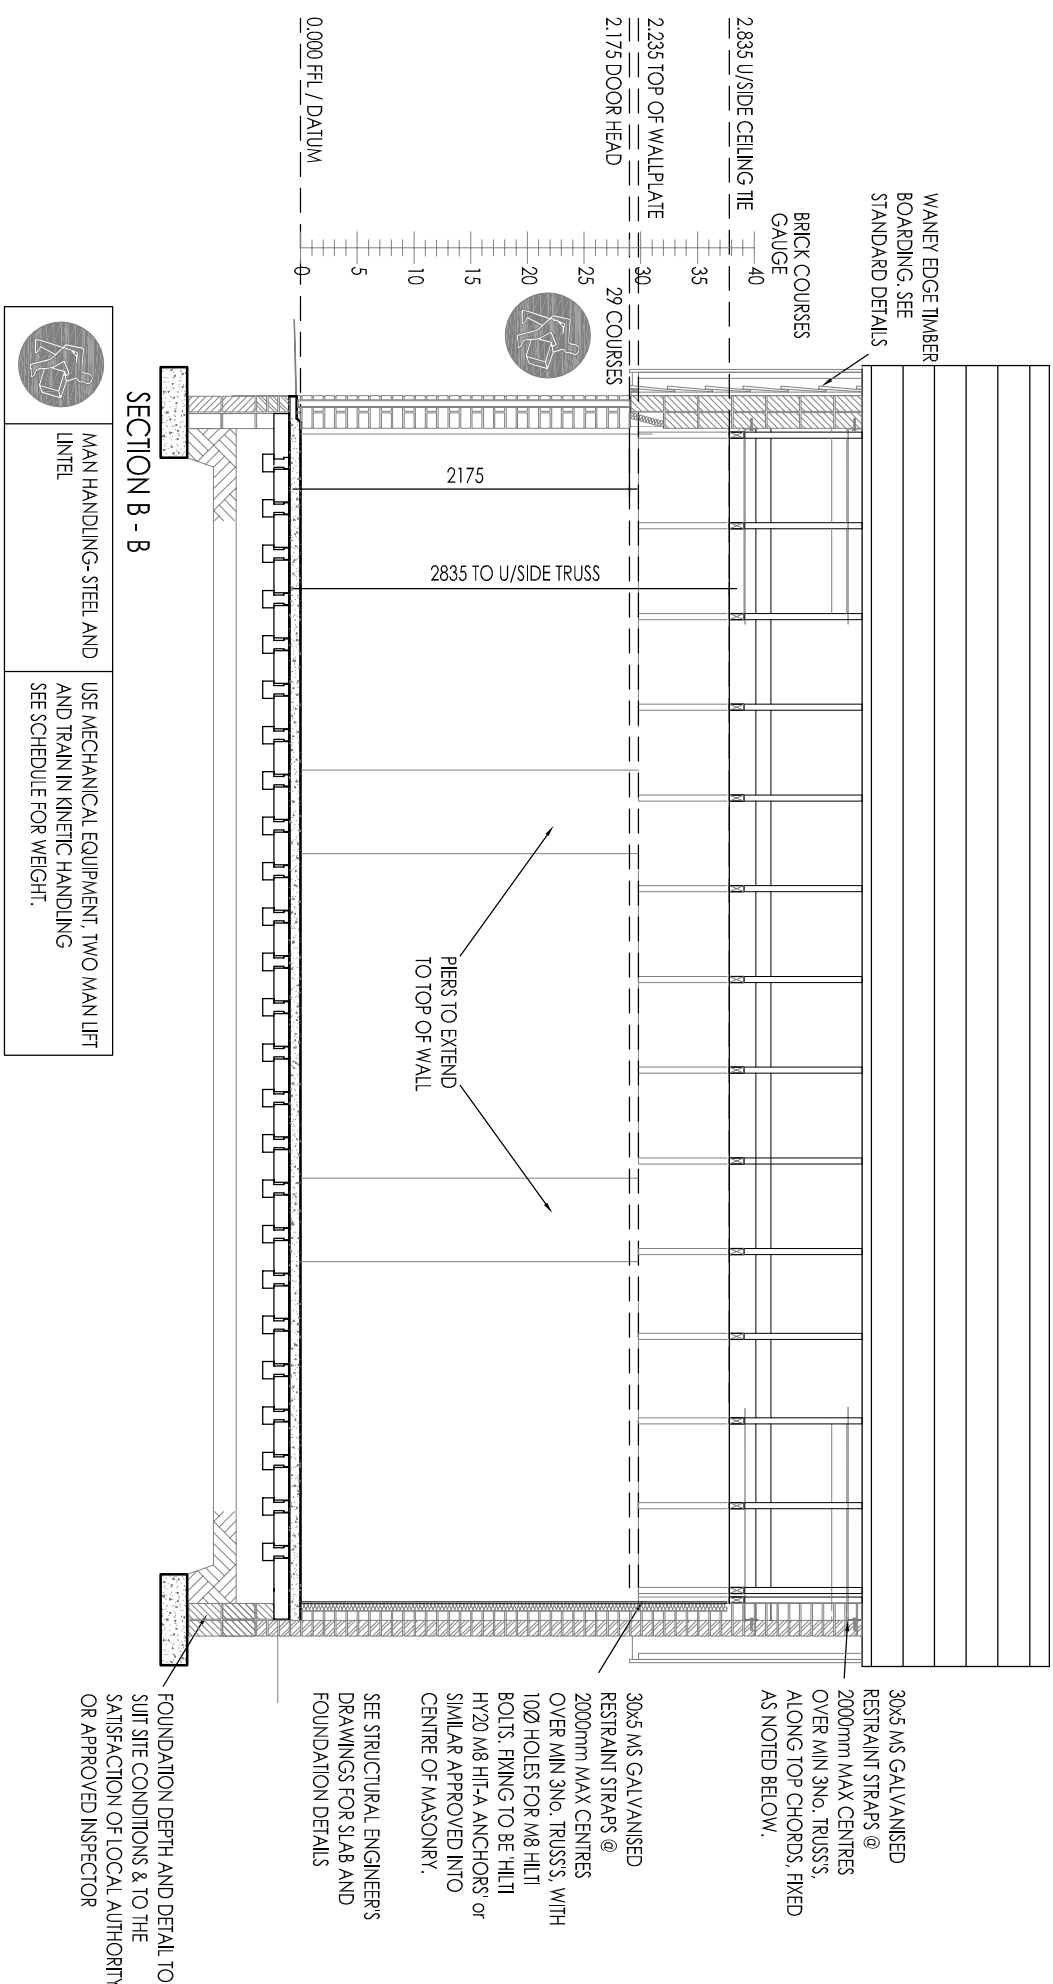
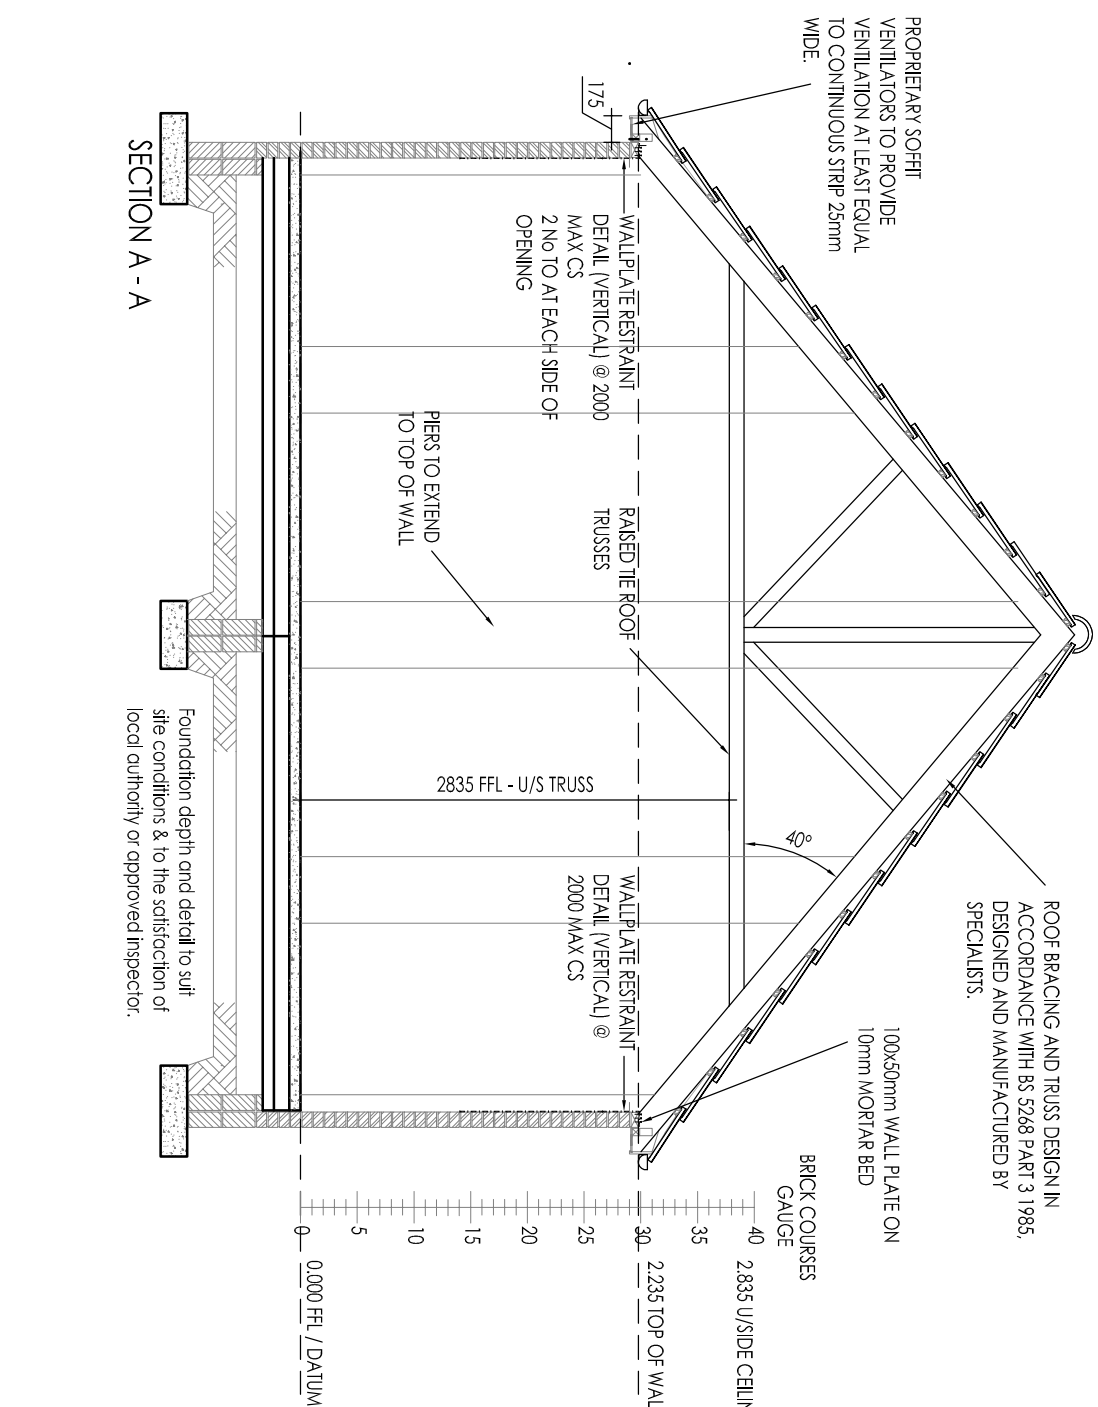
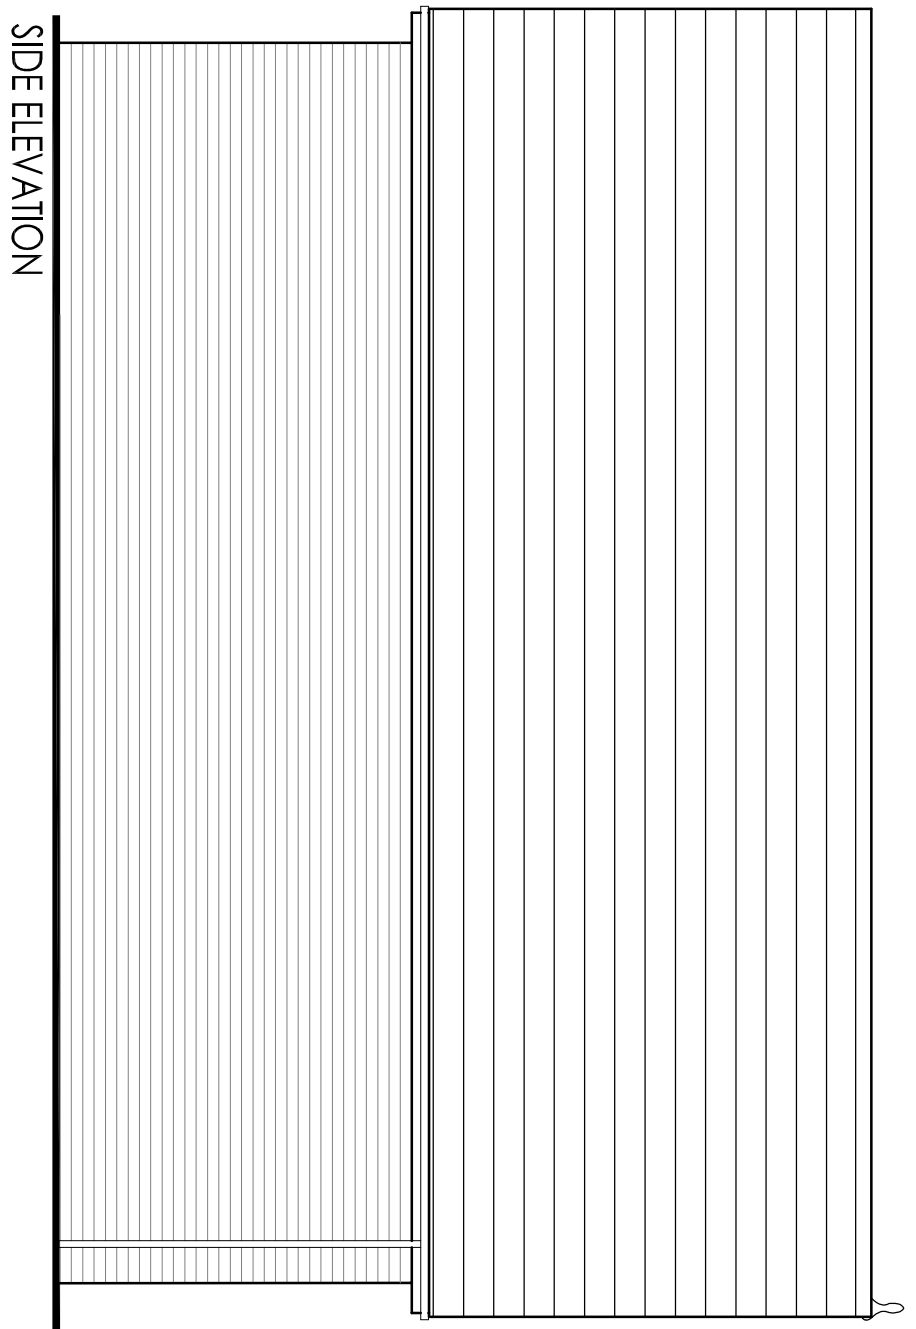
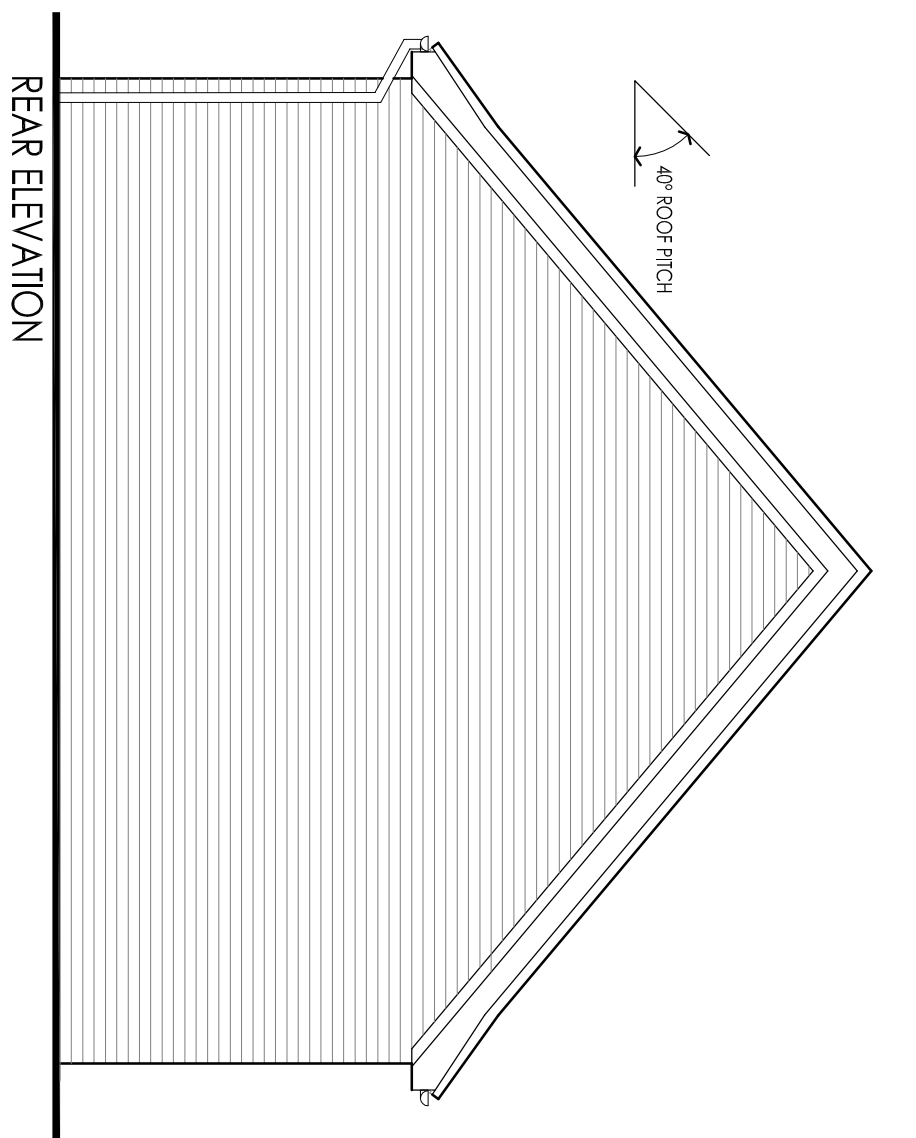
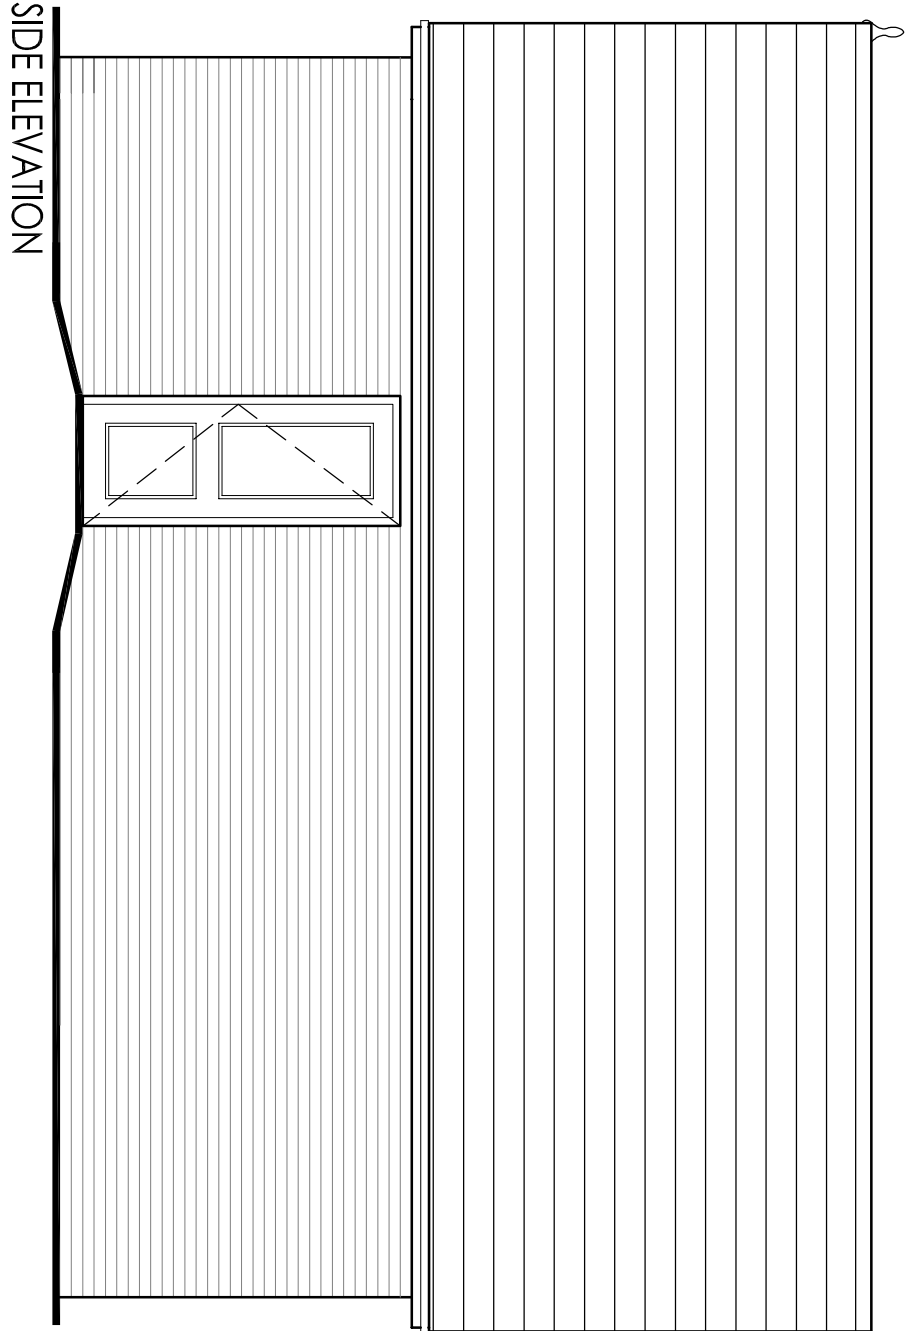


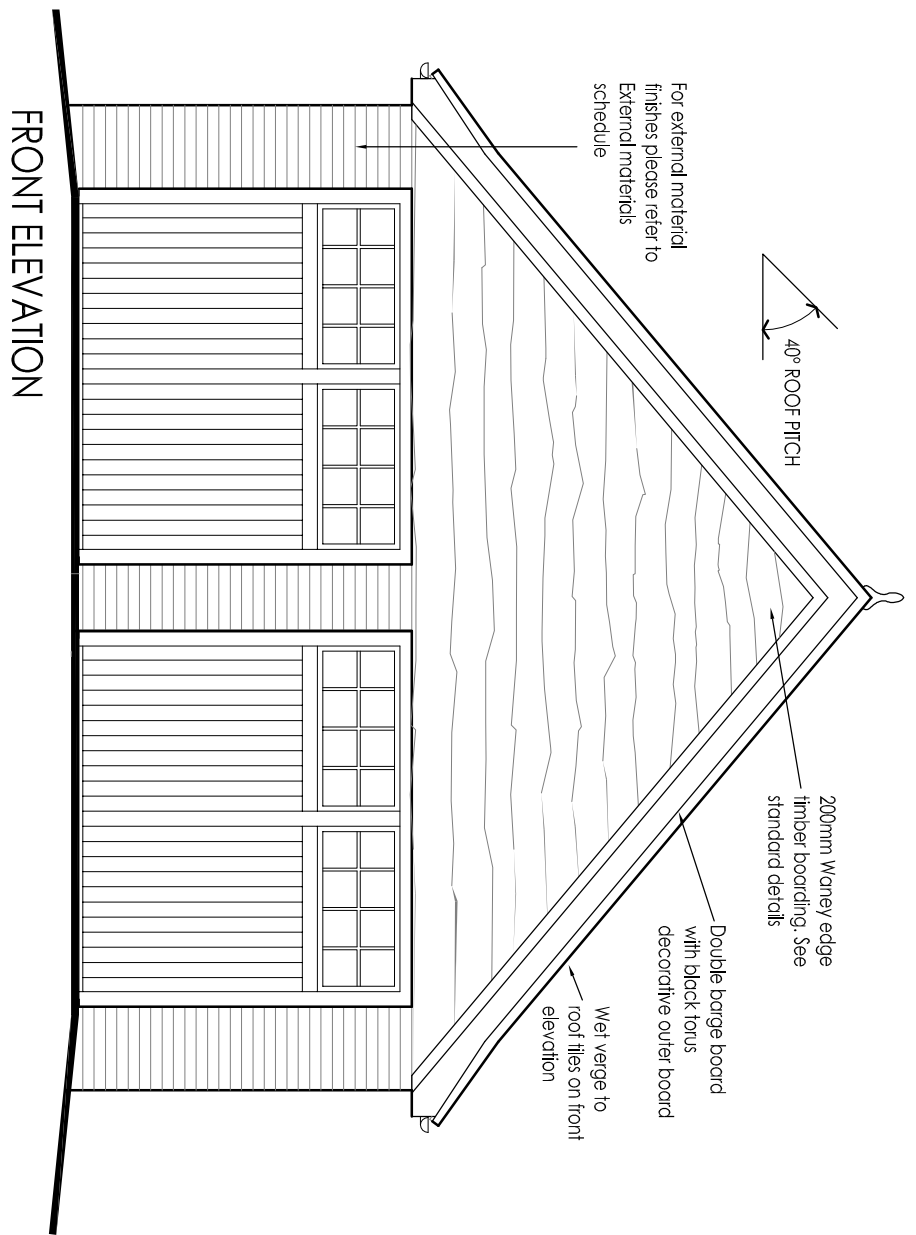

NOTES

Permission is granted to scale from this drawing for the purpose of Local Authority Planning Approval only. In all other circumstances DO NOT scale from this drawing. Please contact this office for any additional information requires.

Contractors, Sub Contractors and Suppliers are to check all relevant dimensions and levels of the site and building before commencing any stop drawings or building work. Any discrepancies should be recorded to the Architect.

Where applicable this drawing is to be read in conjunction with the Consultant's drawings.

This drawing is the copyright of Tellow King Ltd ©. All rights reserved. Ordnance Survey Data © Crown Copyright. All rights reserved. Licence No. 100007359

REV | DESCRIPTION | DATE | AUTHOR | CADD

PLOT No. -1 Only

TELLOW KING

ARCHITECTS URBAN DESIGNERS SUSTAINABILITY CONSULTANTS
Building 300, The Garage, Berrymore Road, Waterlooville, Hampshire, SO3 0NE
Tel: 01703 520770 Fax: 01703 520771 Web: www.tellowking.co.uk

Berewood, Phase 2

Waterlooville

For Redrow Homes (Southern)

**Double Garage
Plans, Sections & Elevations**

SCALE	DATE	AUTHOR	CADD
1:50	@ A1	Aug '14	CD
JOB NO.	DRAWING NO.	REV	
REDR130524	CD GAR 03	-	