


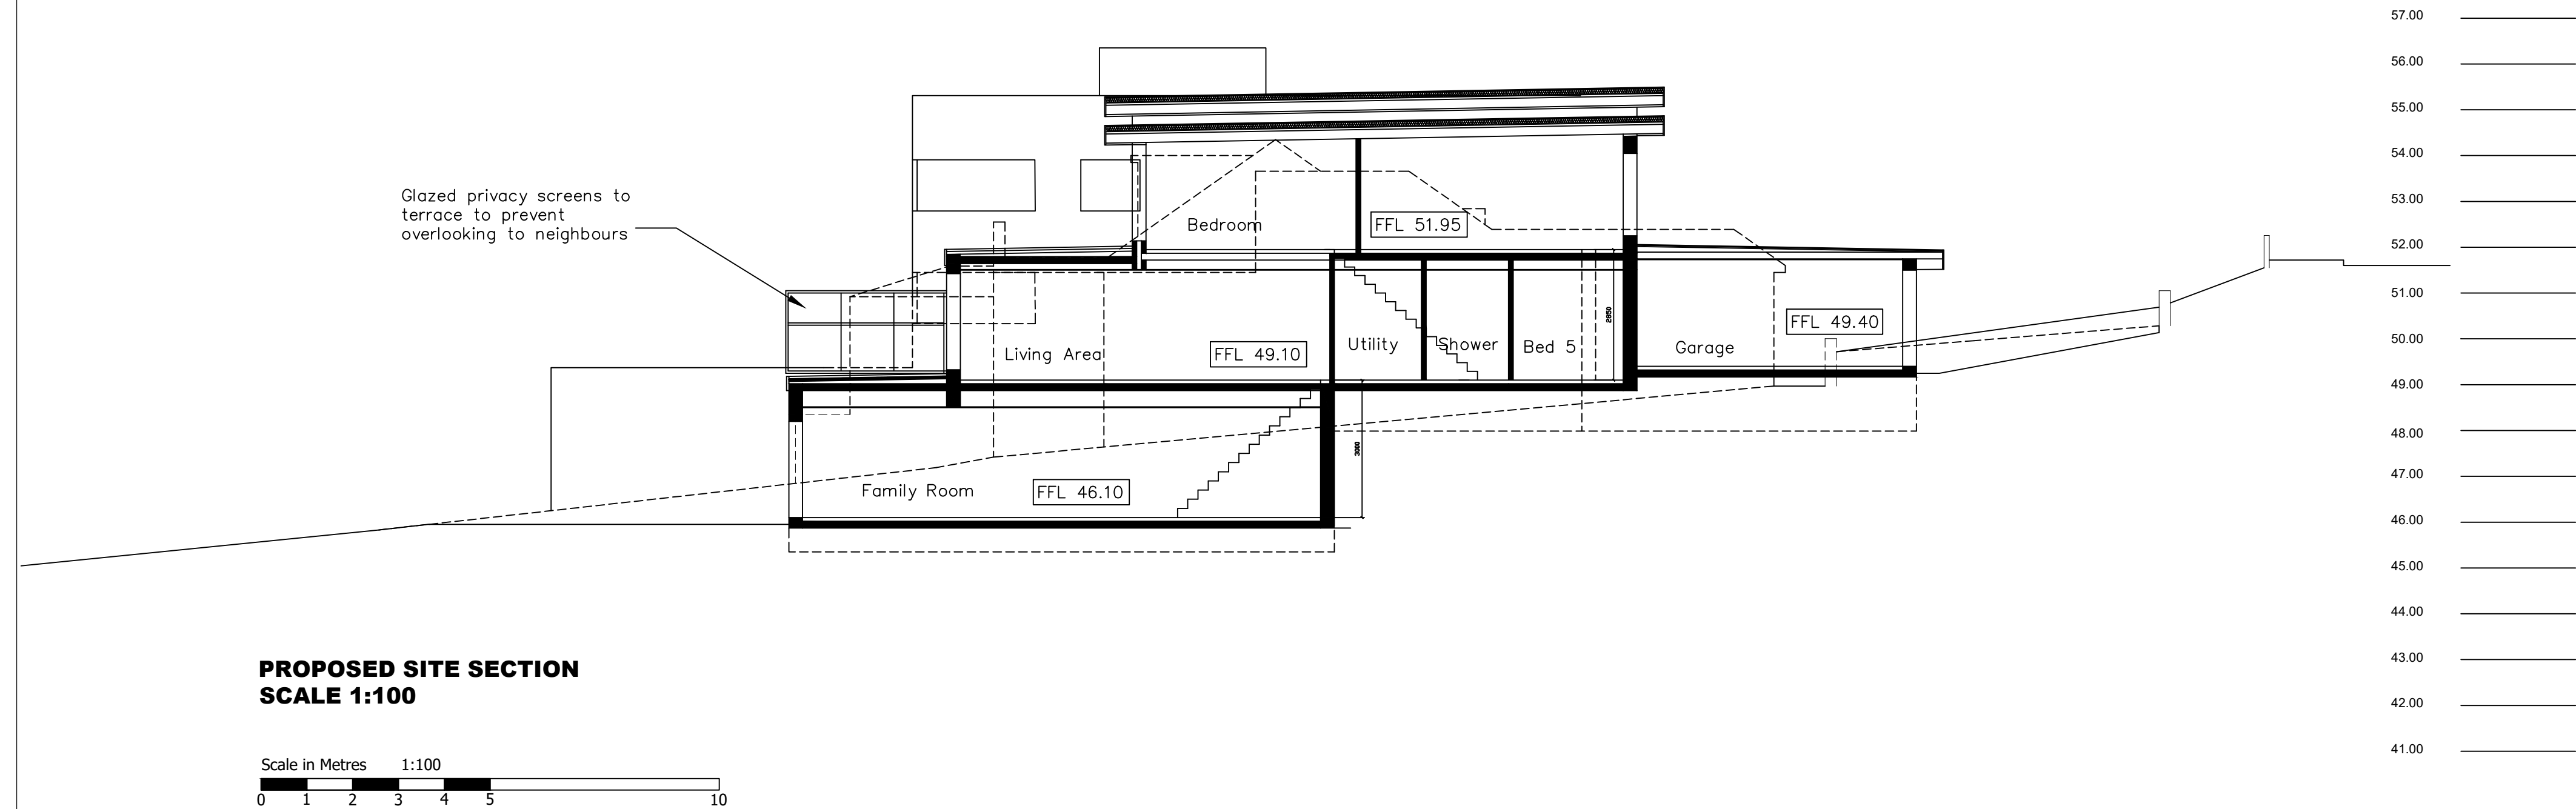

NOTES: The design and construction of this project shall be in accordance with the current Building Regulations & NHBC Standards. These notes & drawings have been prepared solely for the purpose of Planning & Building Regulation approval. Do not scale from this drawing unless for Planning purposes. All dimensions to be checked on-site and any alterations to be approved by the Architect and/or client prior to any work commencing. Ordnance Survey Licence No: 100047591 This drawing to be copyright and to be read in conjunction with all other drawings	Ammendments:	Key:	Client Name & Address: Mr & Mrs J Deng 45A Portsdown Hill Road Havant PO9 3JU	Project Address: 45A Portsdown Hill Road Havant PO9 3JU	Drawing Details: PLANNING DRAWING Proposed Site Section		
					Project No: 903	Drawing No: 6	Rev No:
					Scale: 1: 100 @ A2	Drawn: BWH	Date: 10/01/19
					 B. H. ARCHITECTURE Ltd Heath Cottage Newlands Lane Purbrook Waterlooville Hants PO7 5SQ Tel: 023 9223 2322 Mob: 07747 771808 E-mail:bernard@bernardharding.com		