


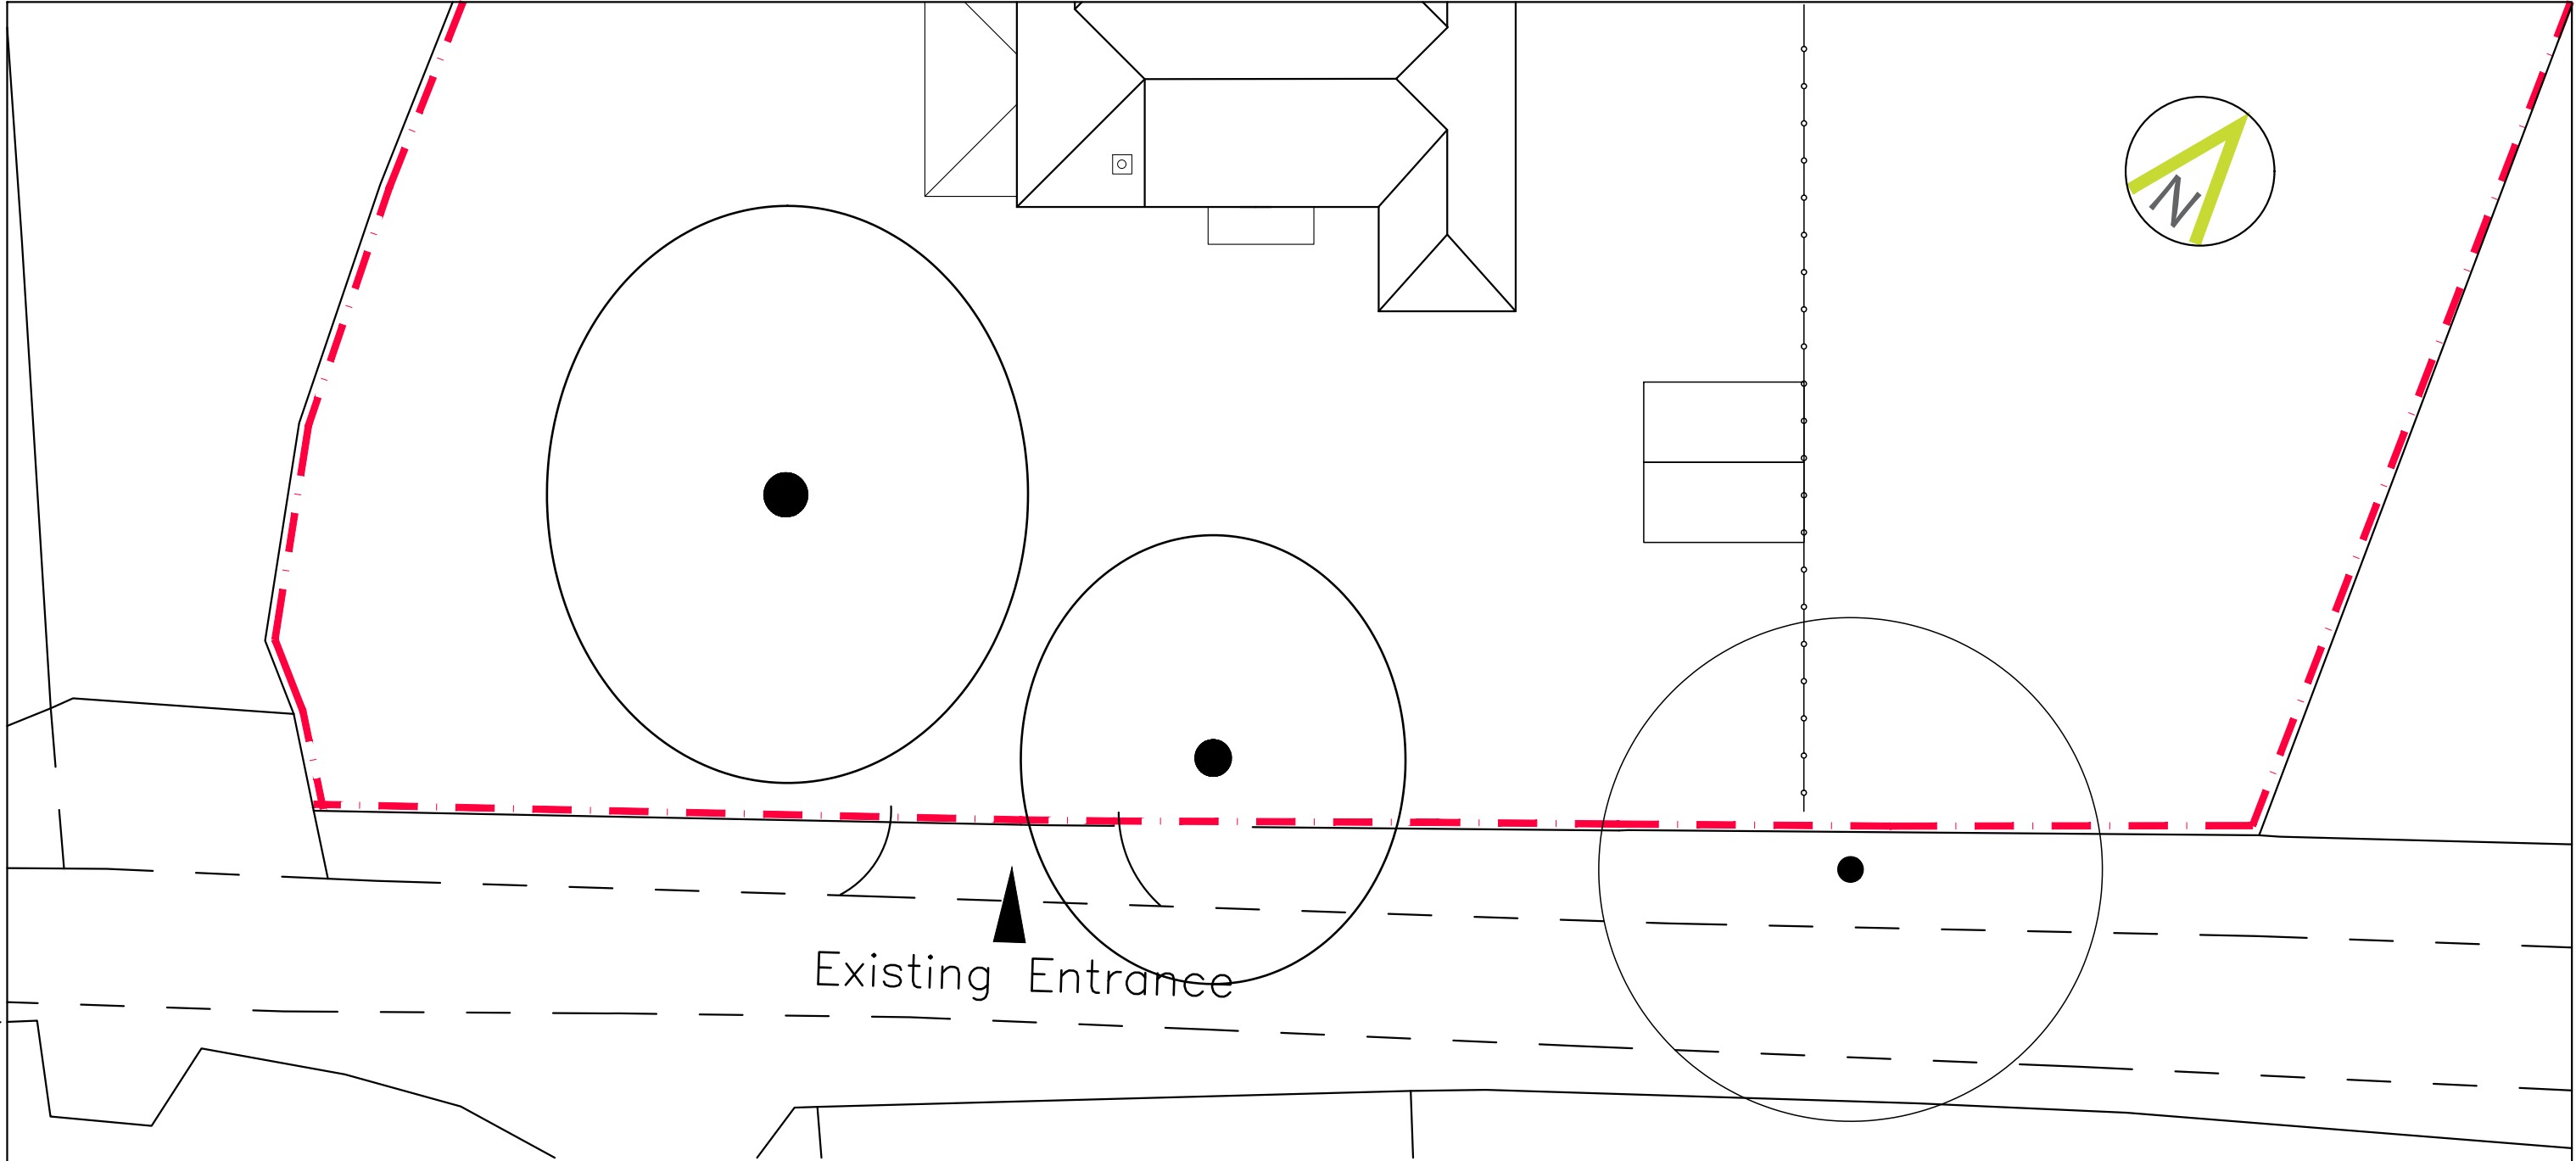

Site Plan

Broad Oak, Copse Lane, Hayling Island, PO11 0QB	Existing Site Plan		CAD Critchley Architecture And Design Ltd. Contact: 02392 474 919 info@caad.online The Old Brewery, 15E South Street, Havant, PO9 1BU		Scale A1=1:100, A3=1:200 Drawn SAR/CAL Date 07/03/19
	Revisions	a) b) c) d)			
					1413-160 ⁰
		20m	40m	60m	80m