


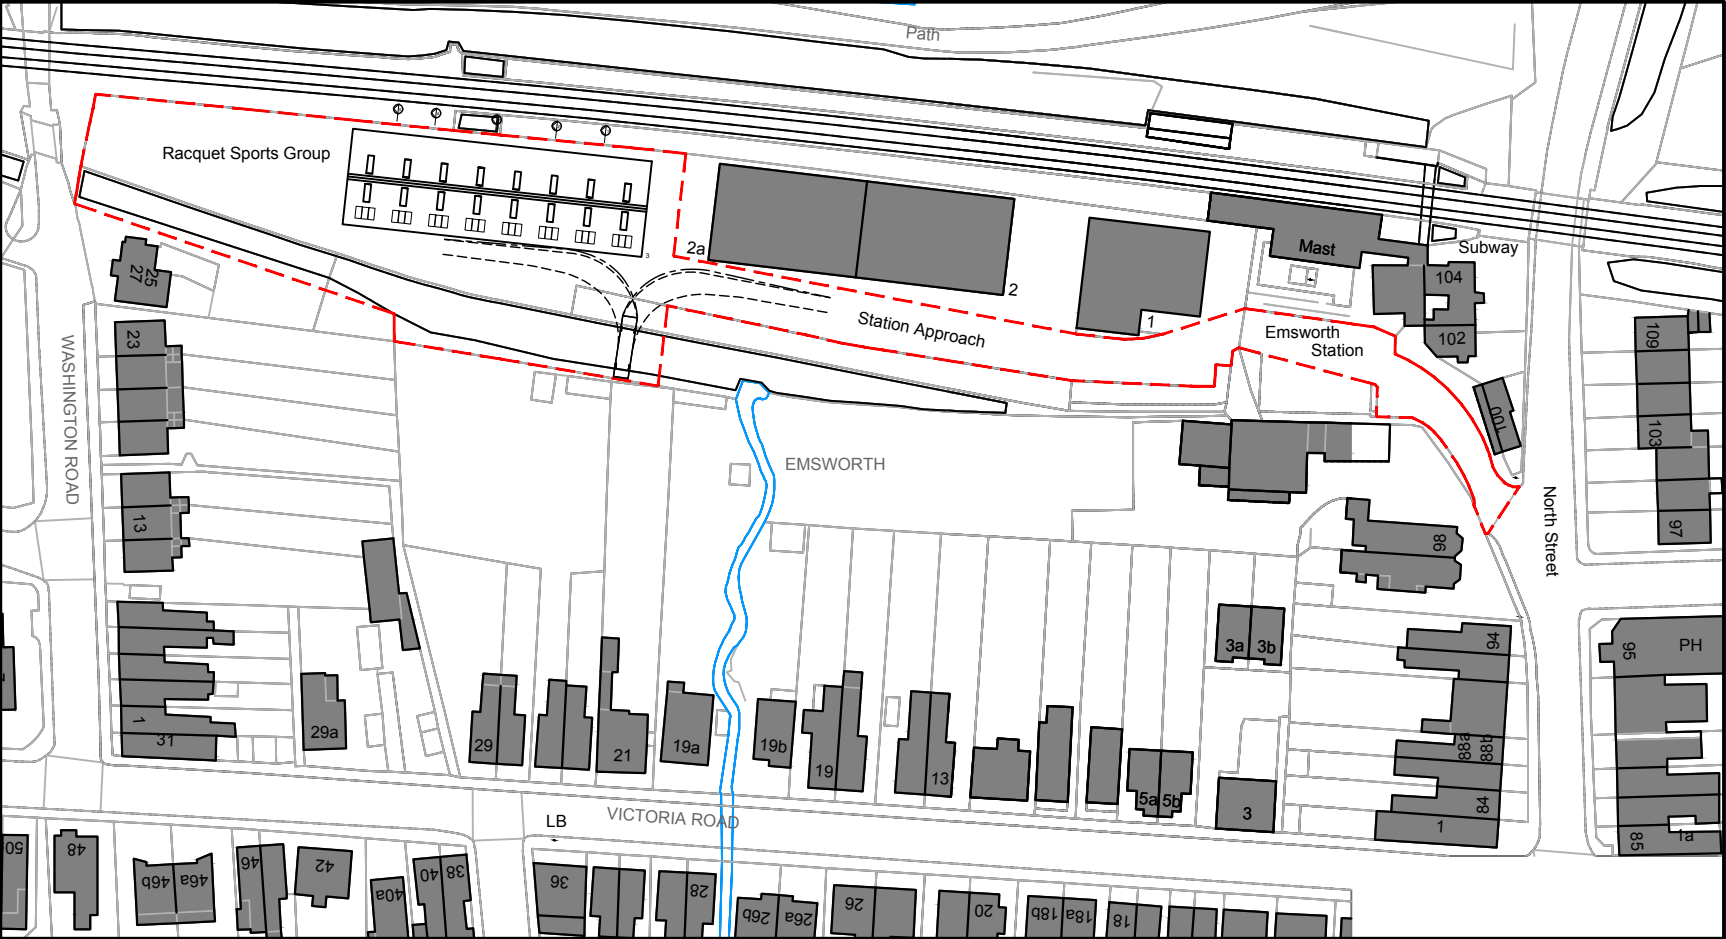
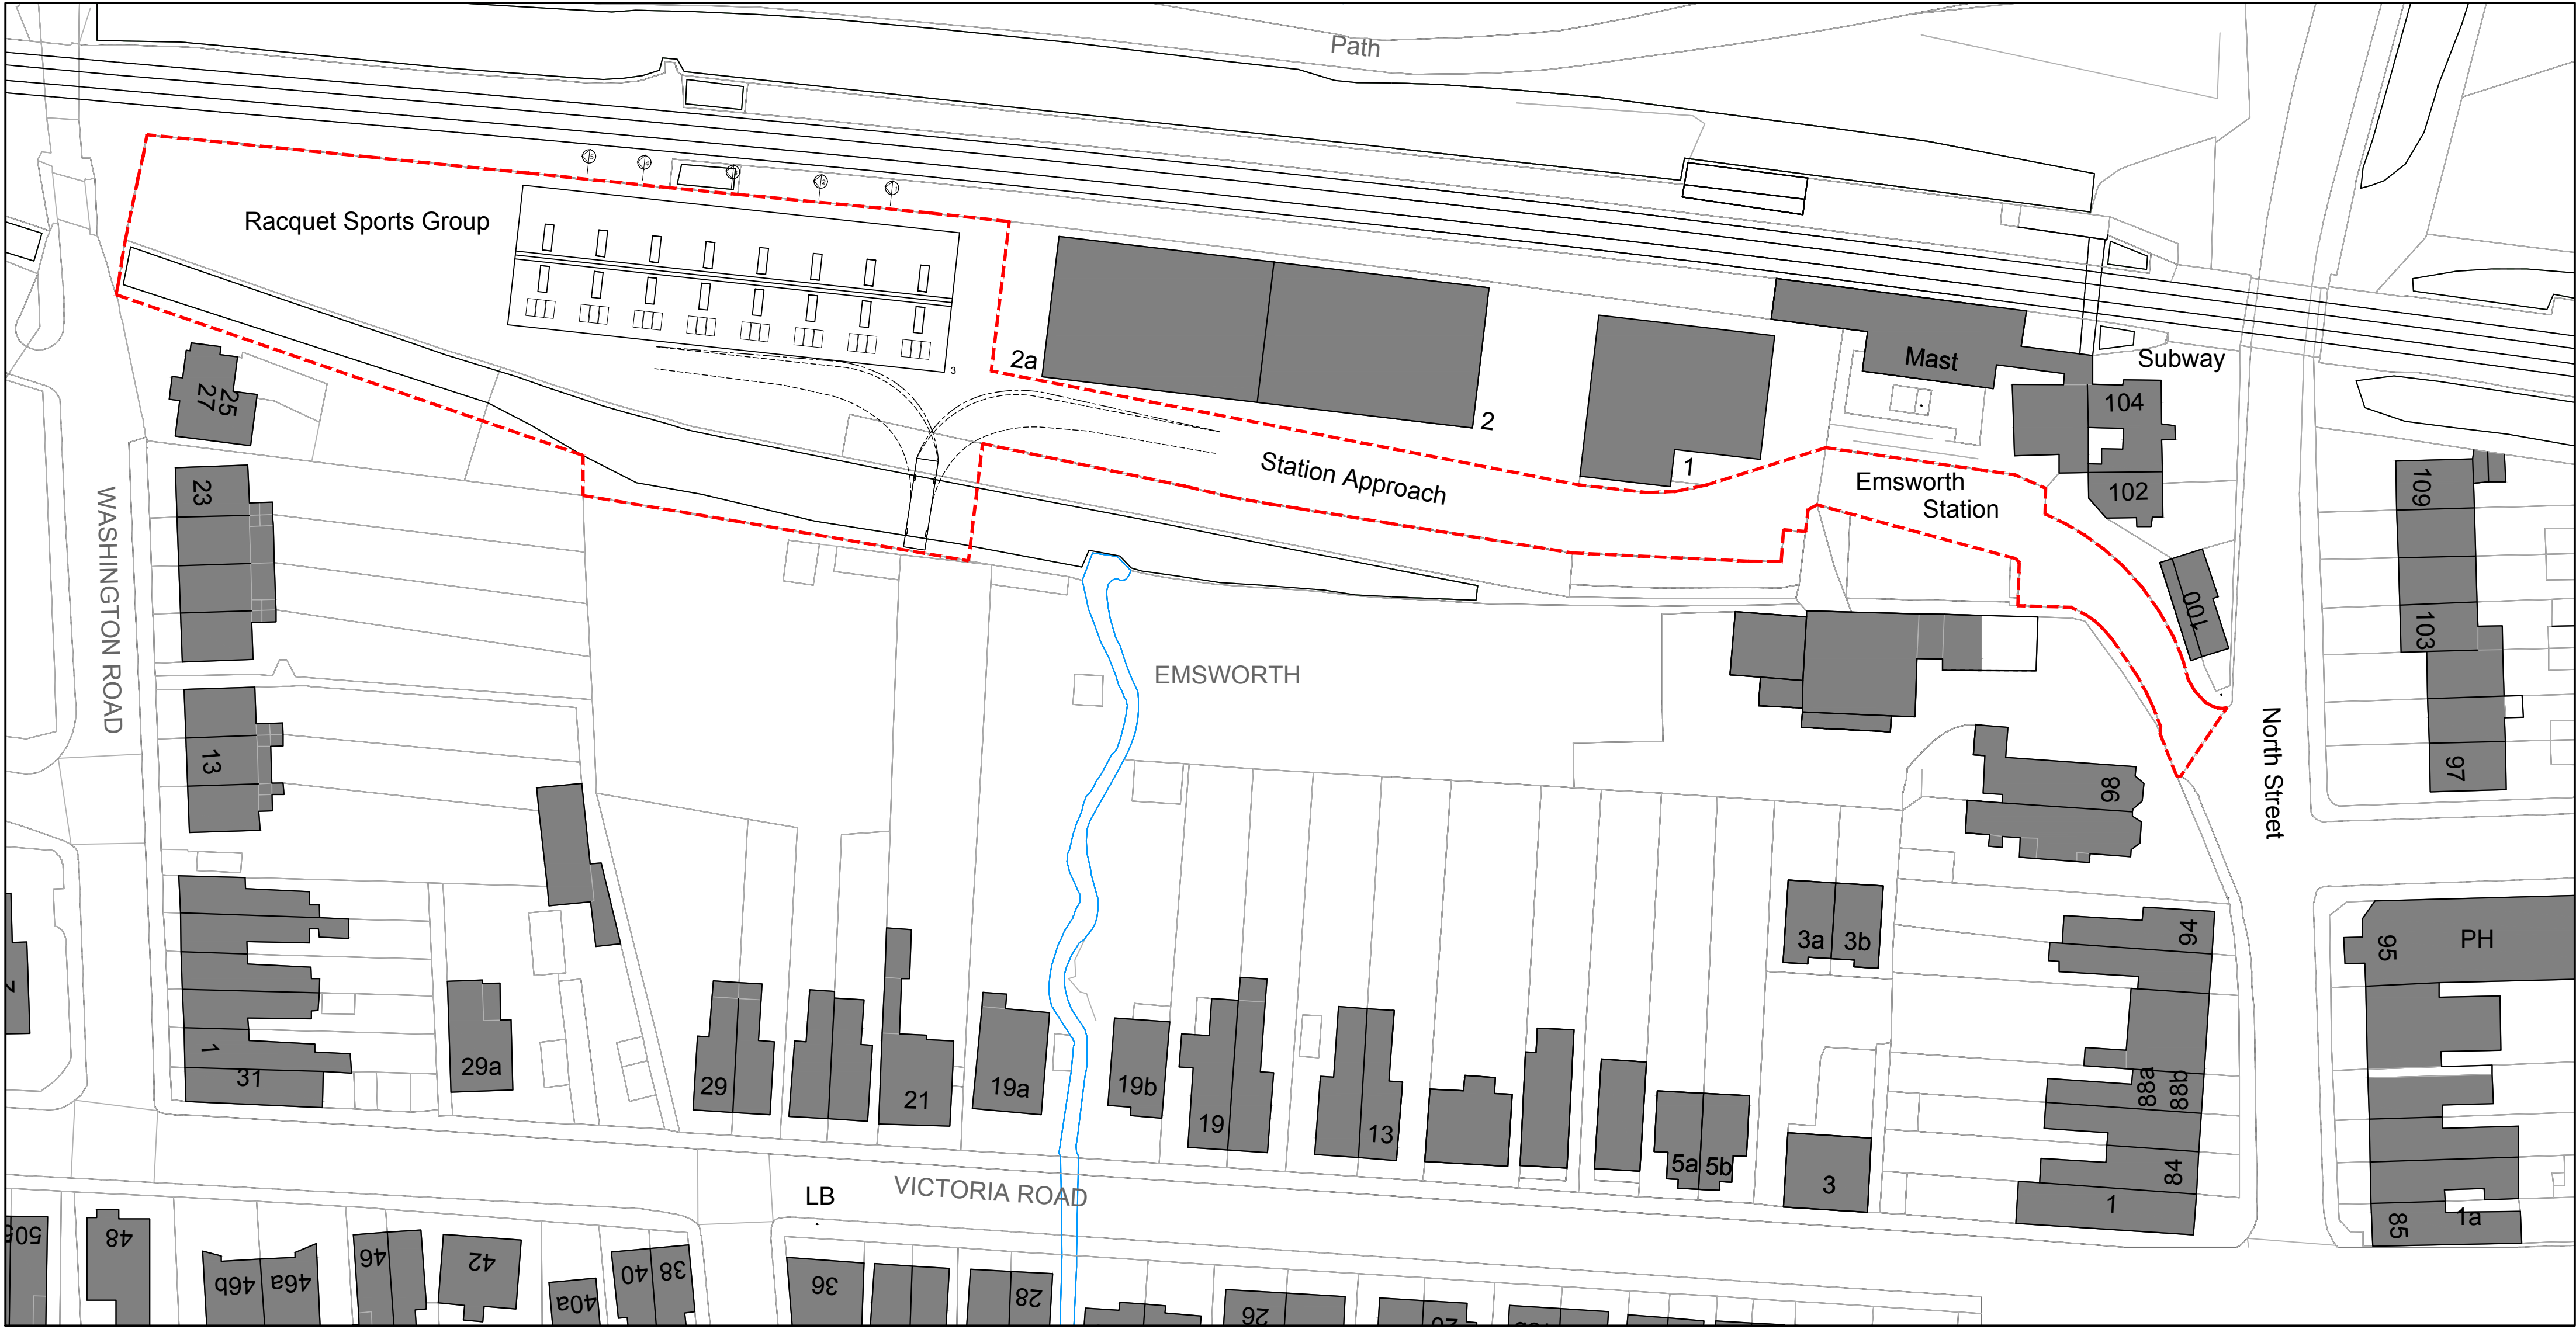


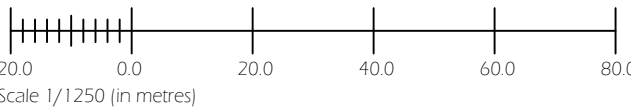

SITE LOCATION PLAN @ 1/1250
STREETWISE LICENCE NO.: 100047474

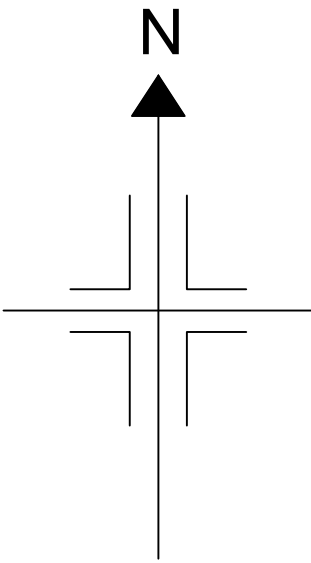

SITE BLOCK PLAN @ 1/500

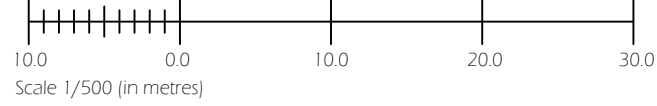

Notes
Report any discrepancies to the author.
This drawing is copyrighted to Temple Ford Design LTD.

Revision Notes:		
Rev:	Date:	Description:

Date: Feb 2019		
Scale @ A1: 1:500 / 1:1250		
Status: Planning	Drawn: ms	Checked: mp

Project: Site Redevelopment	
Drawing Title: Proposed Location & Block Plans	

Client: Racquet Sports Group		
Project: 1727	Dwg No: D00	Rev:

Temple Ford Design Ltd
architects



T 023 8027 6393
E templeforddesign@gmail.com W templeforddesign.co.uk