
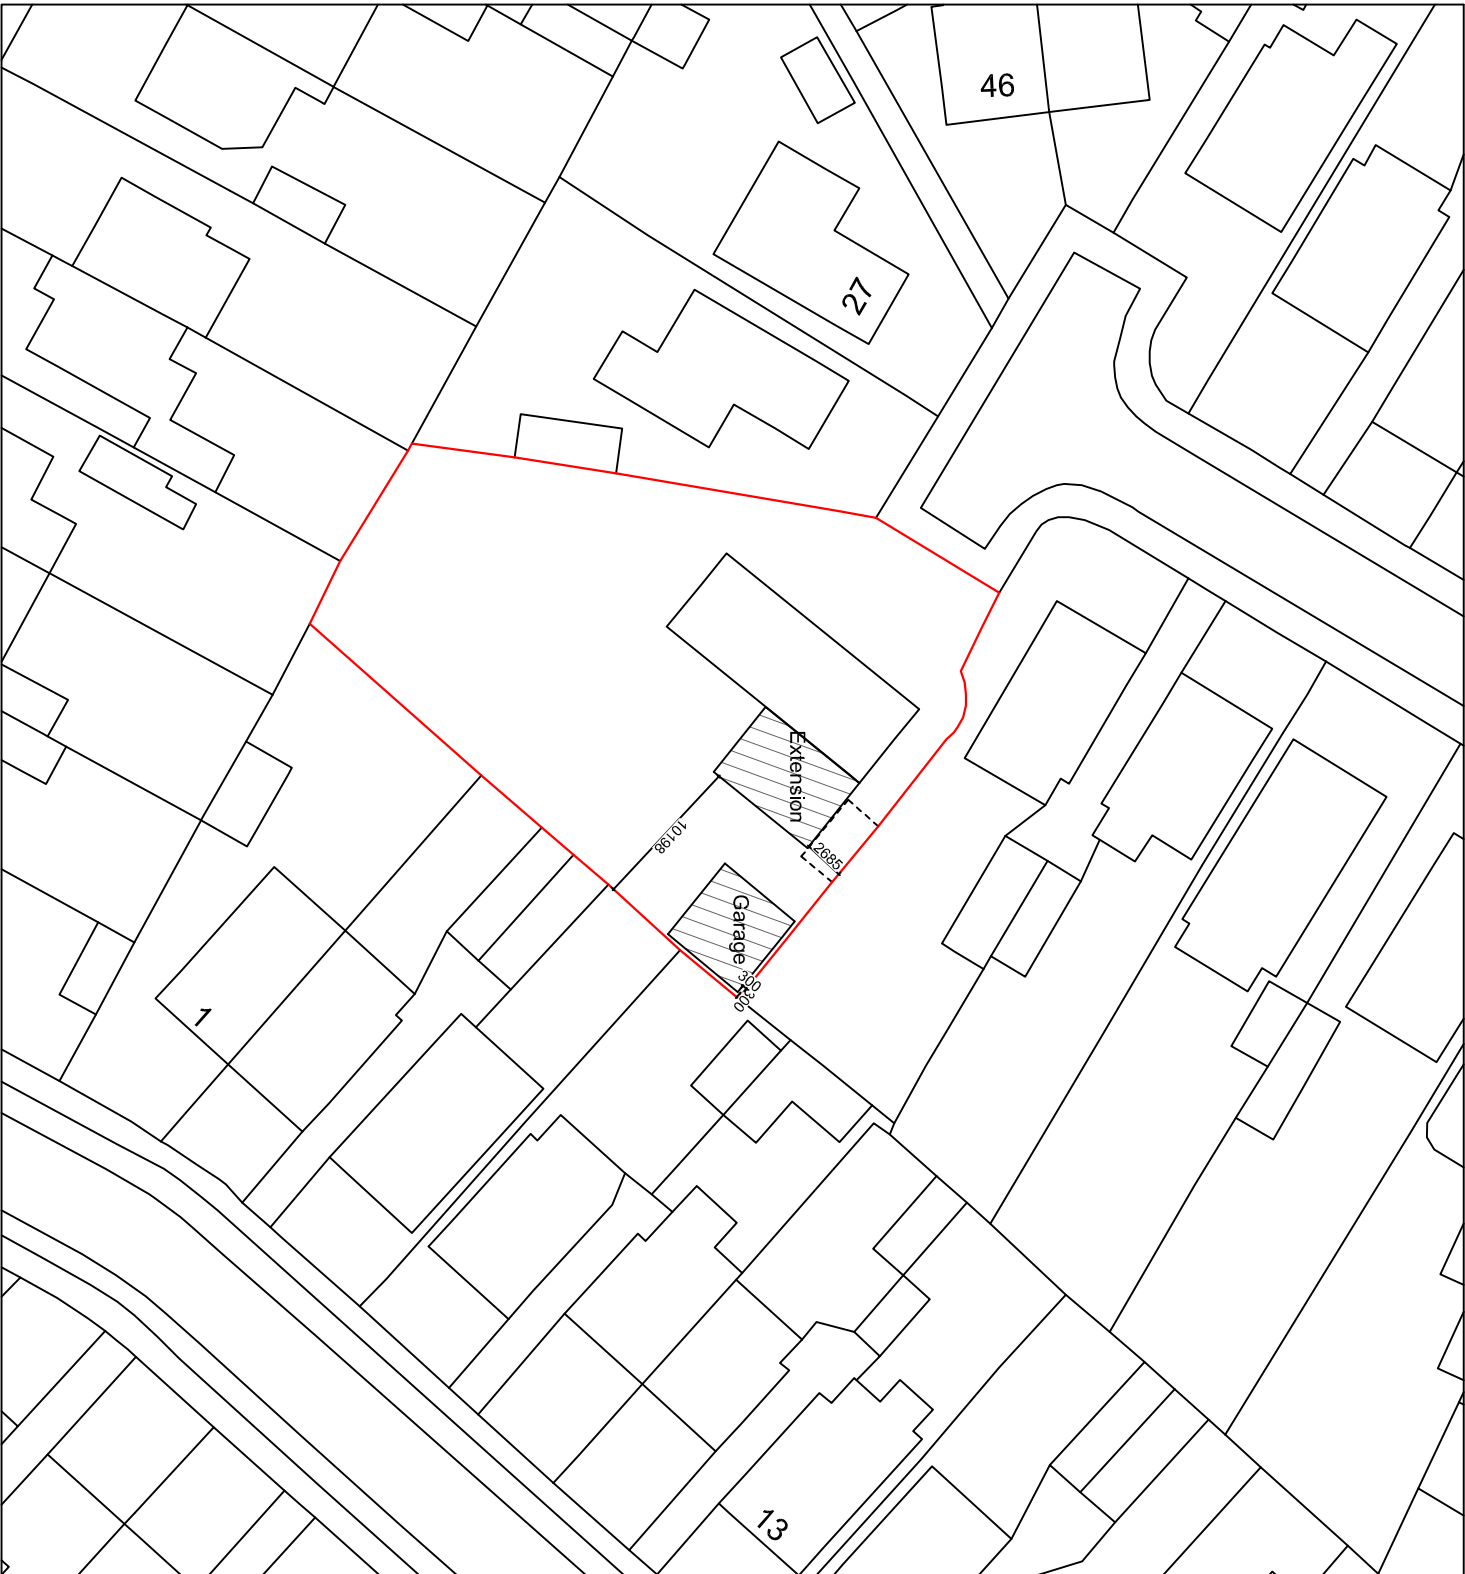
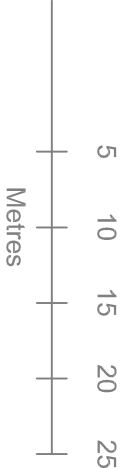


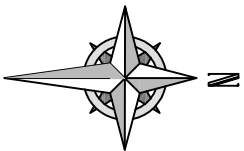

Your Home Plans Ltd
The Rafters, Aldwick Road, Bognor
Regis, West Sussex, PO21 3RN
01243 950581
june@yourhomeplans.co.uk

23 ROWAN AVENUE
WATERLOOVILLE
HAMPSHIRE
PO8 8AZ

Block Plan

Project Number: 23ROW-19
Date: 25th January 2019
Drawn By: Your Home Plans Ltd
Checked By: JEG

Drawing No:
B01

Scale: 1:500 A3