


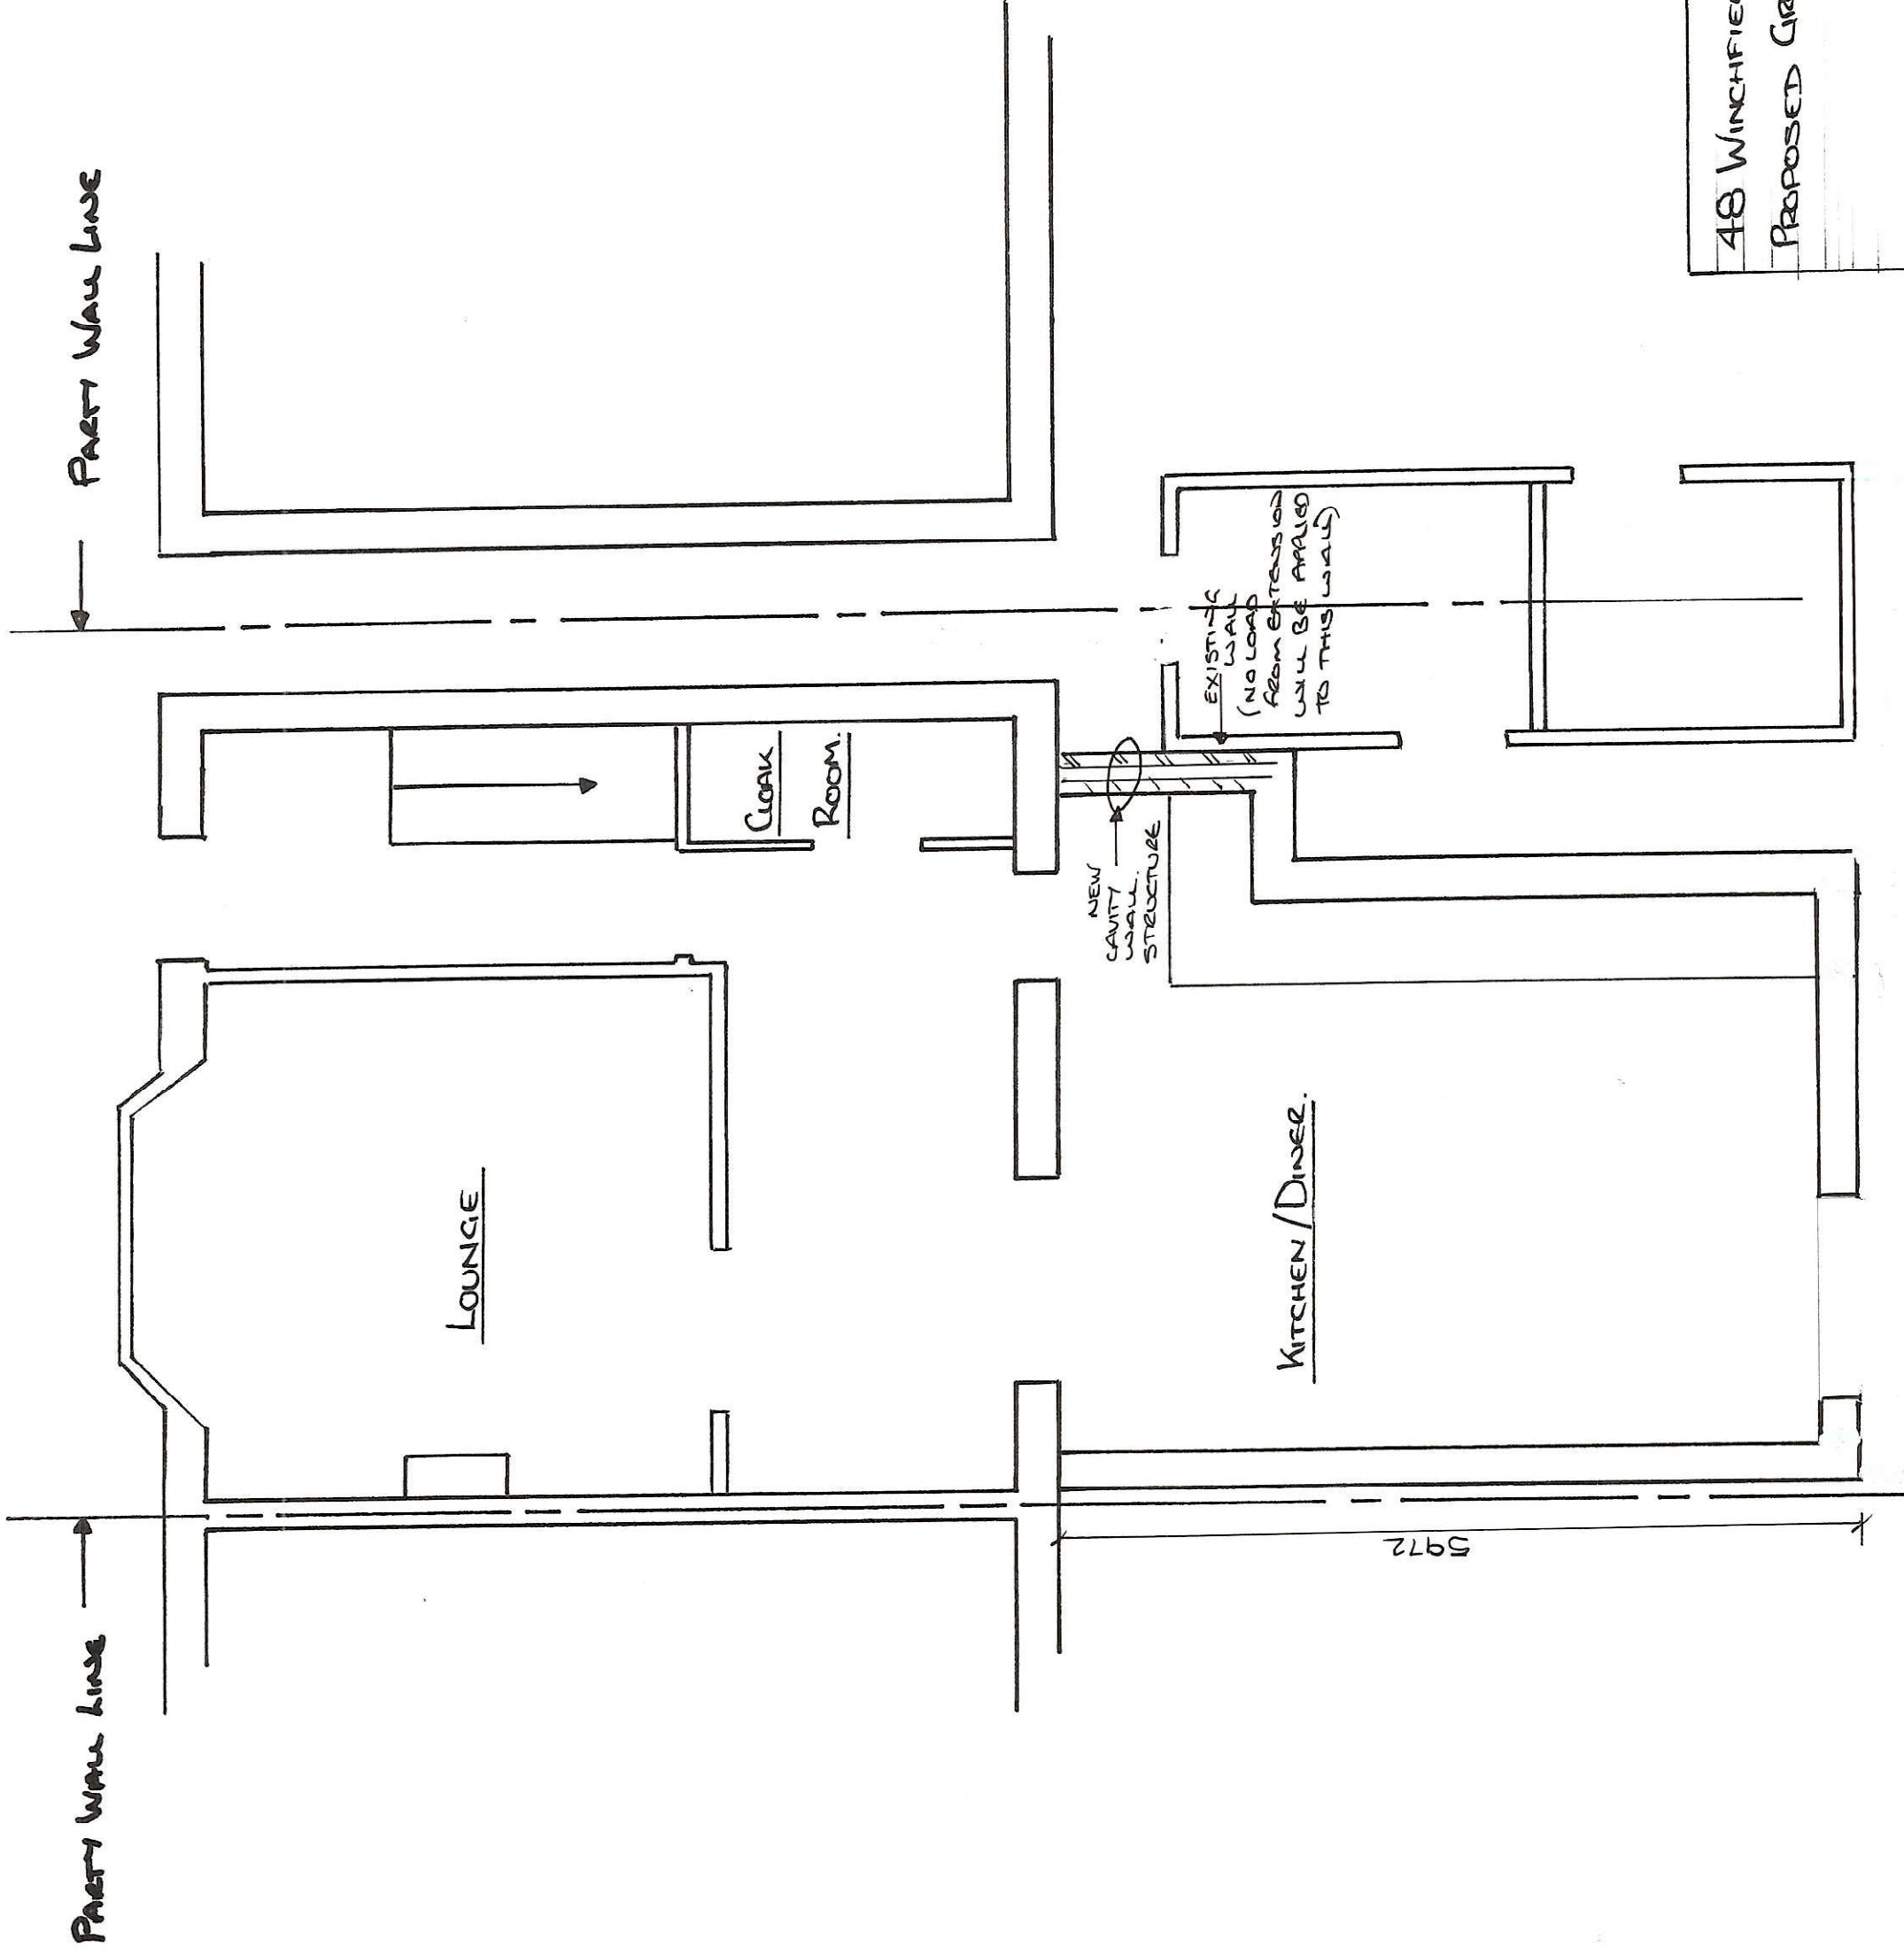

48 WINCHFIELD CRESCENT, BEDHAMPTON
PROPOSED GROUND FLOOR LAYOUT

Draw No P001

Rev A

Scale 1:500