

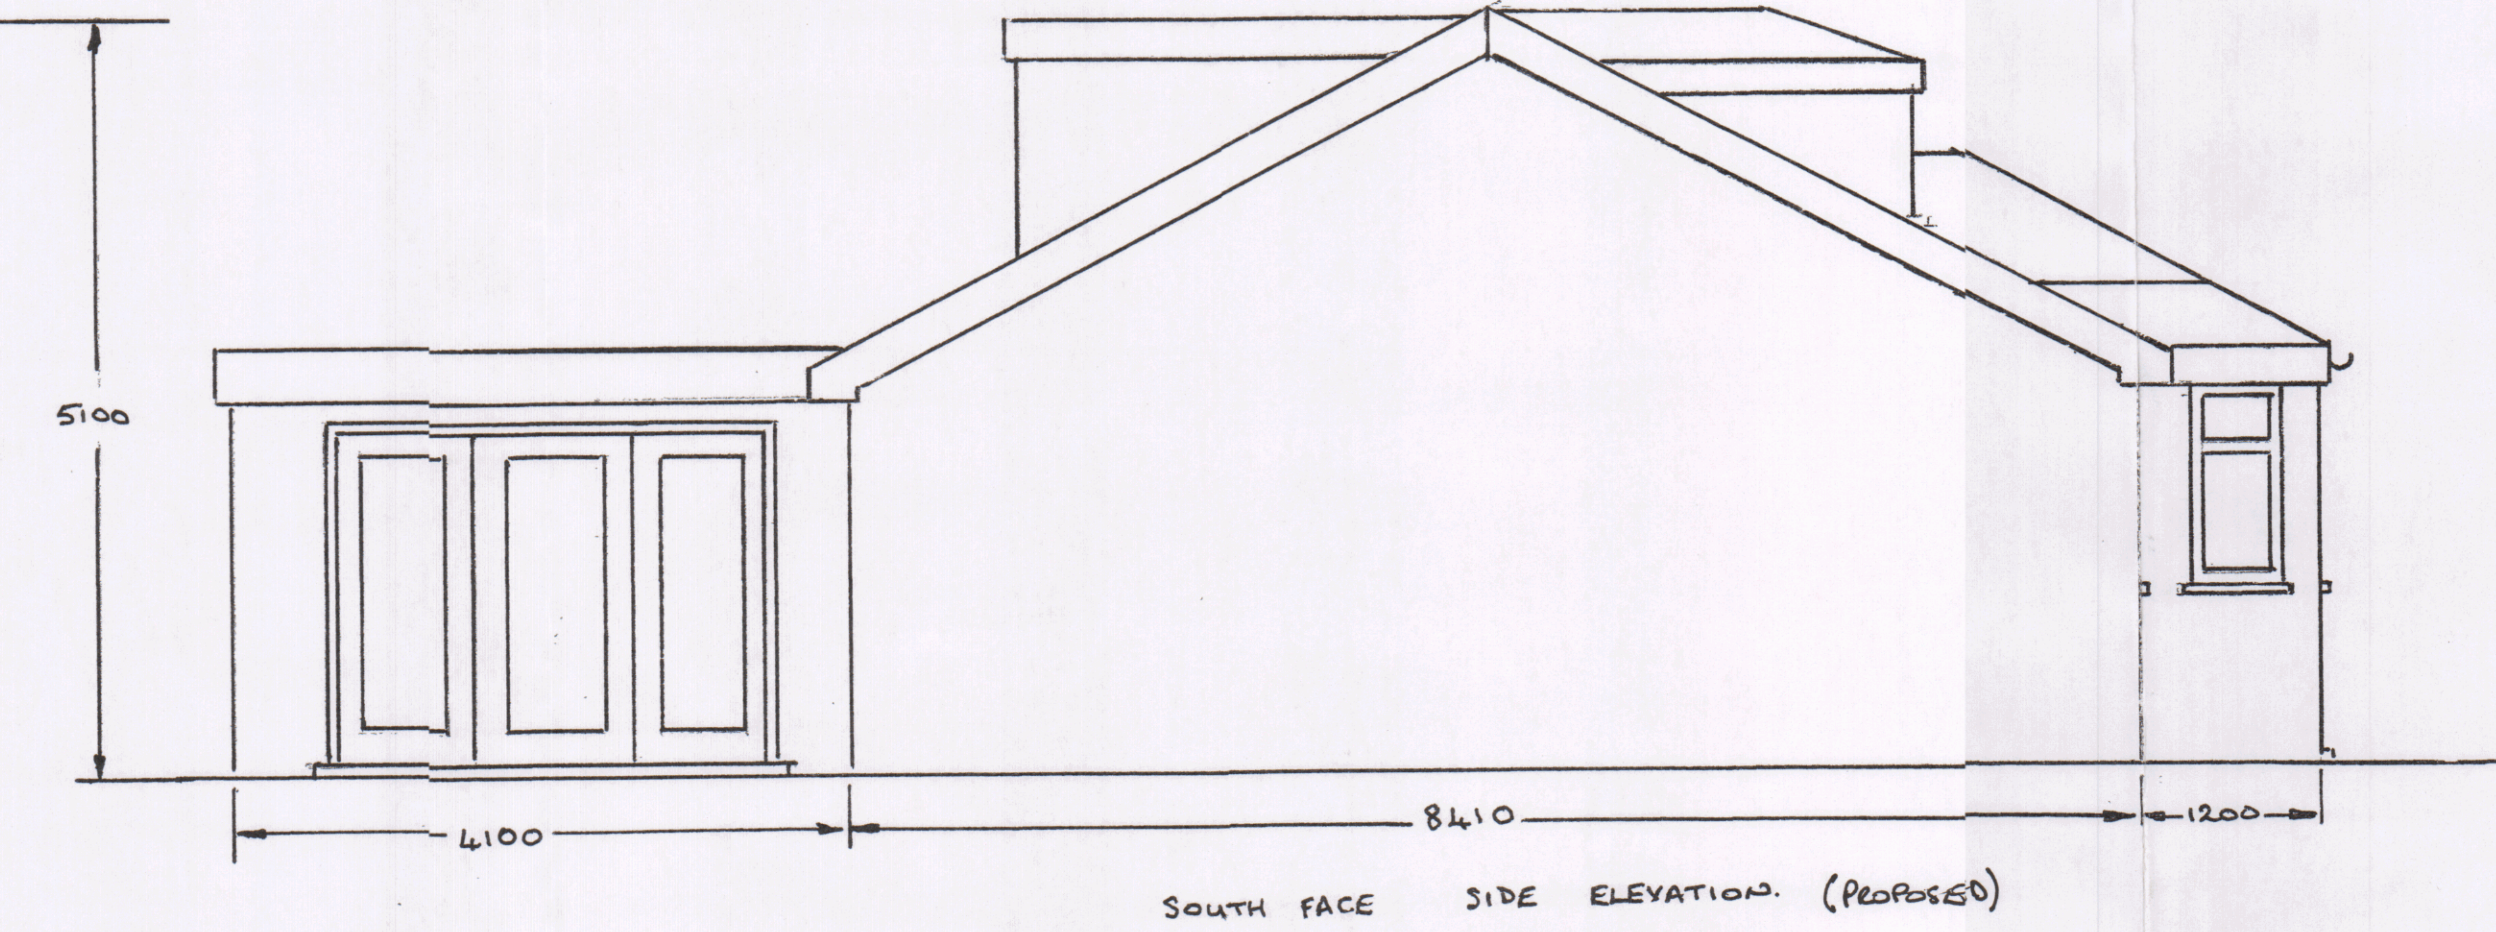



1 2 3 4 5
SCALE 1:50

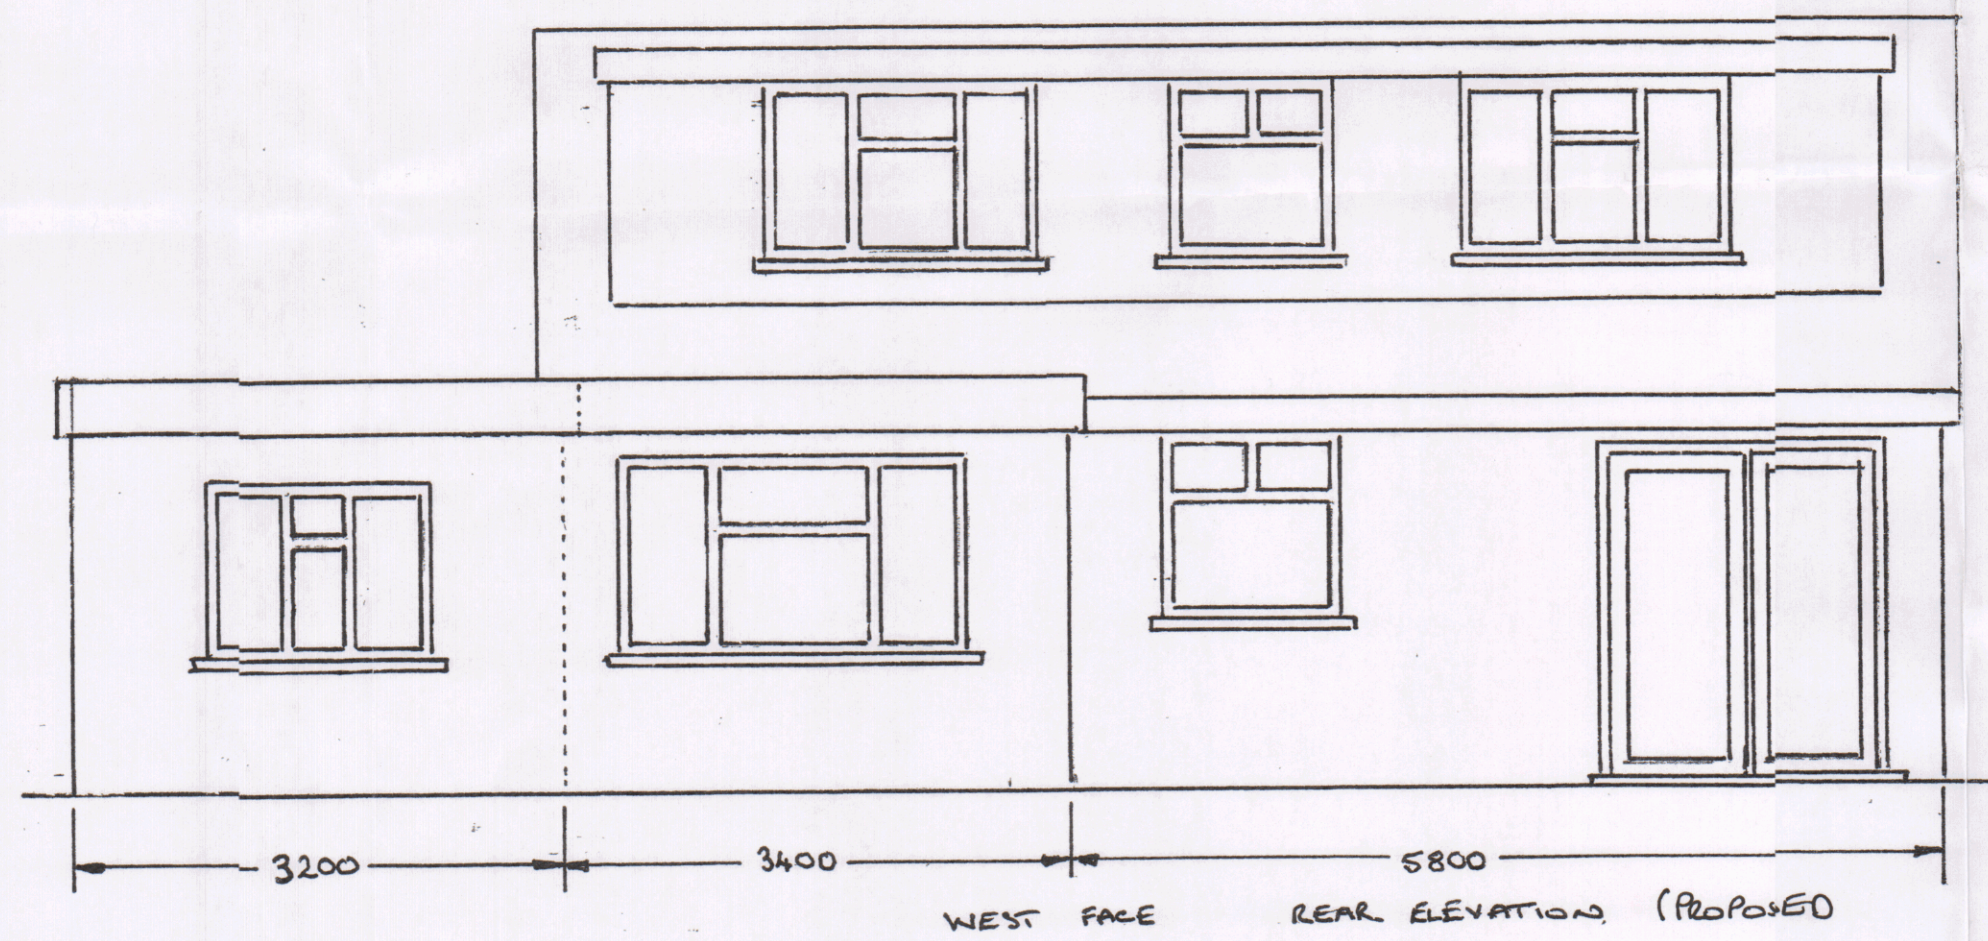

NO 13 VALLETTA WAY

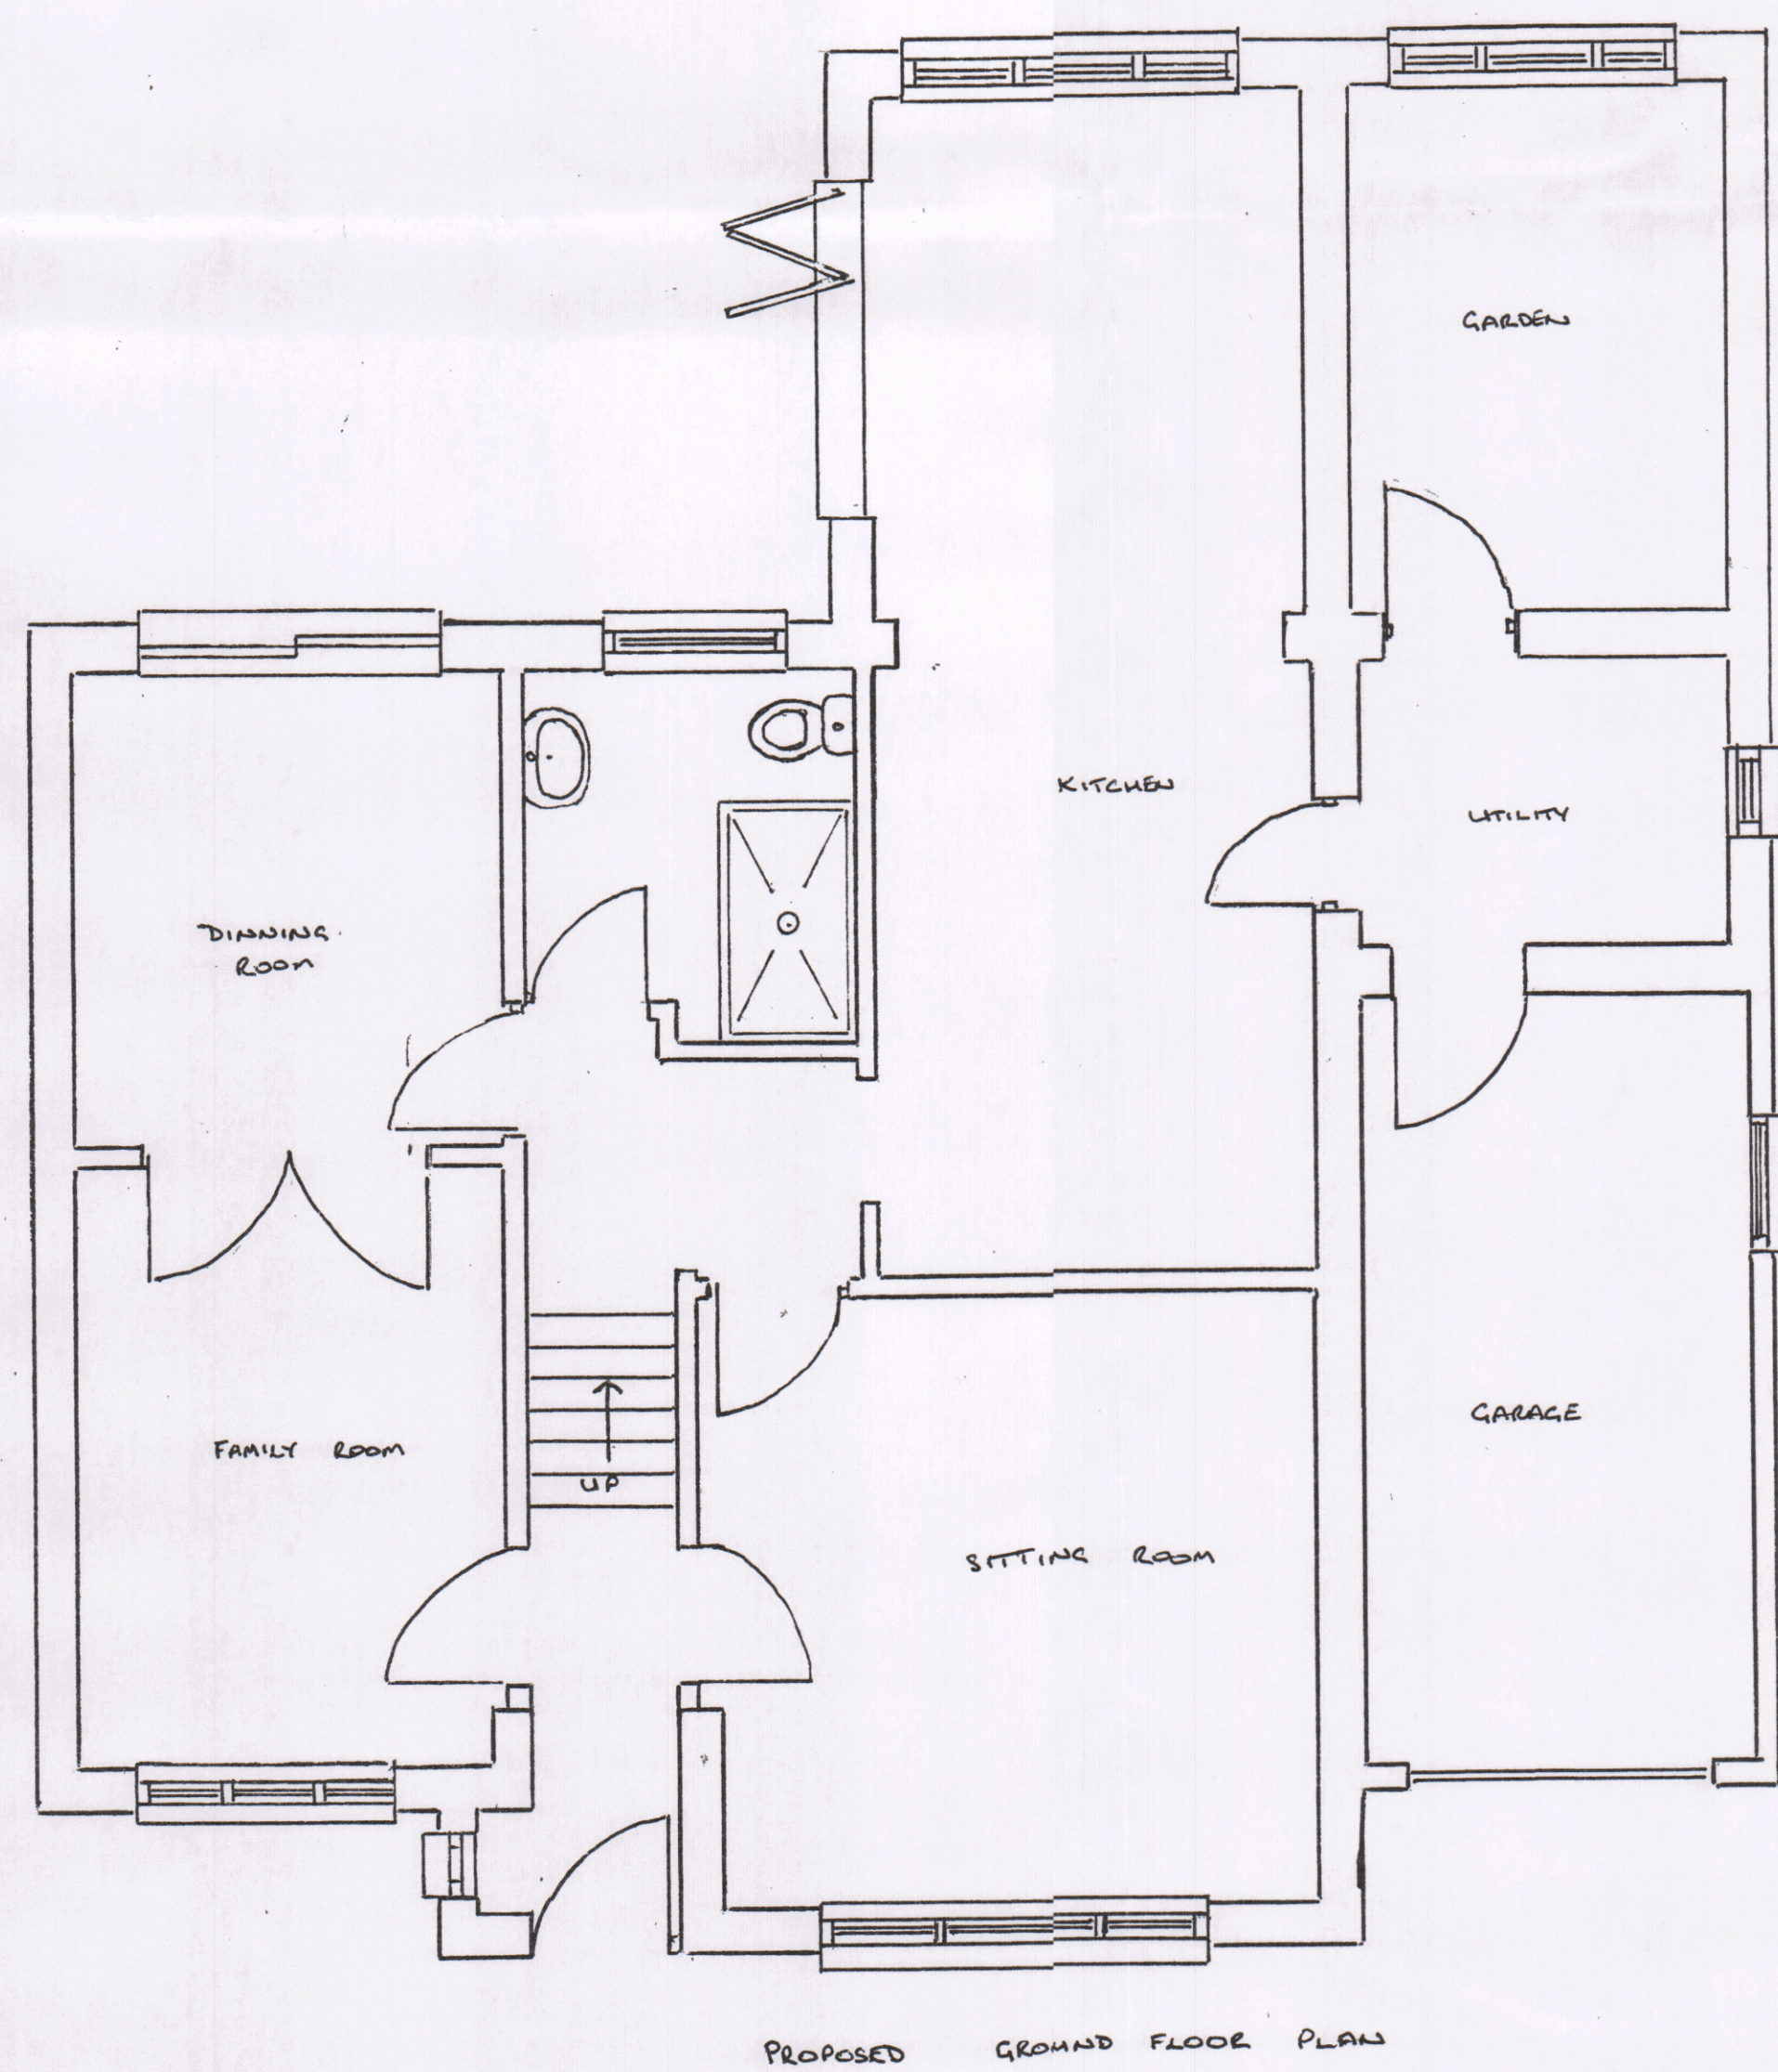

NO 15 VALLETTA WAY WITH DORMERS AS PROPOSED.

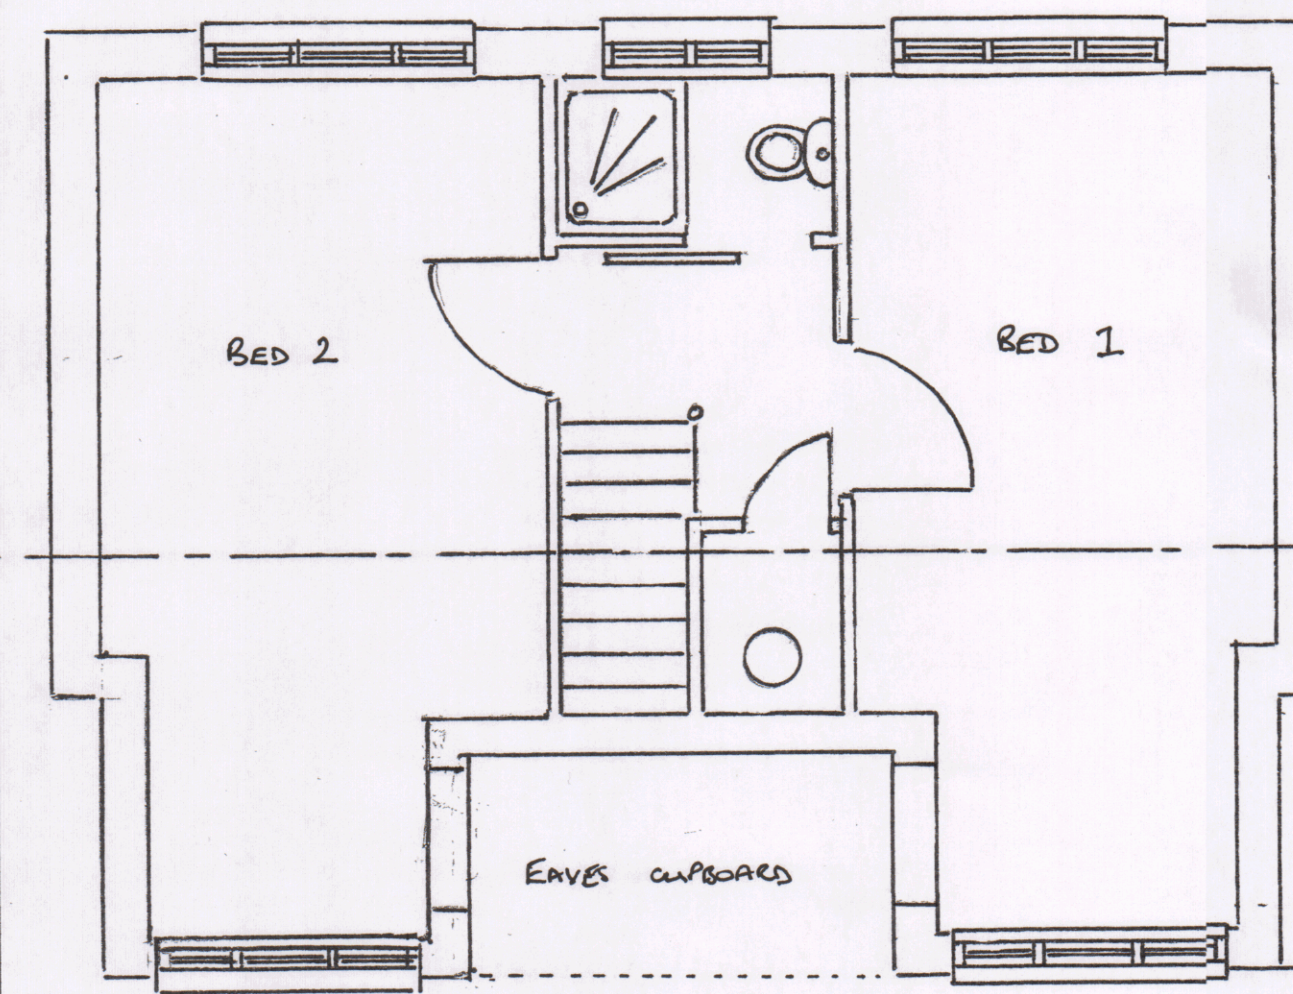

NOTE :- NORTH FACING ELEVATION HAS BEEN OMITTED AS ITS PROPOSED & EXISTING ELEVATIONS ARE REMAINING THE SAME.

YOUR REF :-	APP/19/008W1
DRAWN BY :-	DAVID CLARK
CLIENT :-	MRS C BEALE
JOB TITLE :-	13 VALLETTA PARK EMSWORTH HAMPSHIRE PO10 7HT
DRAWING :-	PROPOSED DORMER WINDOWS AND REAR SINGLE STOREY EXTENSIONS AND ENLARGED PORCH
DATE :-	15. 08. 2019
SCALE :-	1:50
DRAWING REF	PLANNING 2