



PROPOSED FLOOR & ROOF LAYOUTS
SCALE 1:100


Total External Floor Area including garage 566.8m2

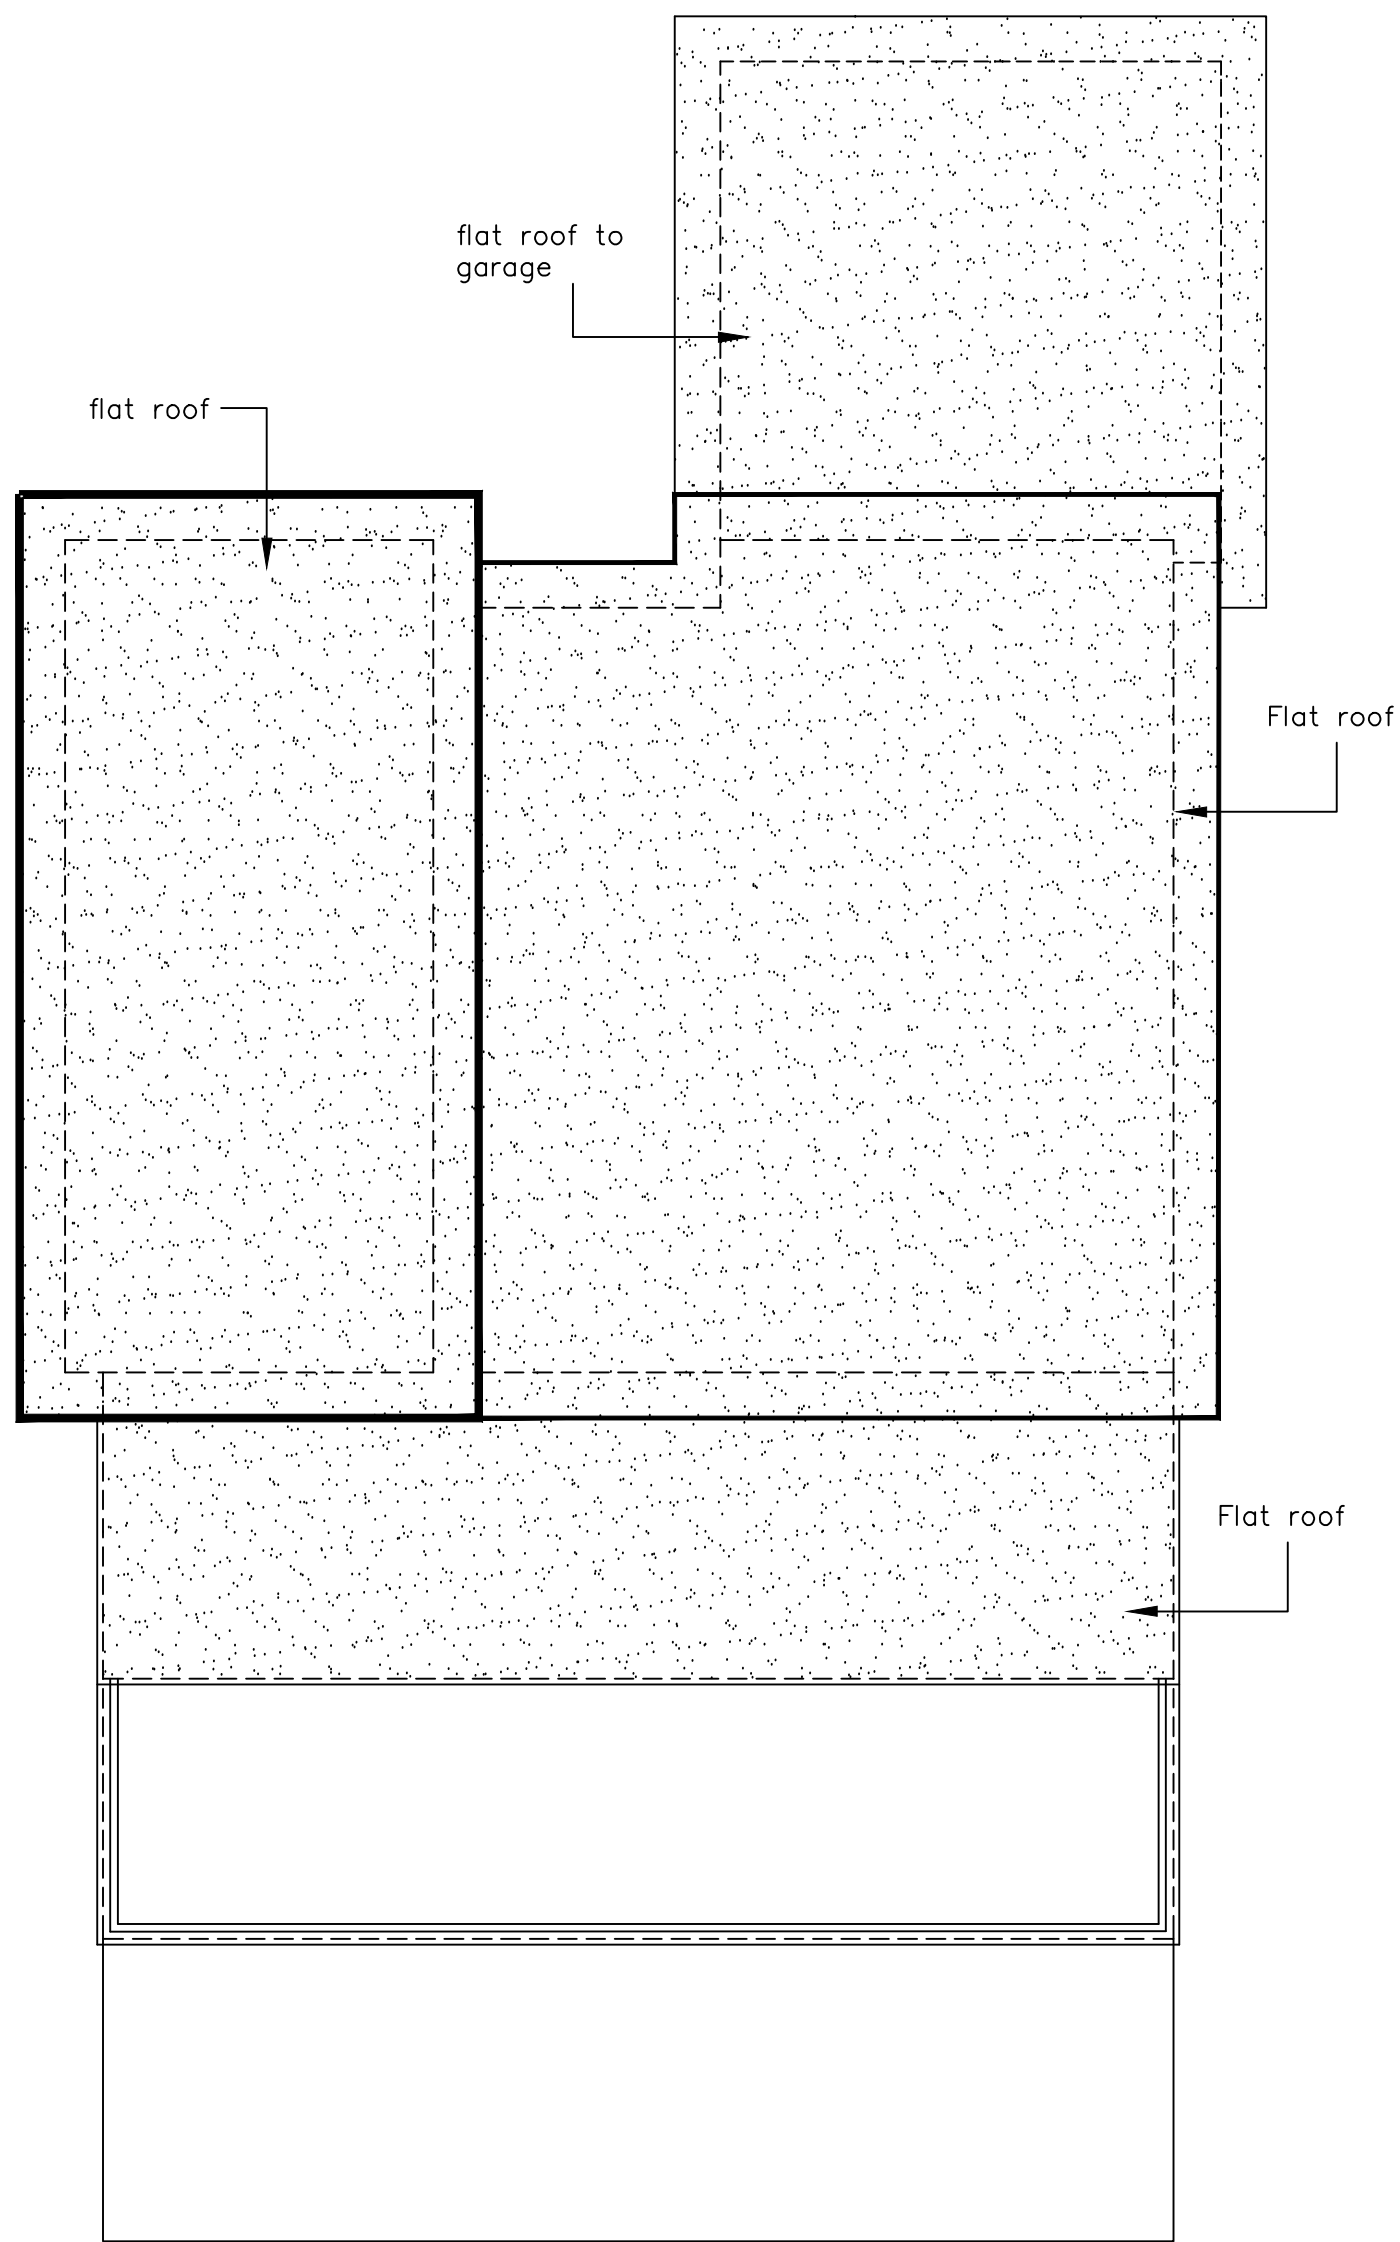

PROPOSED ROOF LAYOUT

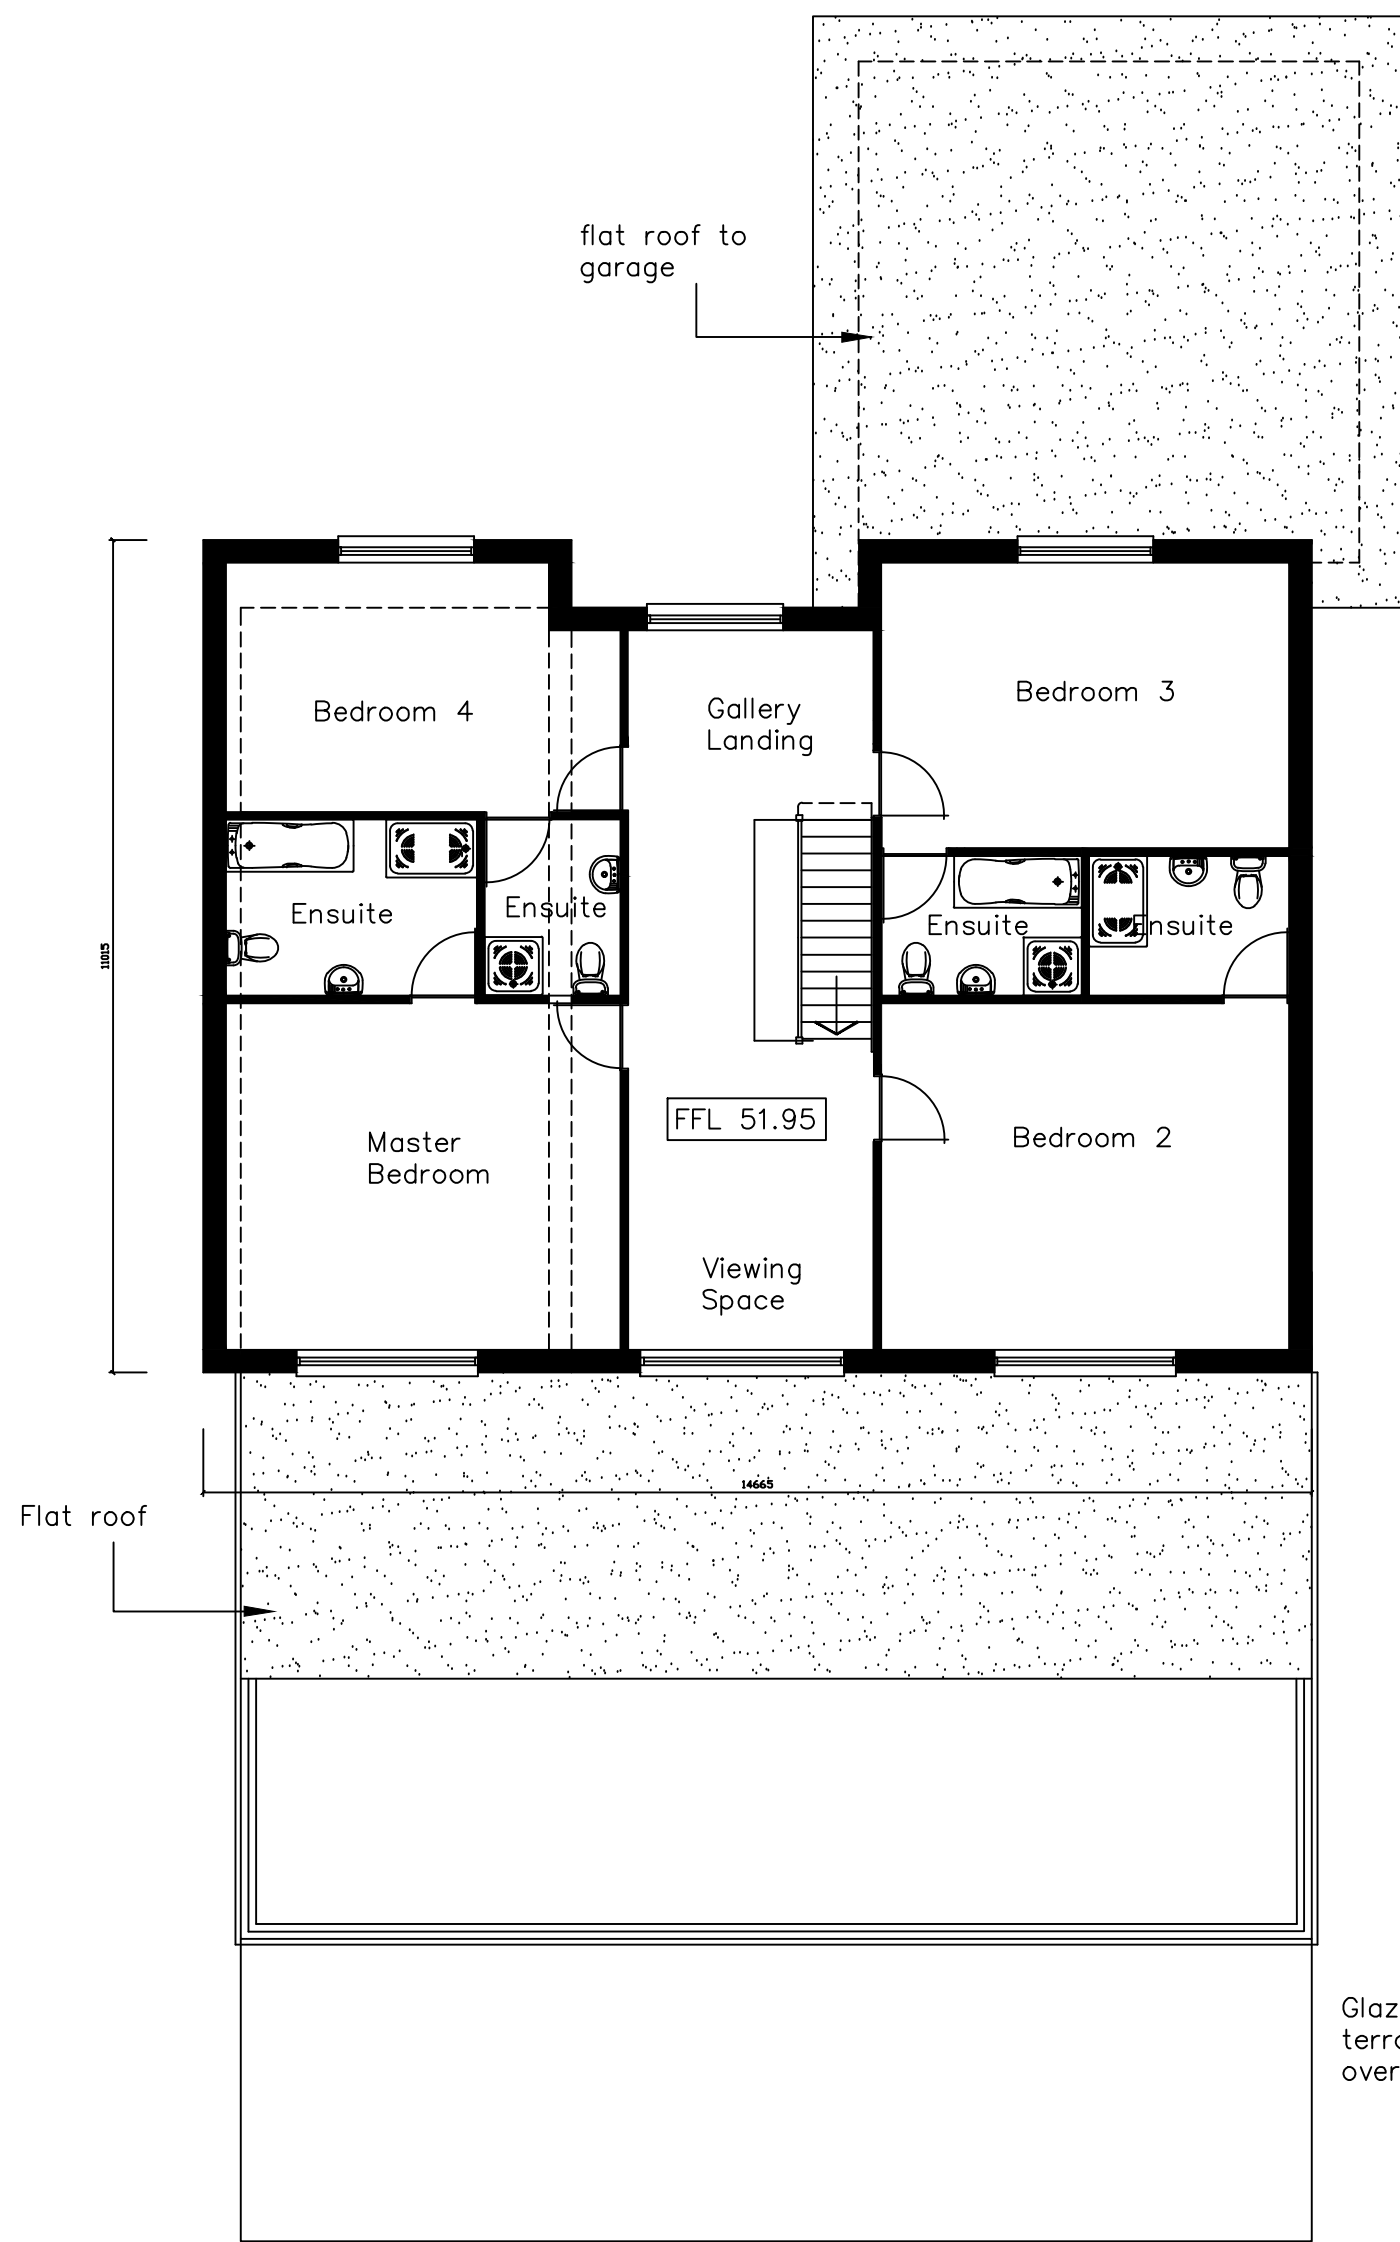


PROPOSED FIRST FLOOR
Internal floor area = 142.5m2

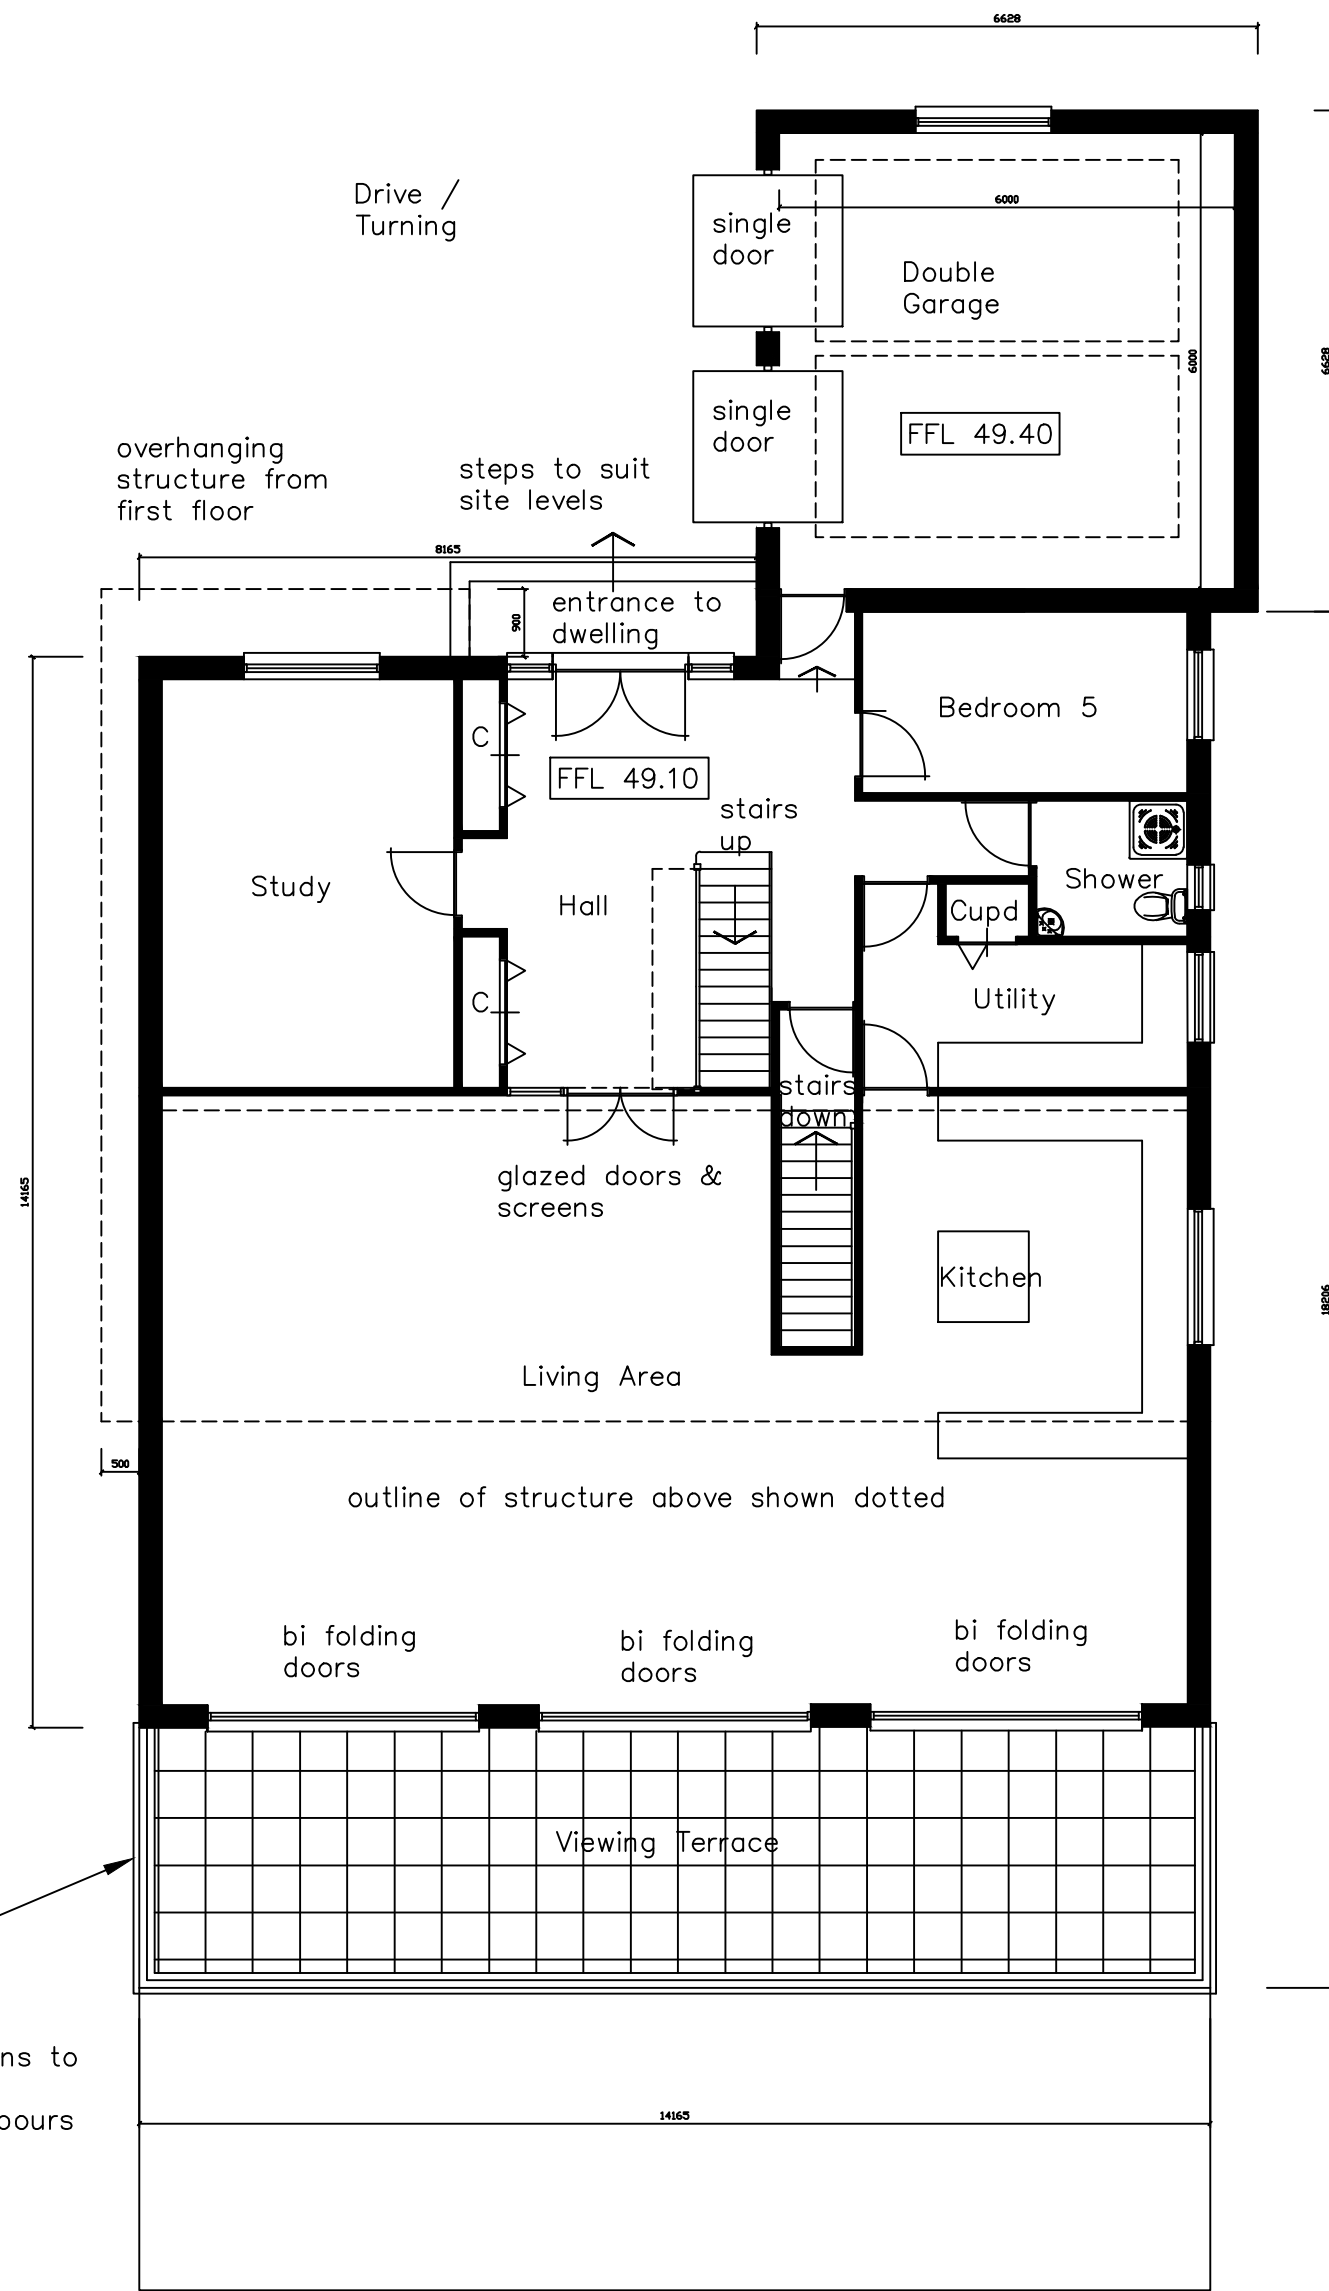

PROPOSED GROUND FLOOR

Internal floor area (Including garage) = 222.1m2

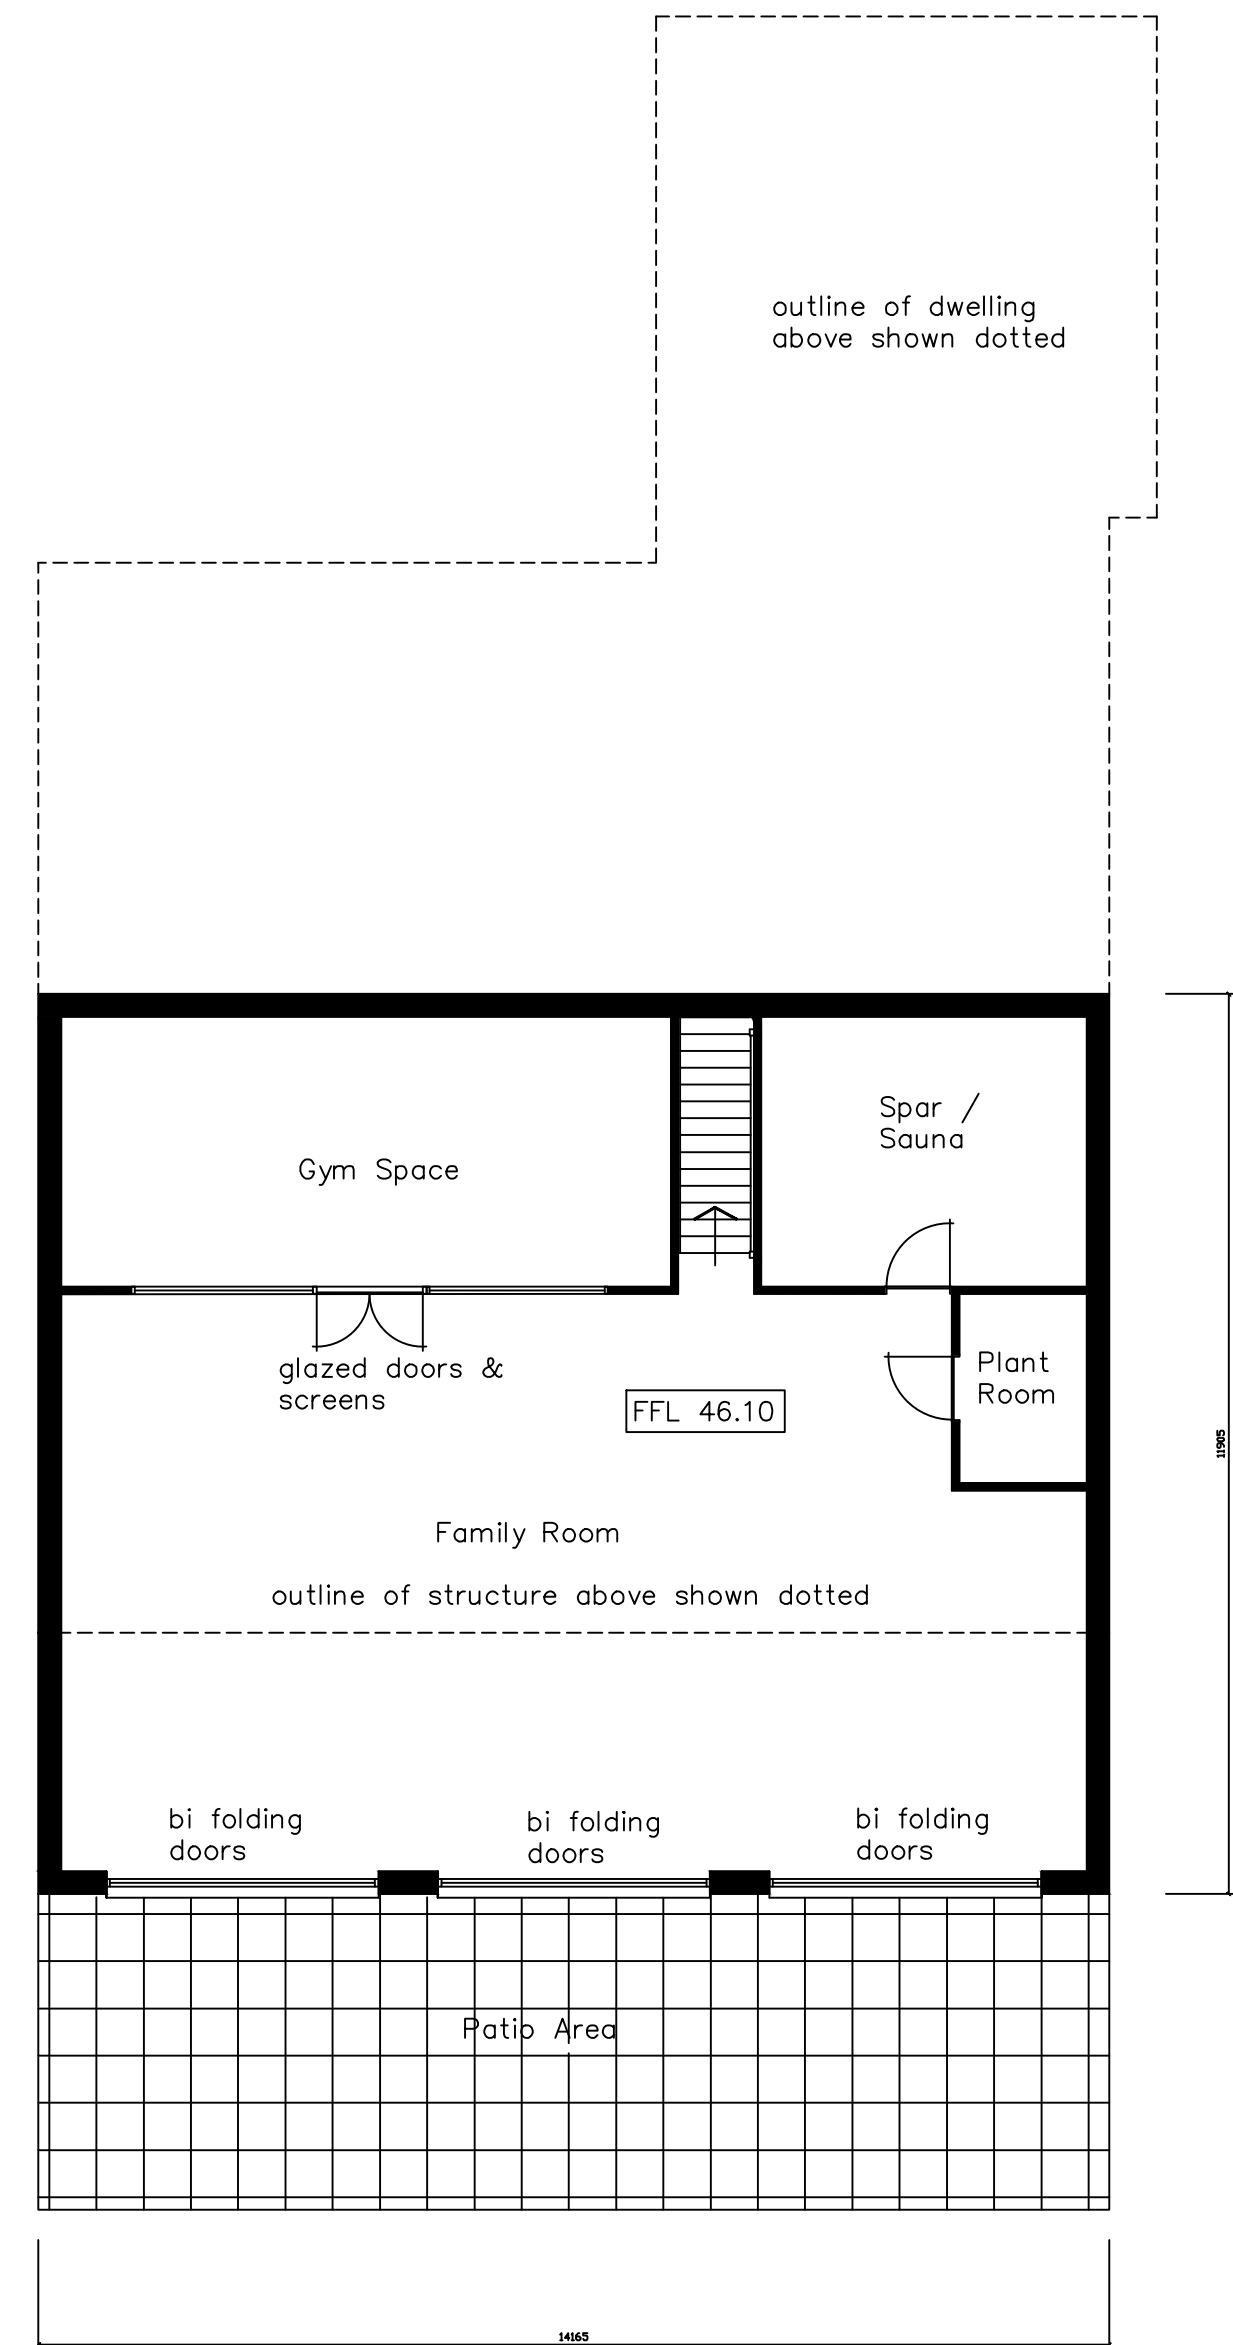


PROPOSED LOWER GROUND FLOOR

Internal floor area = 153.4m2

NOTES:
The design and construction of this project shall be in accordance with the current Building Regulations & NHBC Standards. These notes & drawings have been prepared solely for the purpose of Planning & Building Regulation approval.
Do not scale from this drawing unless for Planning purposes. All dimensions to be checked on-site and any alterations to be approved by the Architect and/or client prior to any work commencing.
Ordnance Survey Licence No: 100047591
This drawing to be copyright and to be read in conjunction with all other drawings

AMENDMENTS:
Rev A : Revisions to suit client requirements – 17/01/19
Rev B : Internal dimensions of garage increased to 6.0mx6.0m, floor area increased by 5m2 – 29/03/19

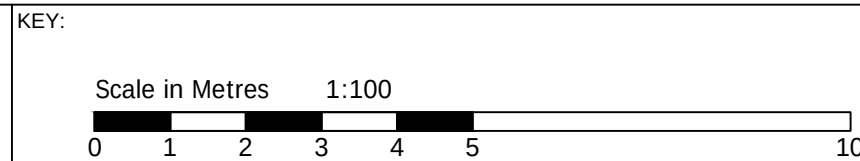

CLIENT NAME & ADDRESS
Mr & Mrs J Deng
45A Portsdown Hill Road
Havant
PO9 3JU

PROJECT ADDRESS
45A Portsdown Hill Road
Havant
PO9 3JU

DRAWING DETAILS		
PLANNING DRAWING		
Proposed Floor & Roof Layouts		
PROJECT No 903	DWG No 3	REV No B
SCALE 1:100 @ A1	DRAWN BWH	DATE: 10/01/19



B. H. ARCHITECTURE Ltd
Heath Cottage
Newlands Lane
Purbrook
Waterlooville
Hants
PO7 5SQ
Tel: 023 9223 2322
Mob: 07747 771808
E-mail:bernard@bernardharding.com