T0718

- This drawing is the copyright of HNW Architects Ltd Registered No. 3589904
- All dimensions must be verified on site prior to construction.
- Do not scale this drawing except for Planning Application purposes.
- Ordnance Survey Licence No. 100000200
- Only PDF issues of this drawing are controlled. All other formats of this drawing (e.g. .dwg Autocad or .rvt Revit files) are un-controlled and are used at your own risk.
- This drawing must not be copied, transmitted or passed to a third party, without written consent.

Rev	Amendments	by	chkd	Date
A	Planning Issue	AG	LJ	01/07/19

SECTION A-A AS PROPOSED

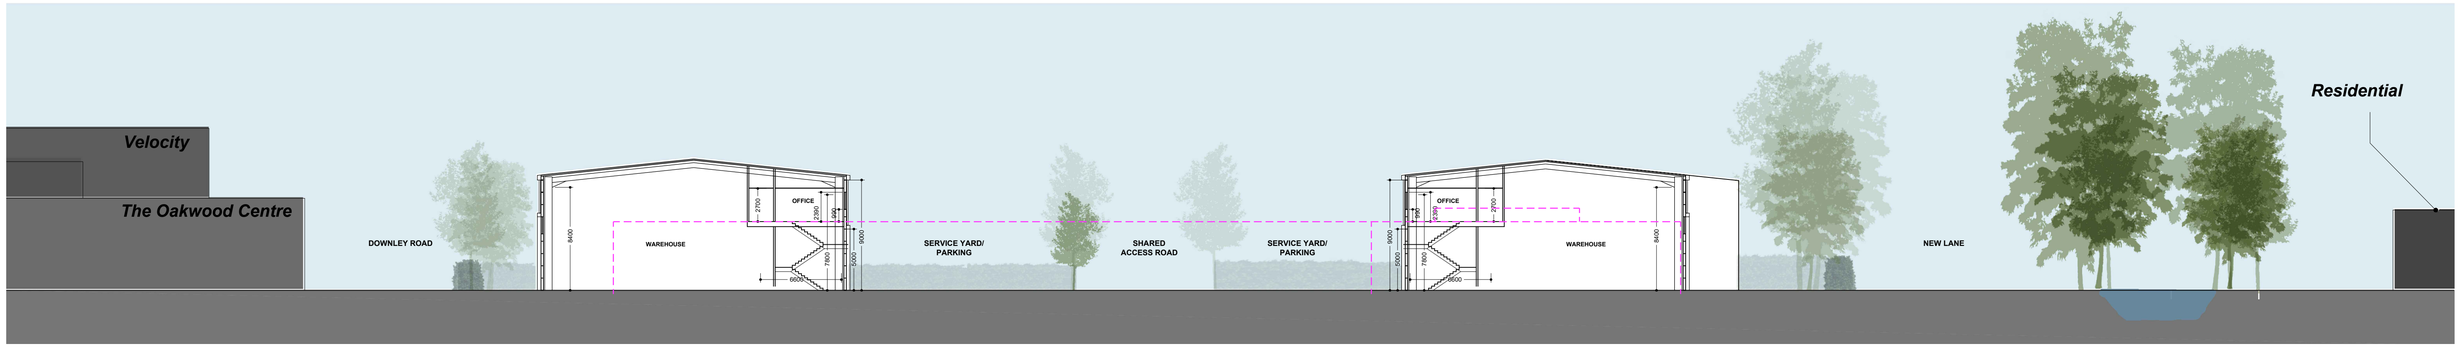

SECTION B-B AS PROPOSED

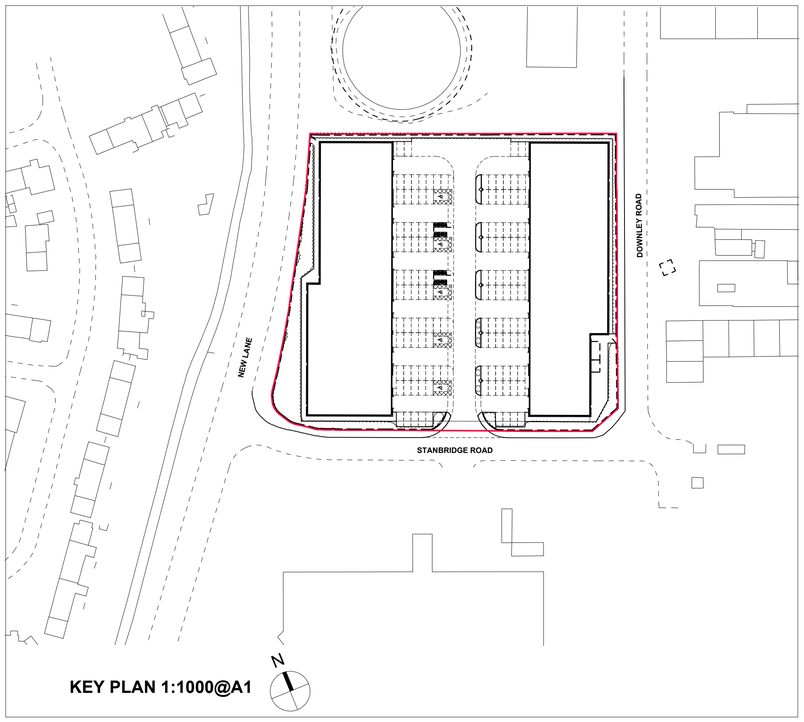

KEY PLAN 1:1000@A1

NOTES:
All measurements are preliminary/ approximate & subject to tree survey, spot level / analysis, full utilities search, legal boundaries, drainage analysis and detailed layouts/design development through consultation.

0m 1.25m 2.5m 6.25m 12.5m

Scale 1:250

Project
Kingsbridge Estates
New Lane
Havant

Drawn By	Checked By	HNW Project No.	Date Created
LJ	KW	18041	DEC 2018

Scale
A1- 1:250

Drawing Title
Site Sections
As Proposed

Drawing Status	Revision
PRELIMINARY	A

Drawing Number
18041-HNW-ZZ-ZZ-DR-A-2322

61 North Street, Chichester, West Sussex, PO19 1NB

hnw architects