



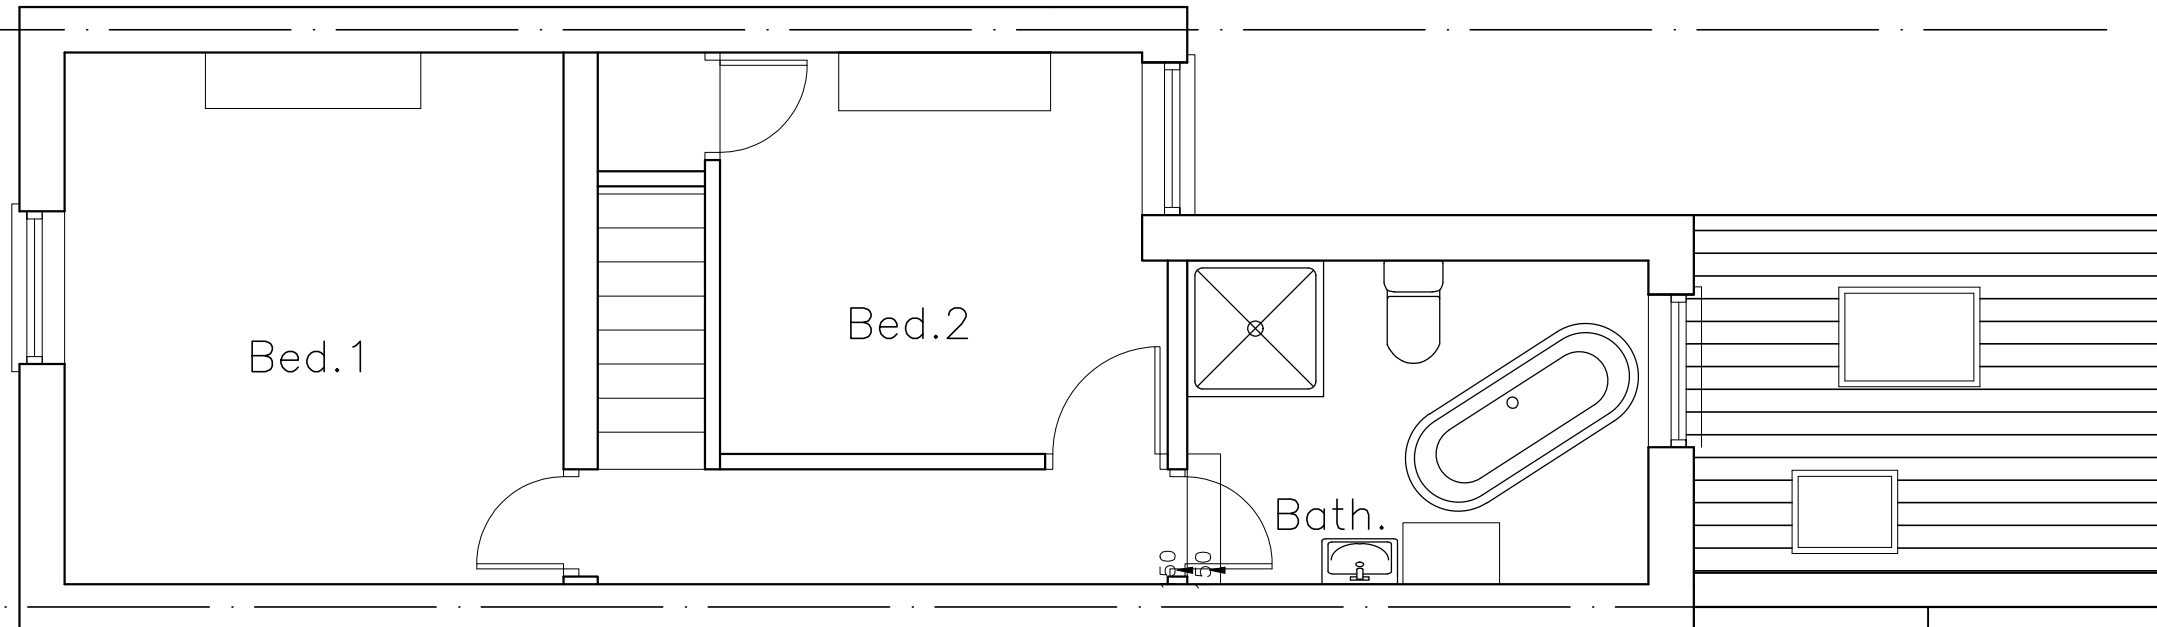

FIRST FLOOR

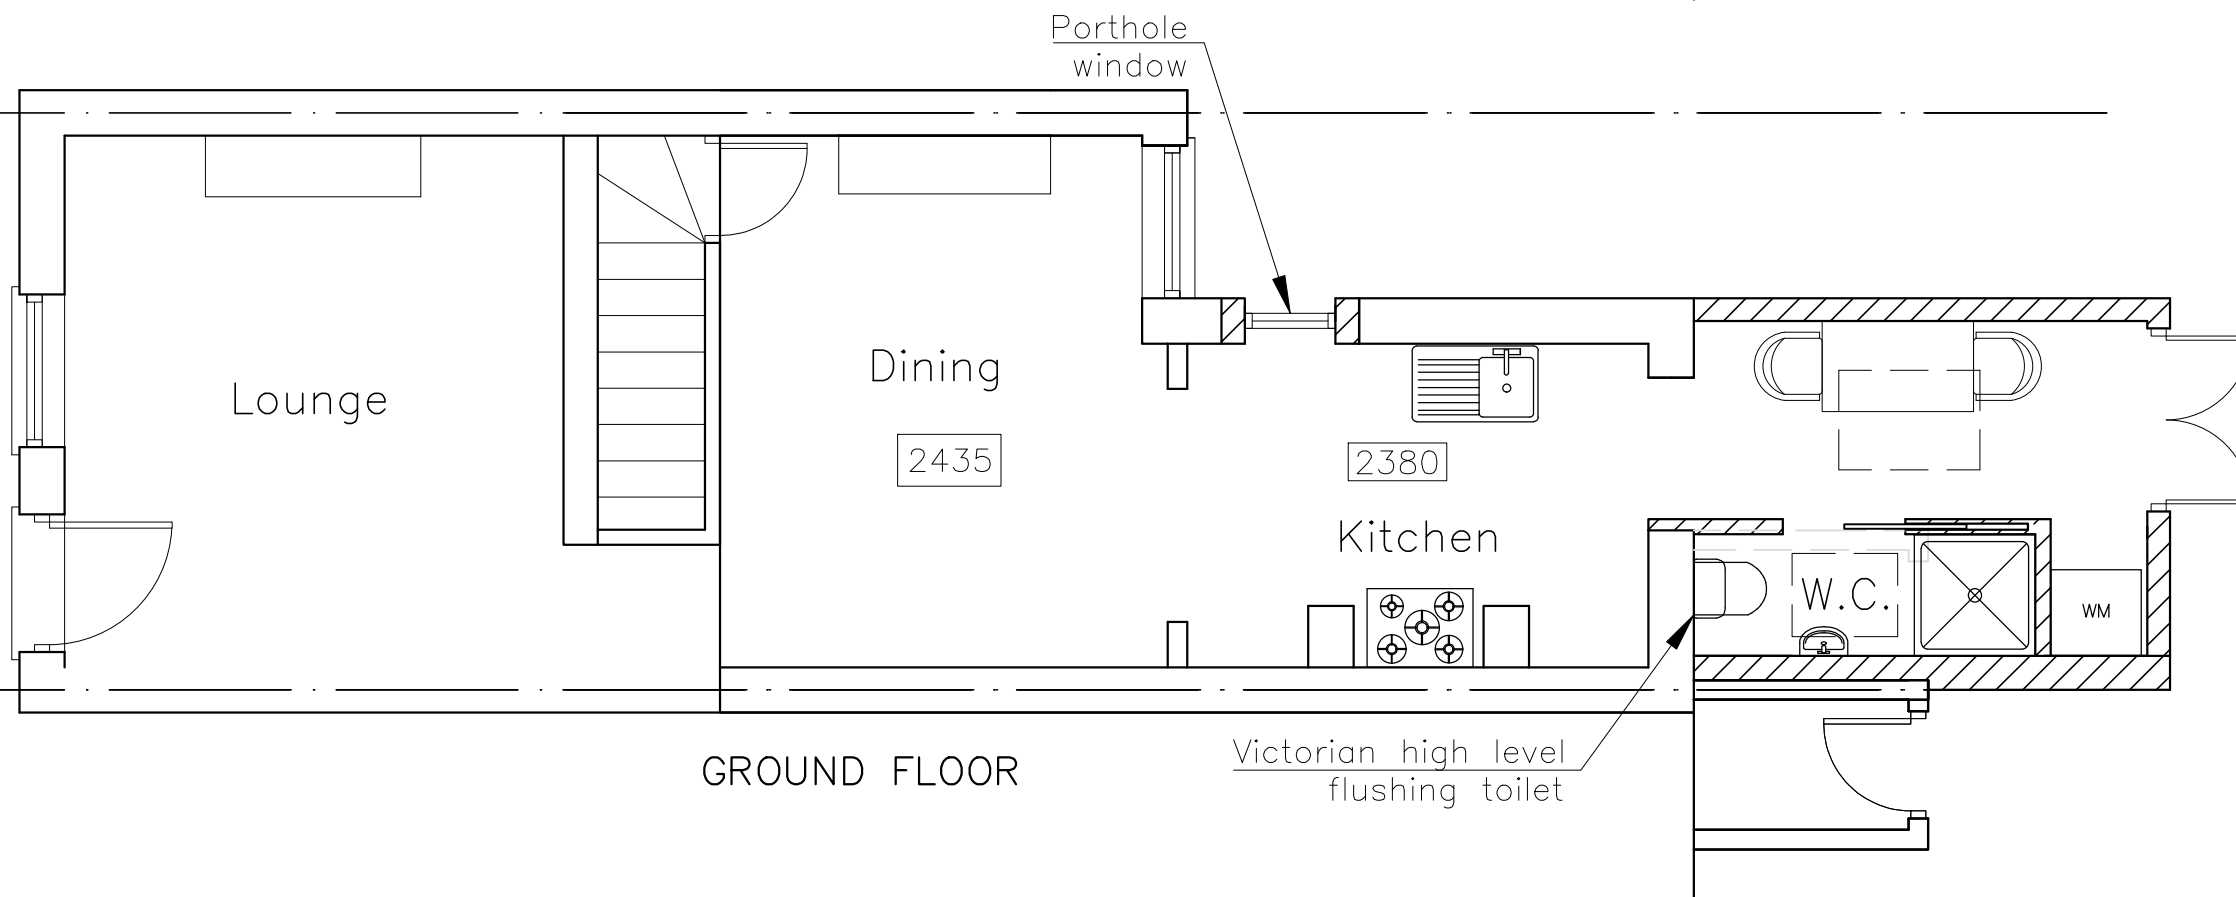

GROUND FLOOR

8 Homewell,
Havant,
PO9 1EE

Proposed Plans

Revisions	a)	Client revisions	19/06/19	CAL
	b)			
	c)			
	d)			

CAD

Critchley Architecture And Design Ltd.
Contact: 02392 474 919 | info@caad.online

The Old Brewery, 15E South Street, Havant, PO9 1BU



Scale A1=1:25, A3=1:50
Drawn CAL
Date 22/05/19

19044-401

5m

10m

15m

20m