



EXISTING PLANS 1:50

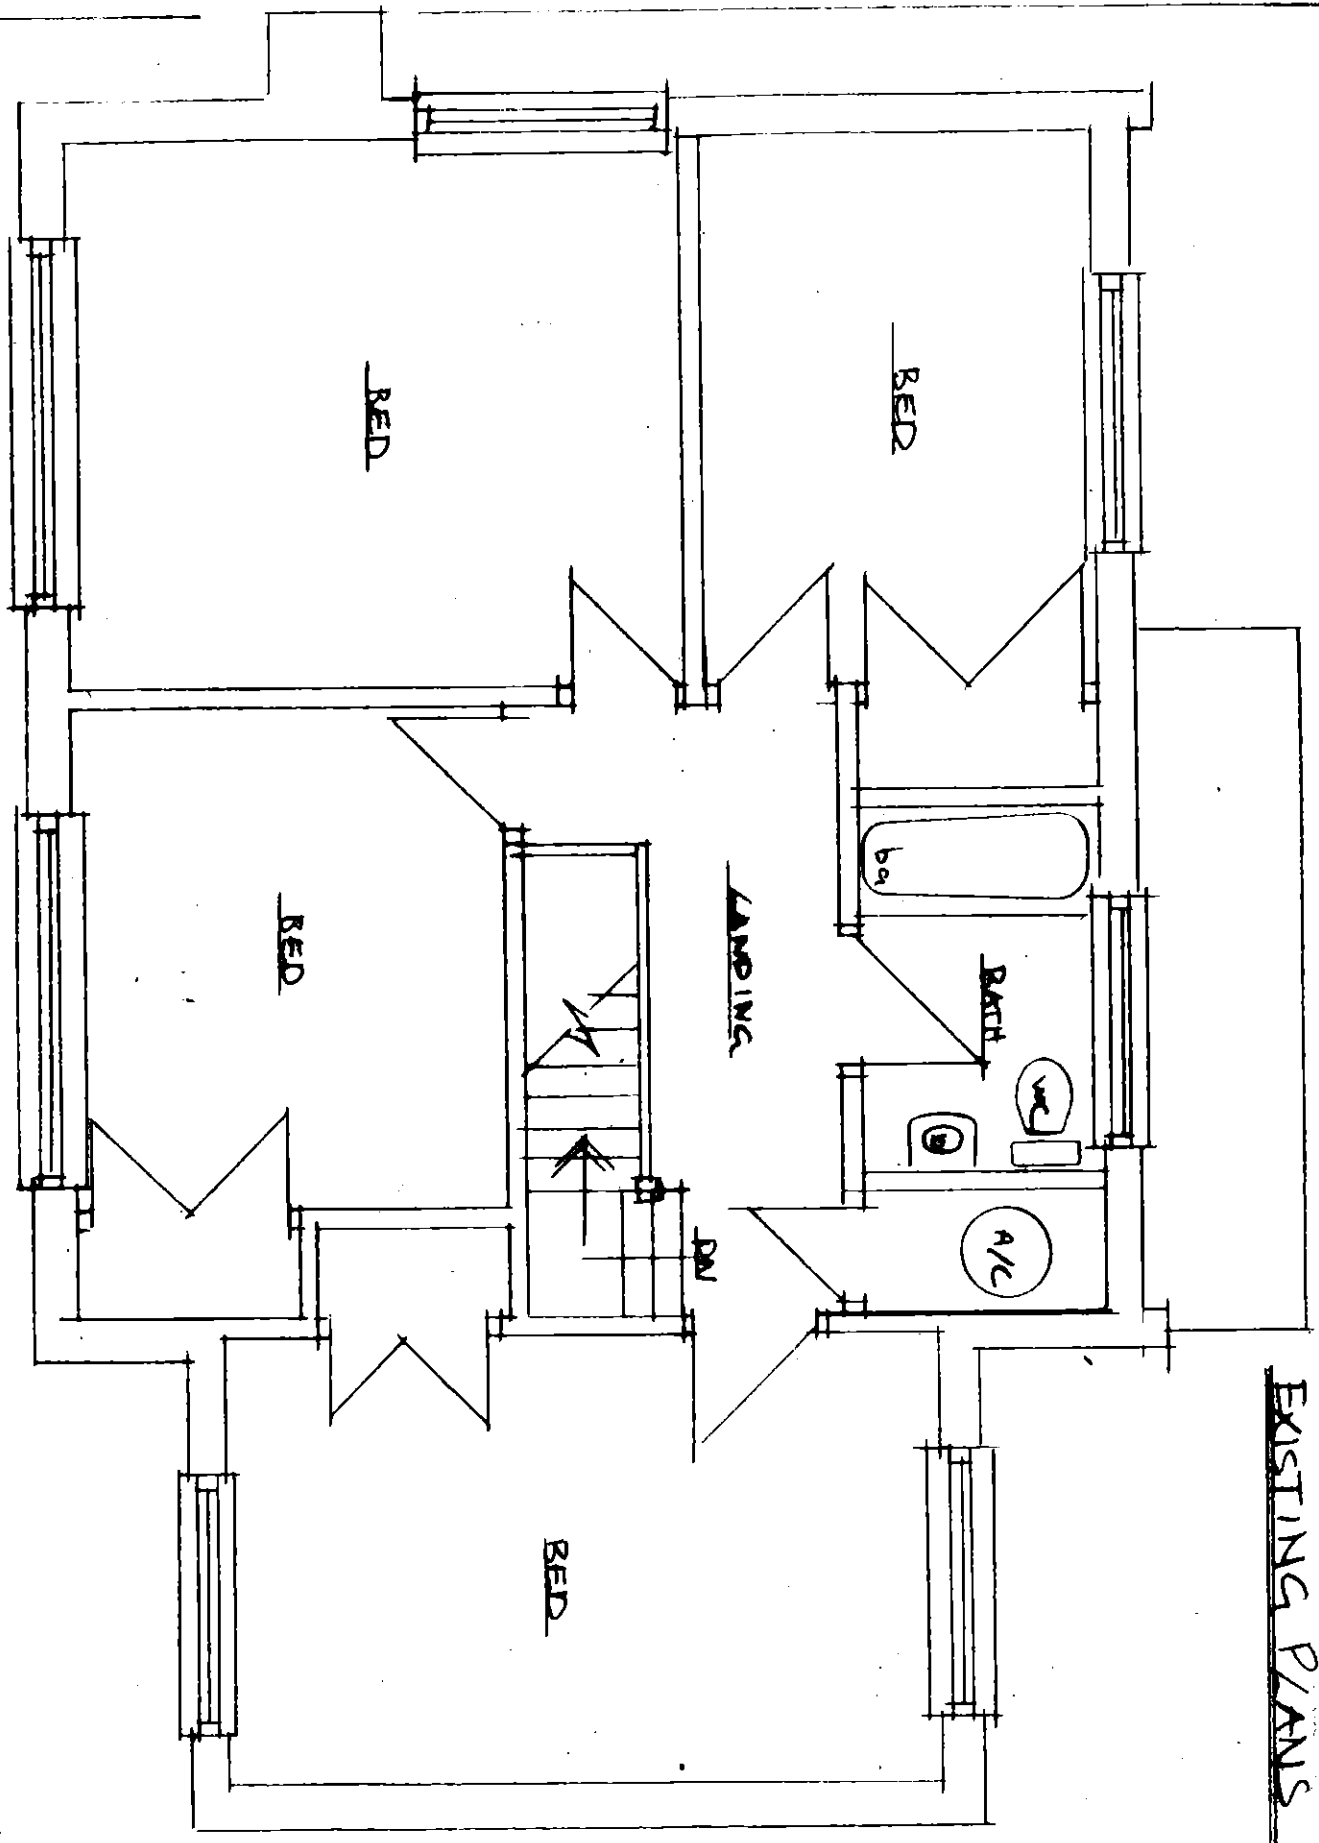

EXG FIRST FLOOR PLAN 1:50

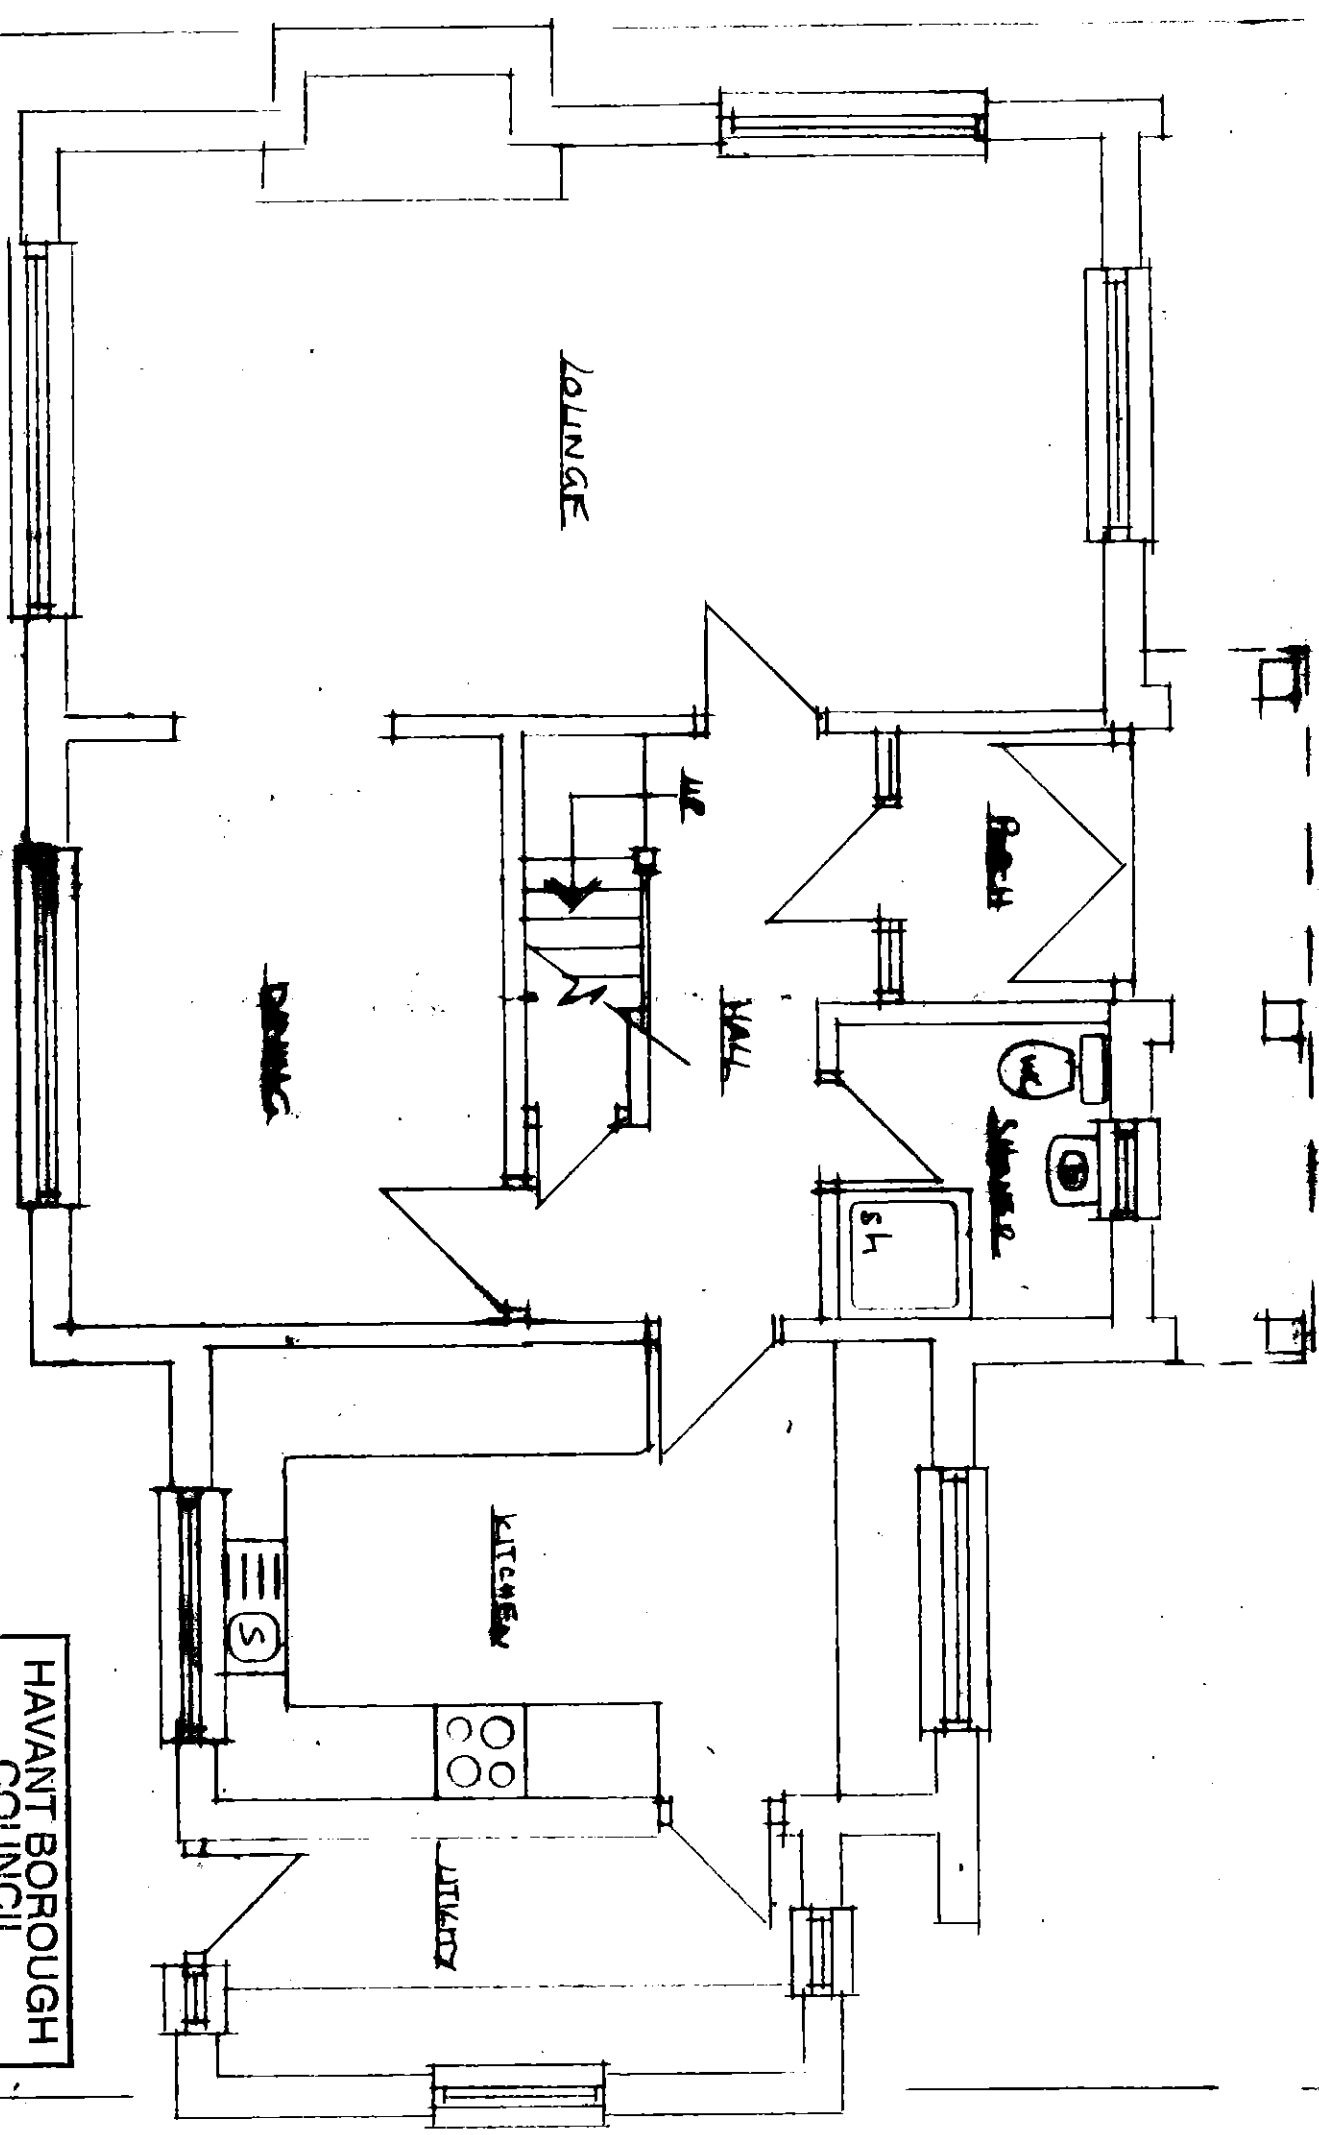

EXG GROUND FLOOR PLAN 1:50

HAVANT BOROUGH
COUNCIL
12 FEB 2019
RECEIVED